


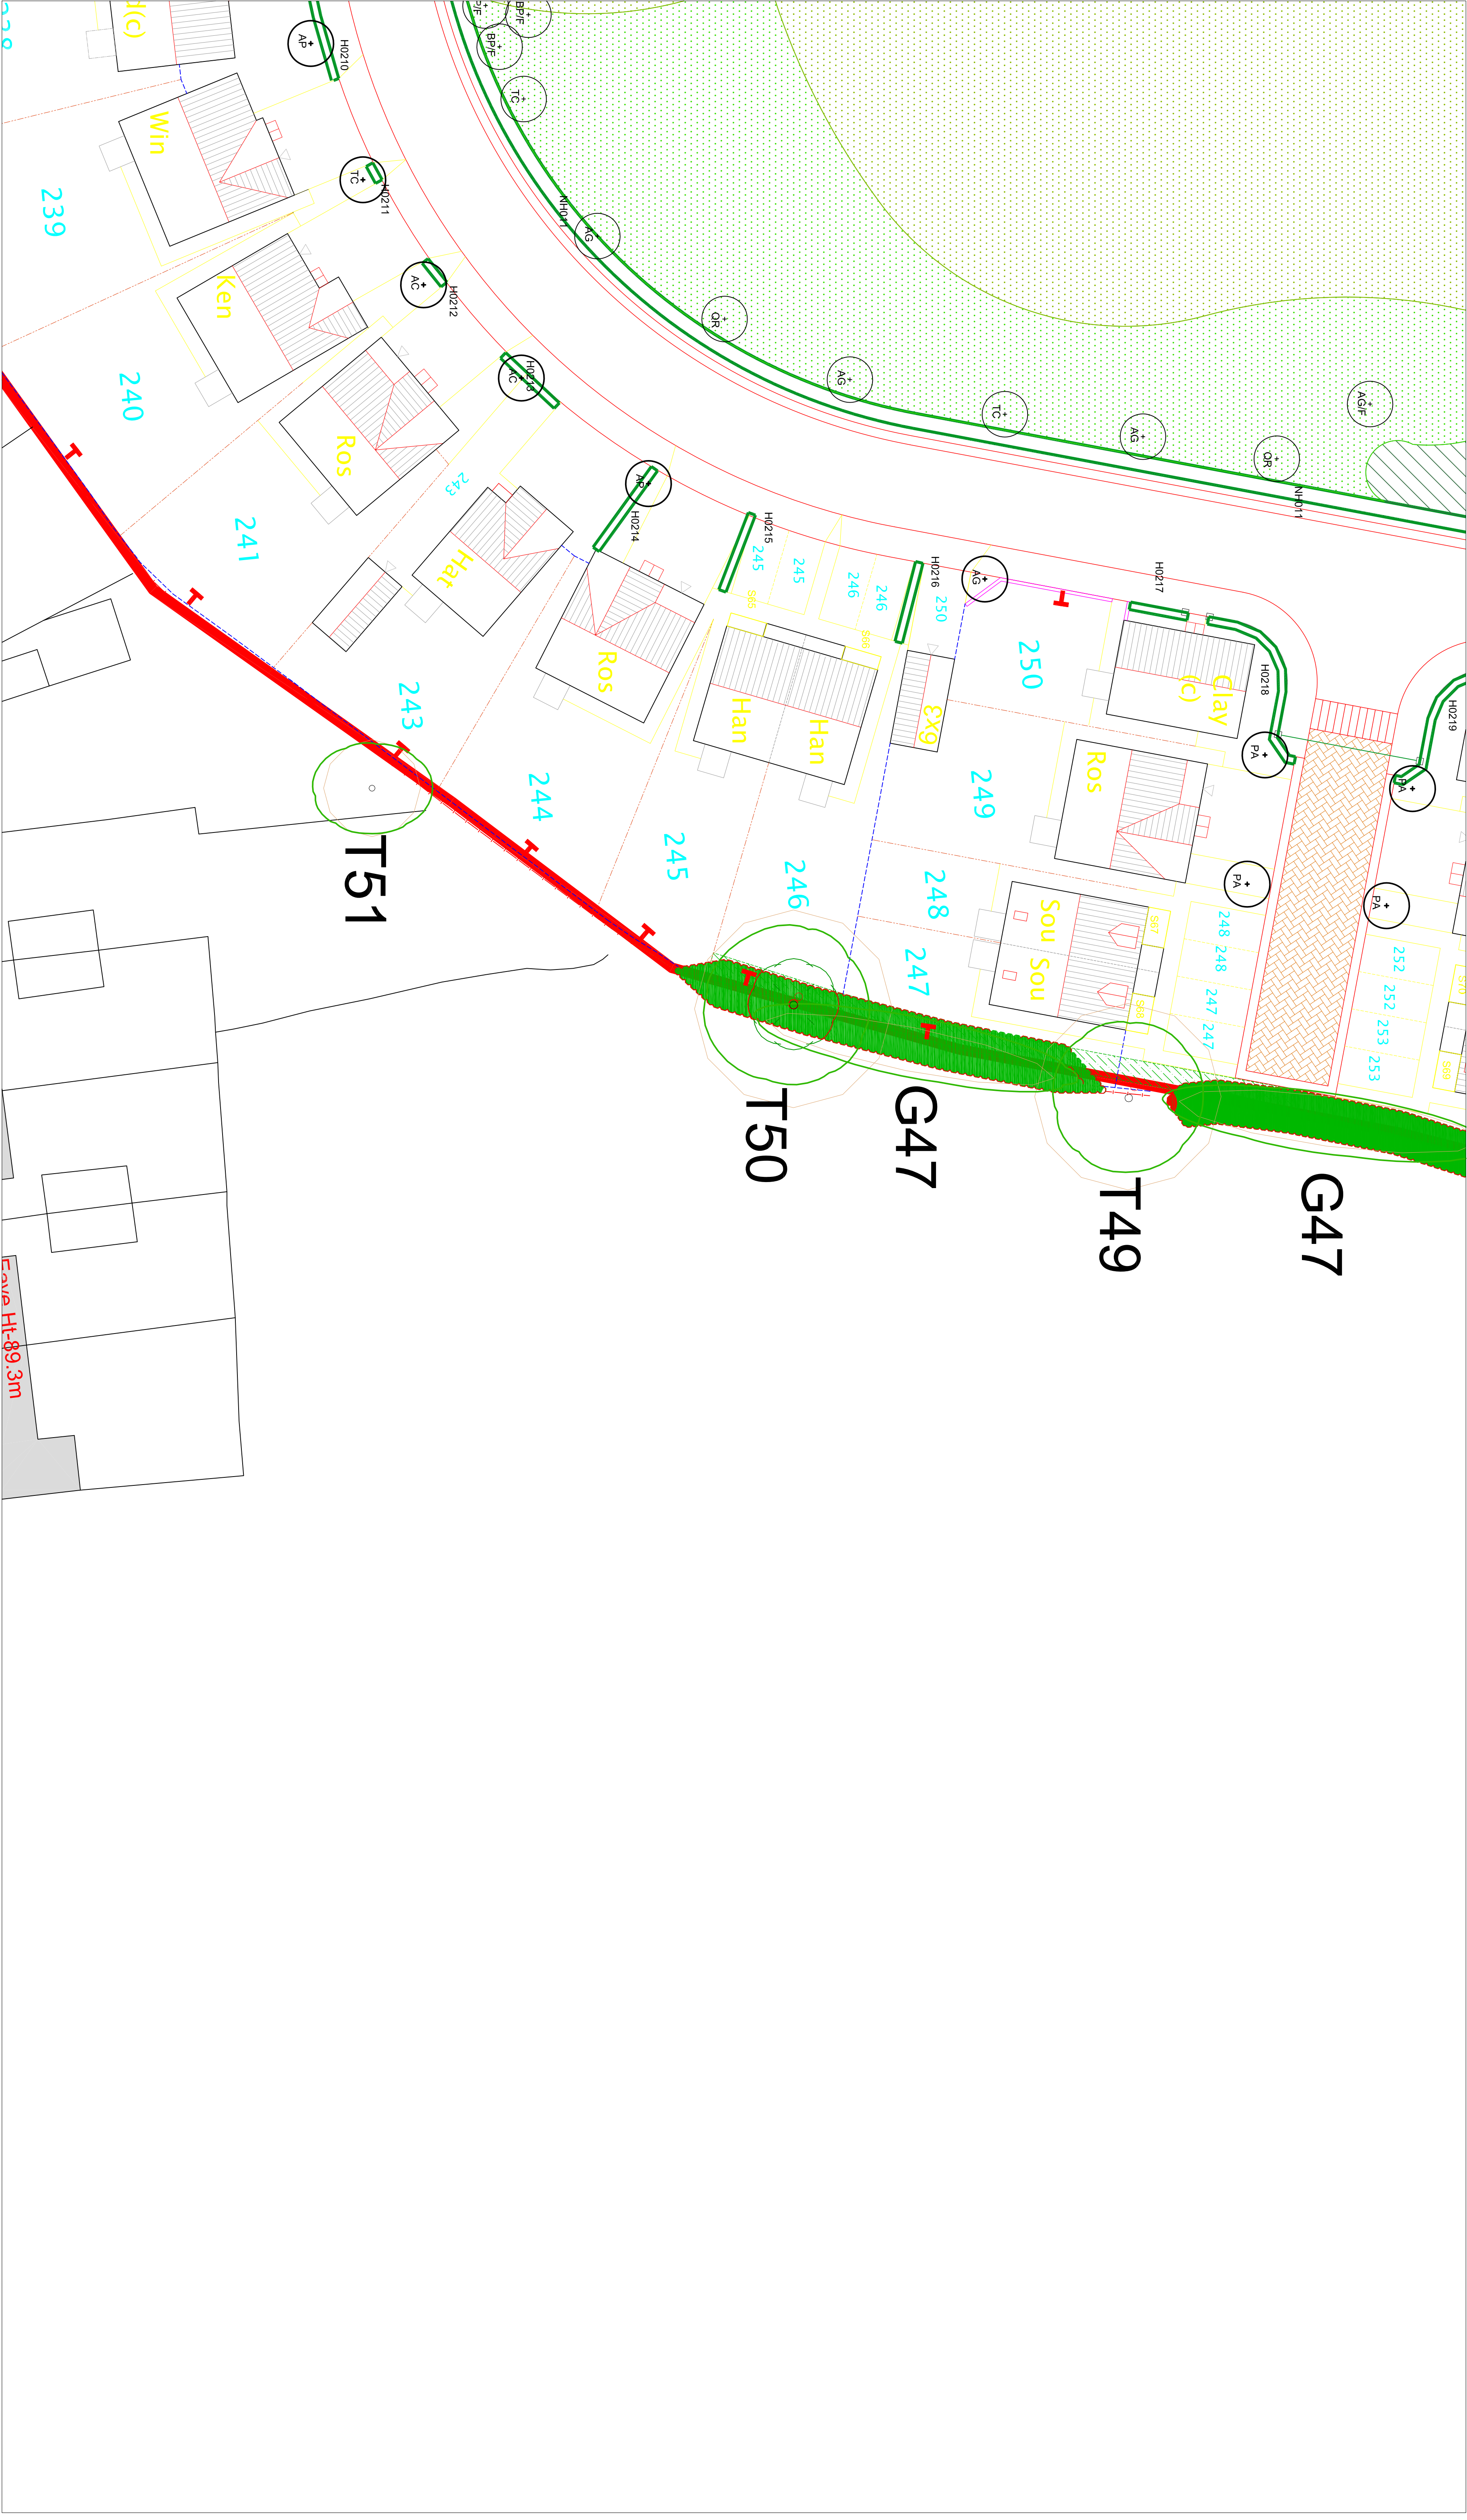

LEGEND



Existing Trees
Refer to drawing Appendix 4: Tree Protection Plan Ref: 1310 for trees to be retained / removed produced by AWA Tree Consultants



Proposed Hedges
H222




Proposed Shrub Beds
W1 Mix




Wildflower Grass:
EMSF Mix by Emorsgate Seeds.
Sowing Rate: 1.5g/m²



Amenity Grass:
A22 Mix by Germinall Seeds.
Sowing Rate: 50.00g/m²

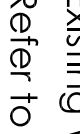

Existing Watercourse.
Refer to Ecological Estates report EEP-007-01 for recommendations to this area

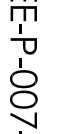

Proposed Bulb Planting




Proposed Footpath

LOCATION PLAN



Note.
To be read in conjunction with drawings
5685-93-014.015, 016, 017

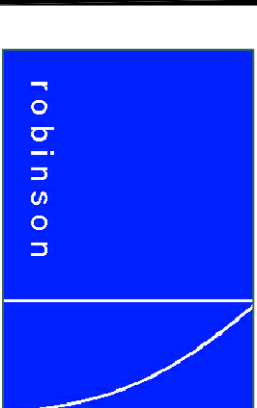

Robinson Landscape Design
The Studio, Hedgely, North Bank
Haydon Bridge, Hexham, NE47 6LY
Tel: 01434 684 100
info@robinsonlandscapedesign.co.uk

Project: **Withorpe, Barnsley**
Drawing Name: **Planting Plan 10 of 13**
Drawing No: **5685-93-010**
Drawn: **CJT**
Checked: **TR**
Date: **13-02-2015**

Rev	Description	Checked	Date
