


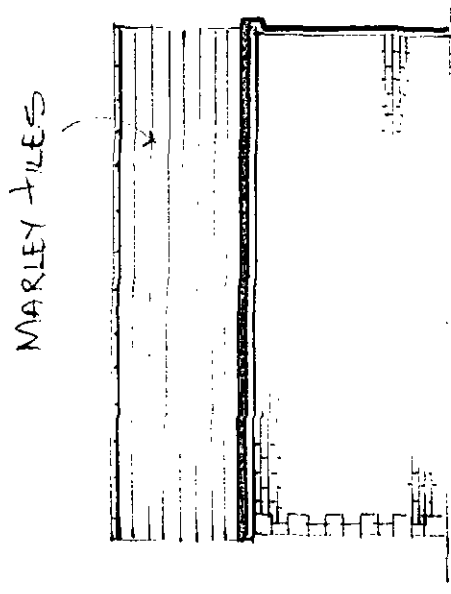


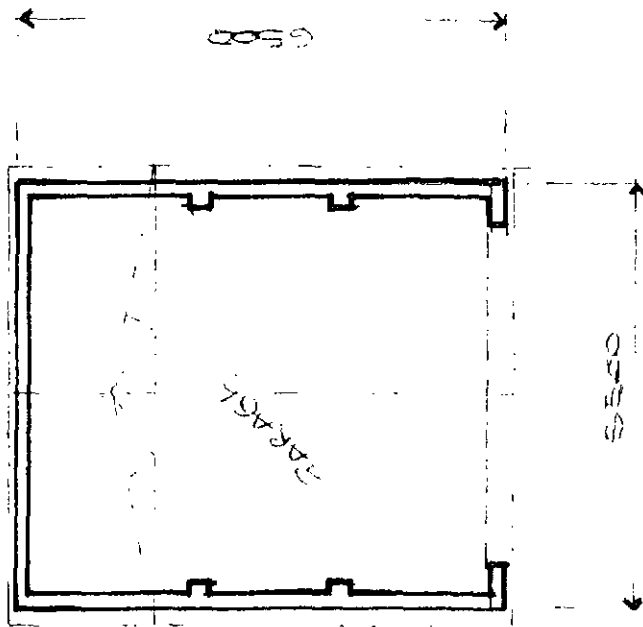

TYPICAL SIDE.

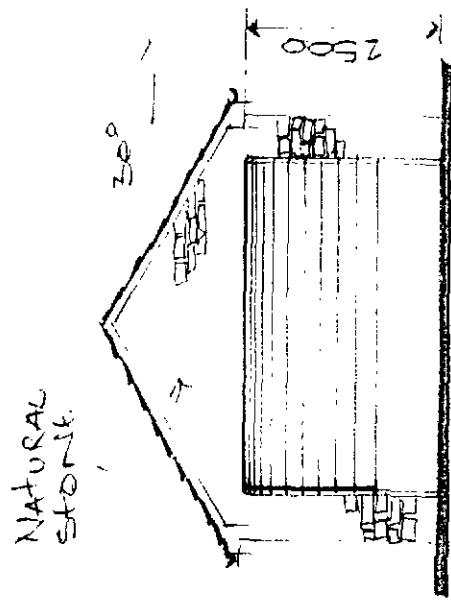

FRONT ELEVATION

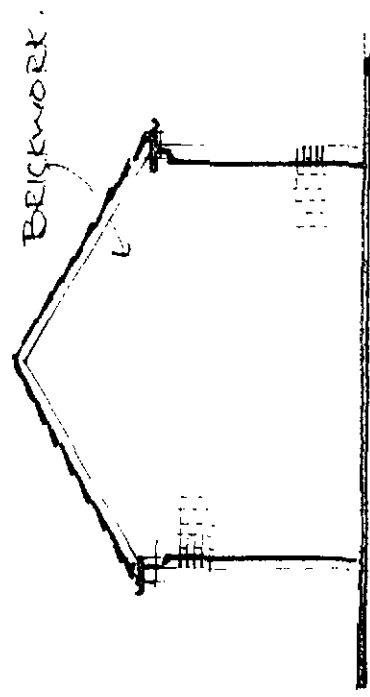

REAR ELEVATION

REAR GARAGE "ROTHERWOOD"
 NOT ADJACENT TO THE FICKER
 GARAGE