


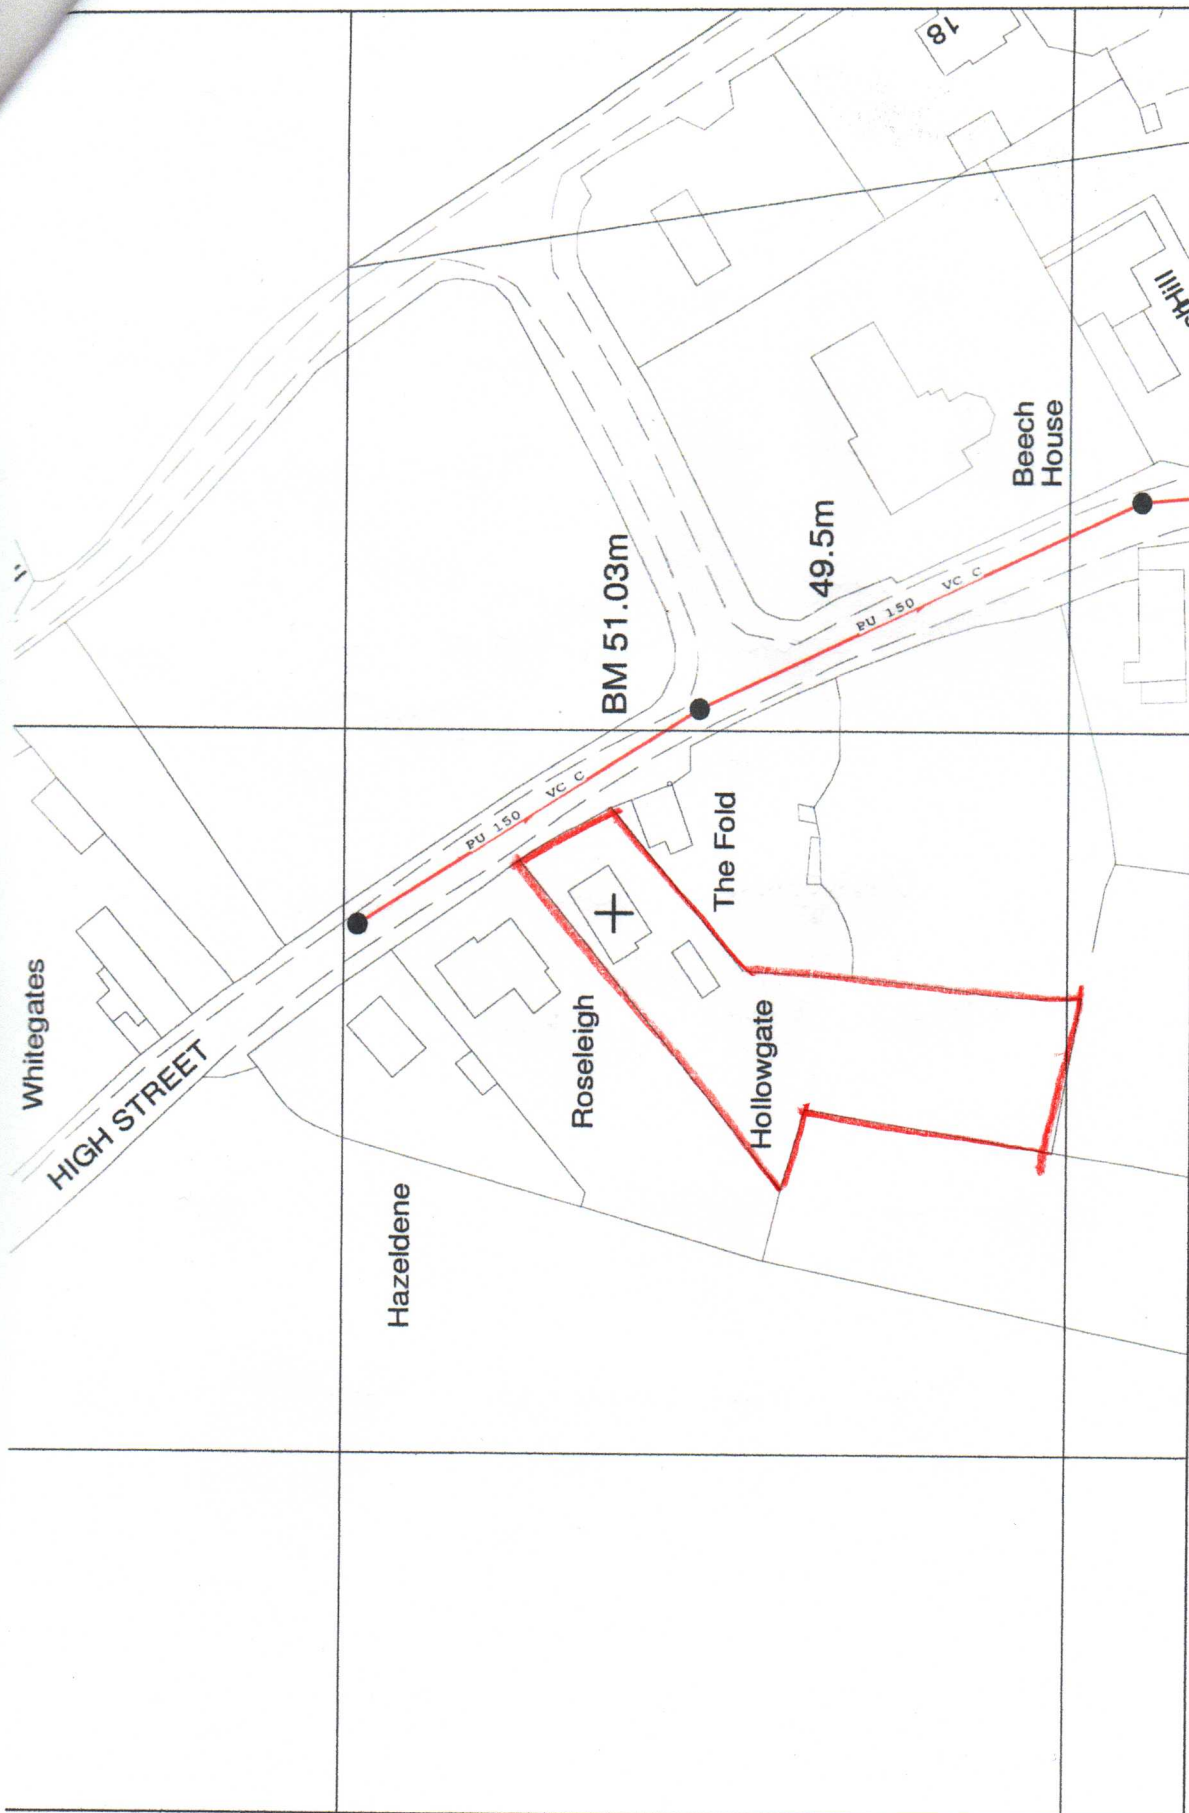

Public Waste Water Network		06/02/2006 18:02:30	OS Grid Coordinates: 443650 : 404883	Map Name : SE4304NE	kaprea
COMBINED	FOUL	SURFACE WATER			OTHER
Combined Sewer	Foul Sewer	Surface Water Sewer	Surface Water Sewer	Public Rising Main	
Section 104 Combined sewer	Section 104 Foul sewer	Section 104 Surface Water	Section 104 Surface Water	Section 104 Rising Main	
Surveyed Section 24 combined sewer	Surveyed Section 24 foul sewer	Surveyed Section 24 surface sewer	Surveyed Section 24 surface sewer	Pumping Station	