



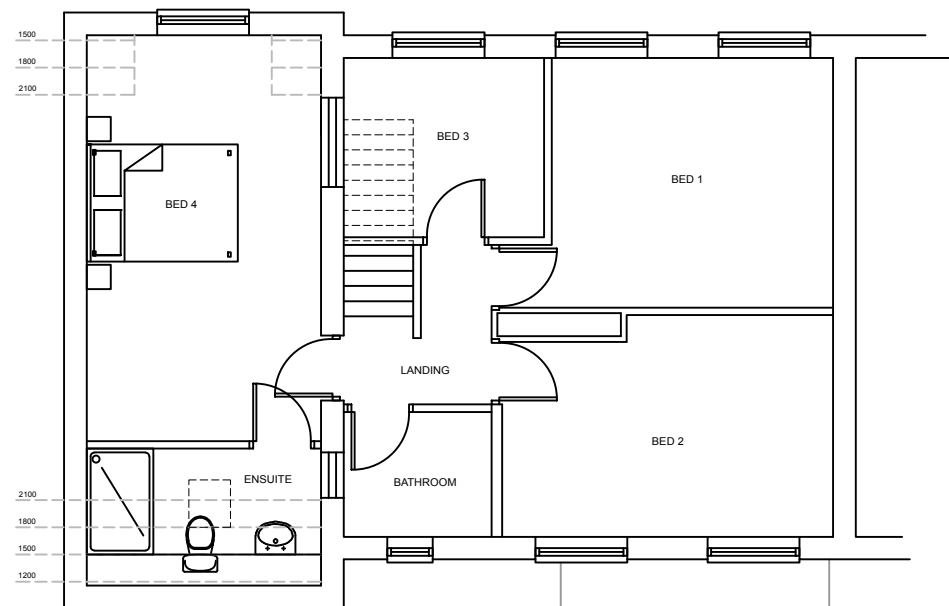

FIRST FLOOR PLAN

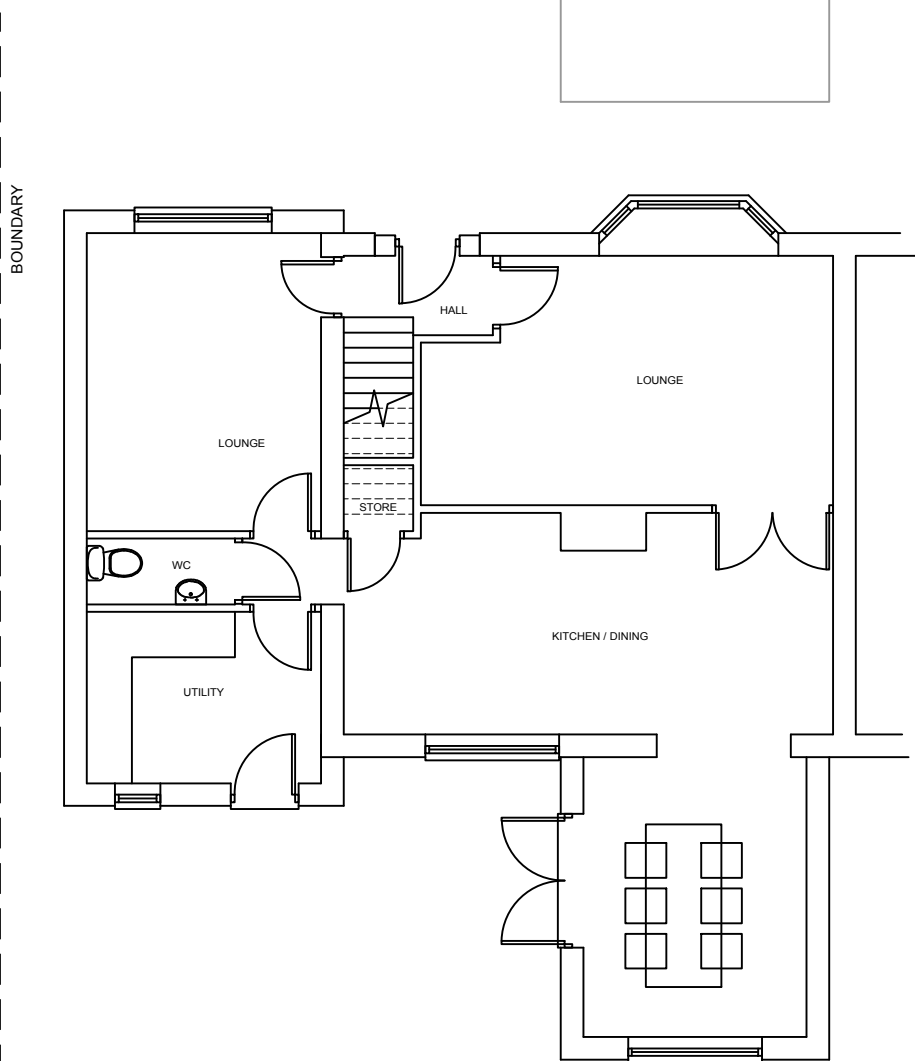

GROUND FLOOR PLAN

FLOOR PLANS

Scale - 1 : 100

FRONT ELEVATION

Scale - 1 : 100




REAR ELEVATION

Scale - 1 : 100



SIDE ELEVATIONS

Scale - 1 : 100

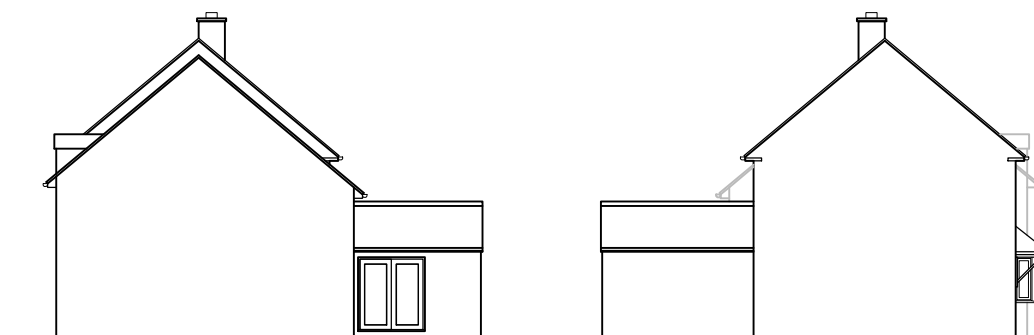

ELEVATIONS

GENERAL NOTES

Figured dimensions only to be taken from this drawing
Do not scale. If in doubt ask.

© Copyright exists on design and information contained in this drawing.

No.	Revision/Issue	Date
-----	----------------	------

Client Name

J. Watkin

Project Name

Residential Extension

Project Address

202 Summer Lane
Wombwell
Barnsley

Drawing Title

Proposed Extension

Drawn By

CH

Checked By

TV

Office Ref

CH/19.101/SummerLane

Project Number

19.101CH

Date

20.02.2019

Scale

1:100@A3

Drawing Number

PL04

A



Appleby House
Unit 19 Ravenshorn Way
Renishaw, Sheffield S21 3WY

T: 01246 432 338
F: 01246 436 794
E: info@jvnarchitecture.com