




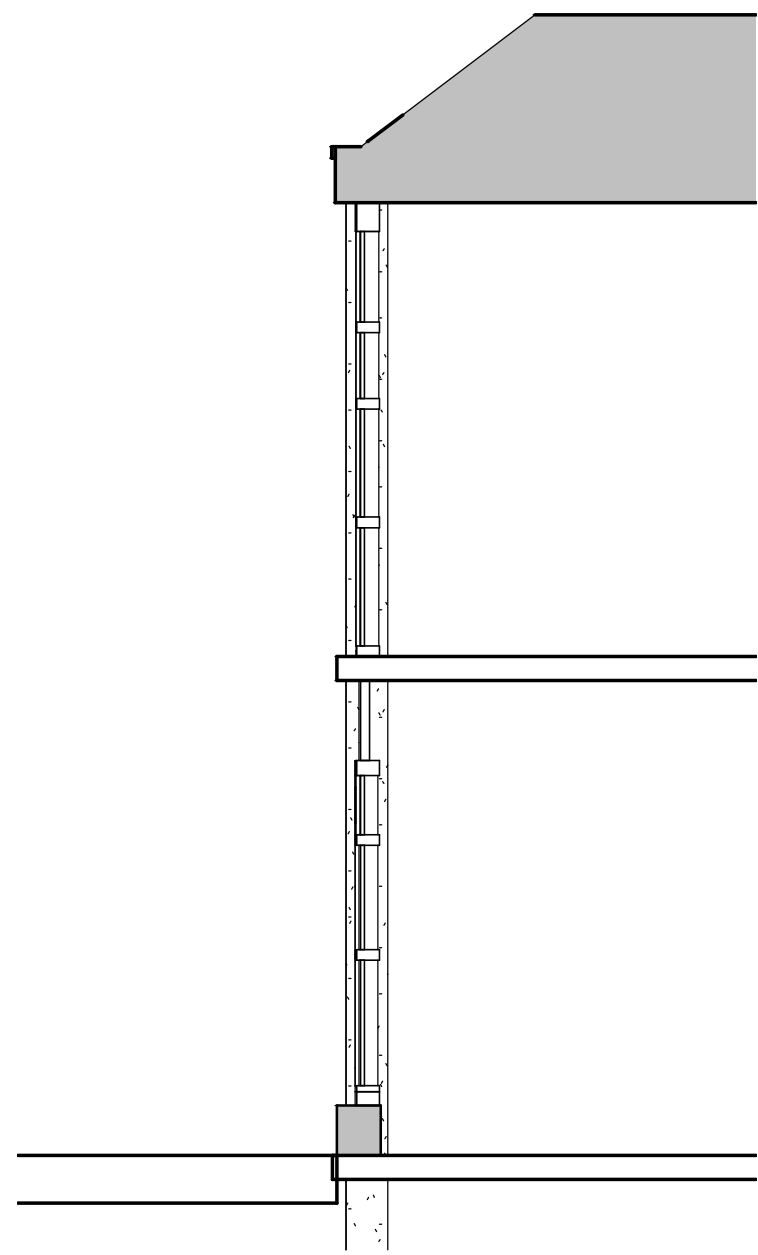


5 Existing South Windows - Detail
1 : 50

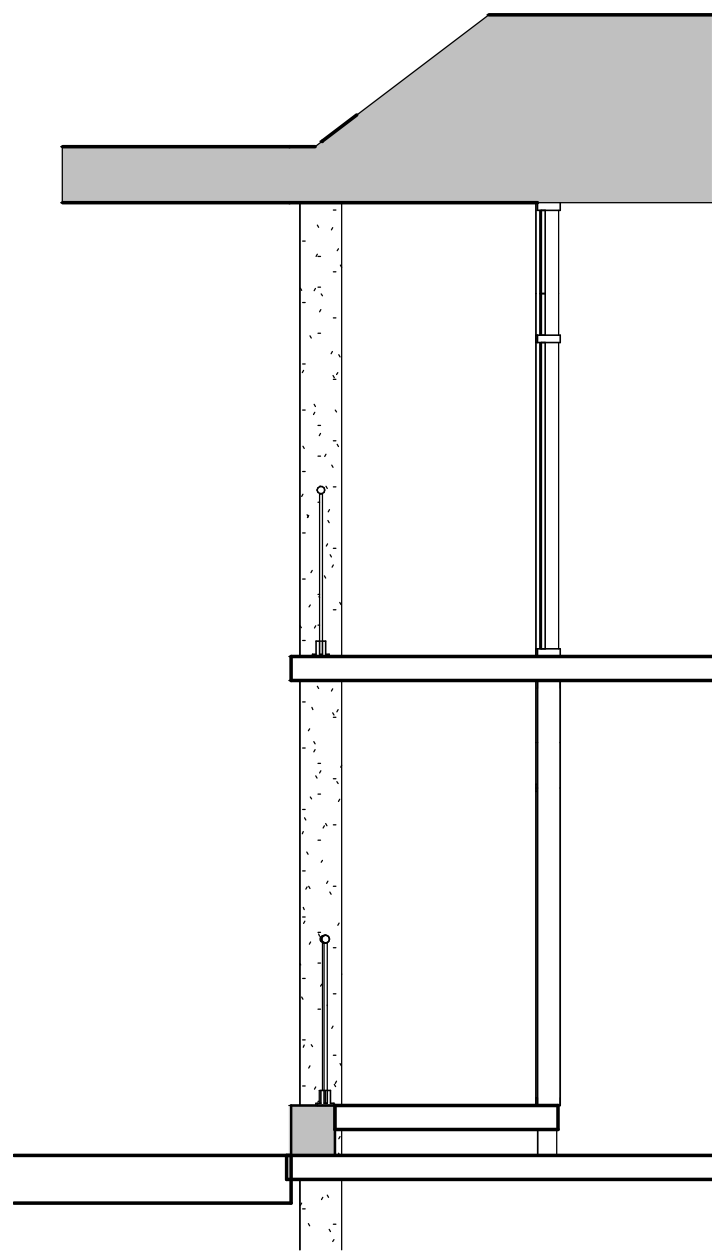


6 Proposed Internal balconies - Detail
1 : 50

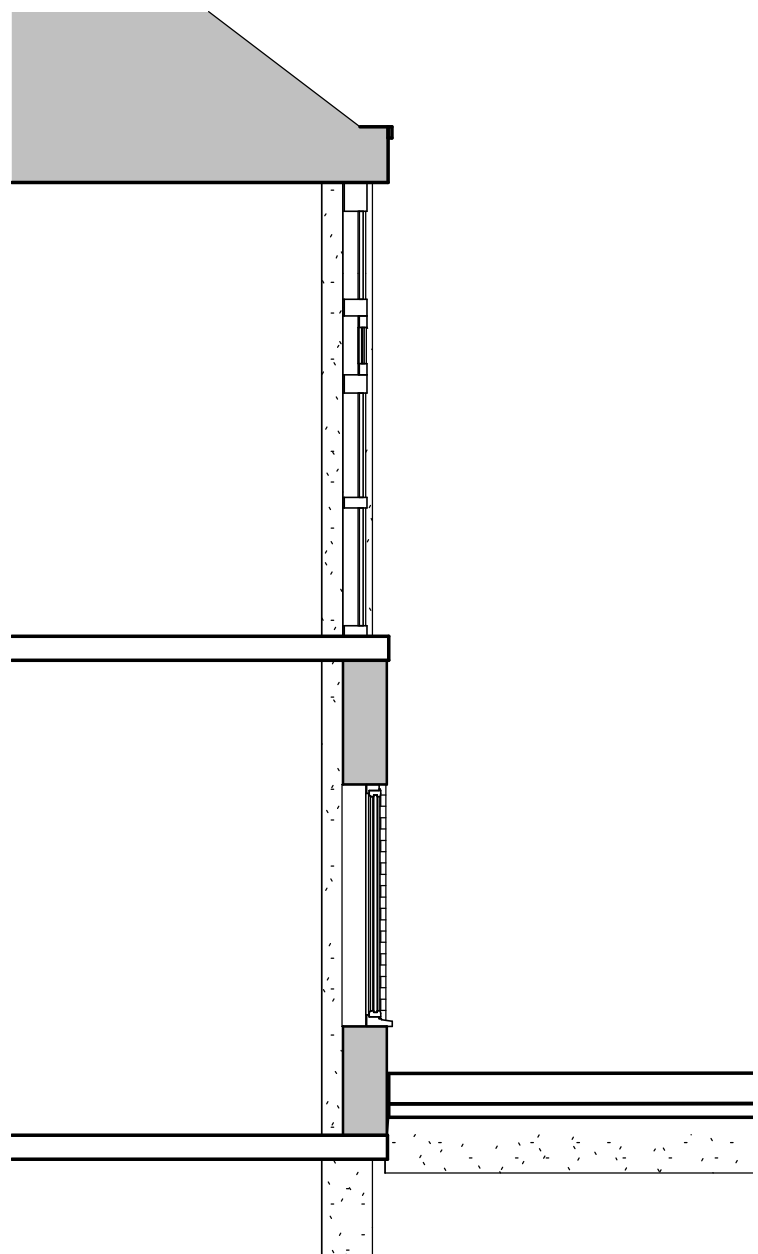


7 Existing North Window - Detail
1 : 50

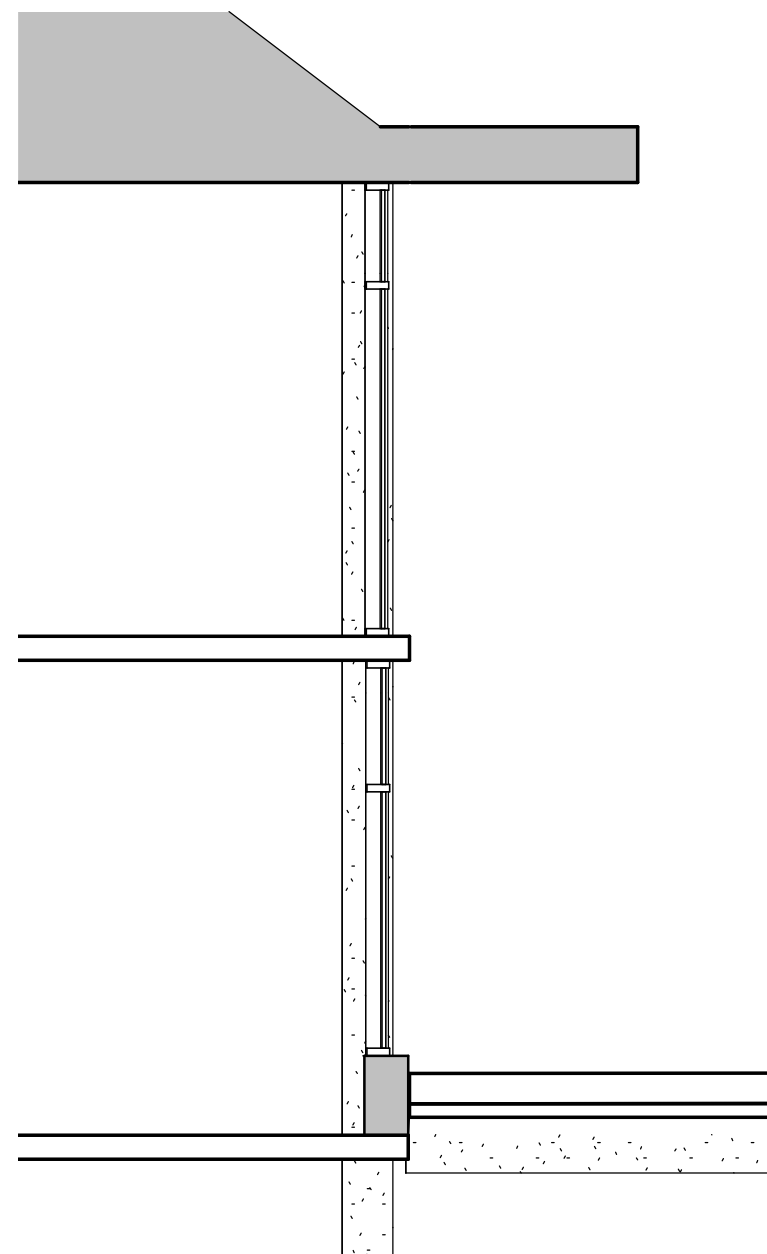


8 Proposed North Window - Detail
1 : 50

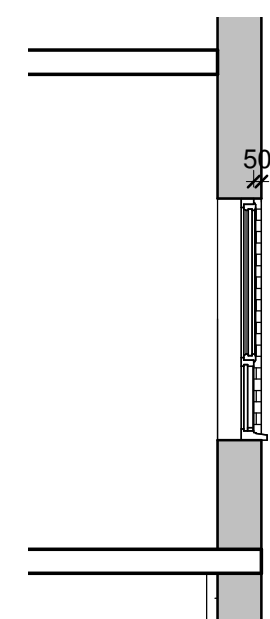

9 Existing Window - Detail
1 : 50

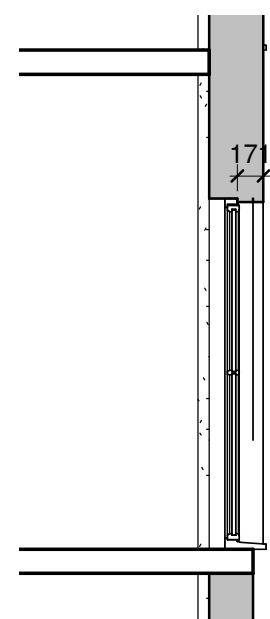

10 Proposed Window - Detail
1 : 50

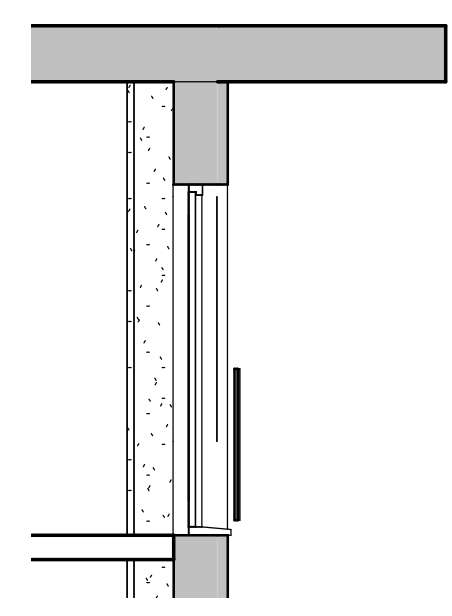


11 Proposed Juliette Balcony - Detail
1 : 50

- Boyes Unit 1 GIA Mezzanine
135947
- Unit 3 Floor Level
133300
- Unit 2 Floor Level
132850
- Boyes Unit 1 Ground Floor Level
132450


4 Section B - B As Proposed
1 : 100





1 Section A - A As Existing
1 : 100

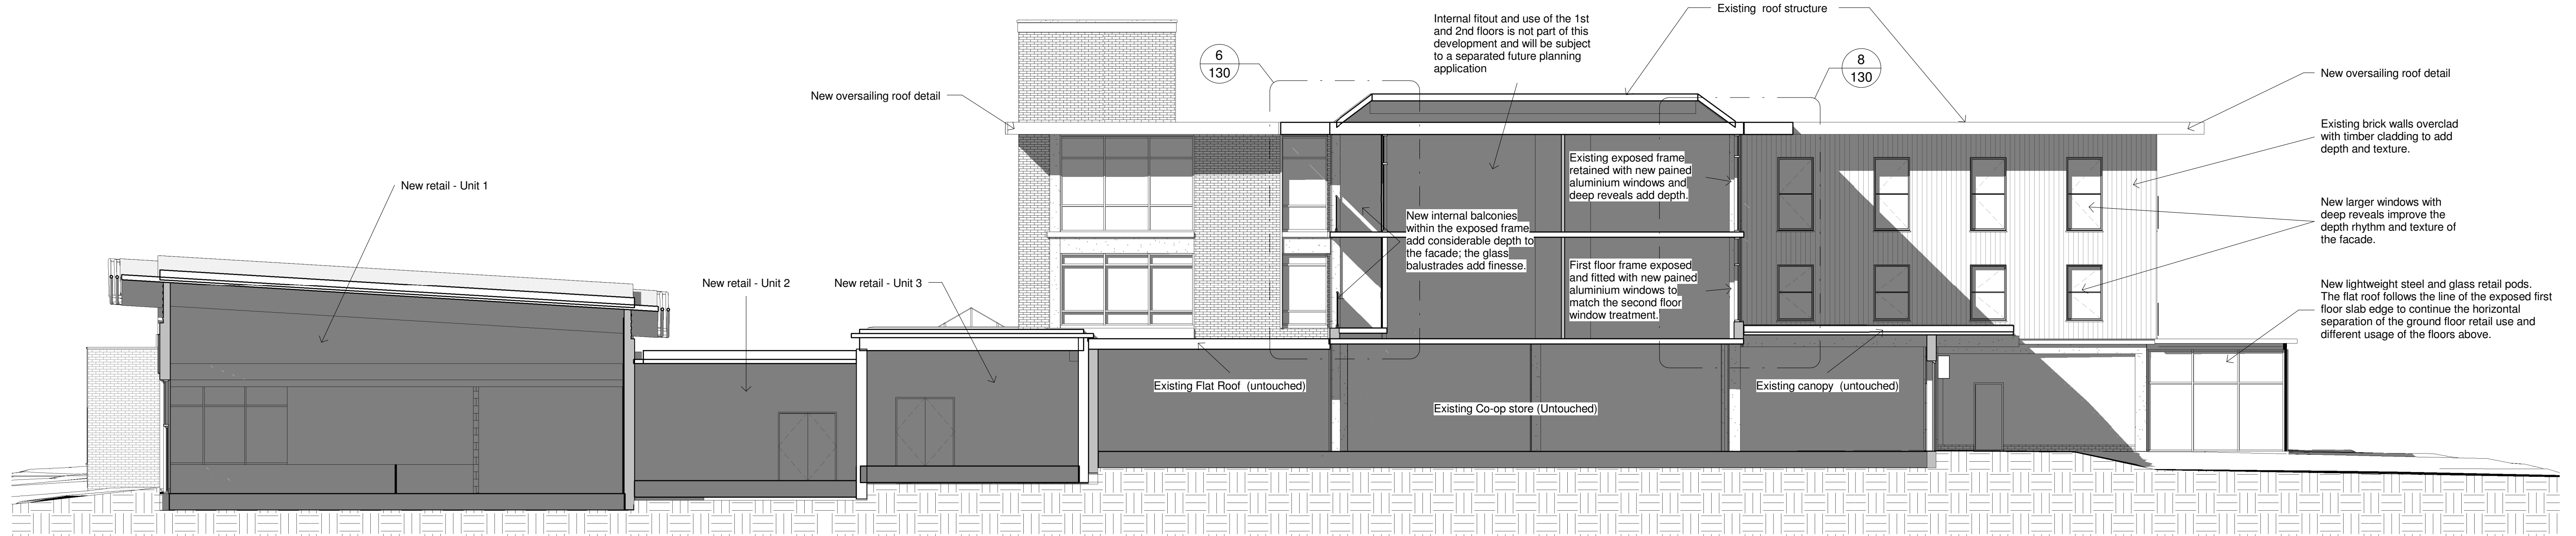

2 Section A - A As Proposed
1 : 100

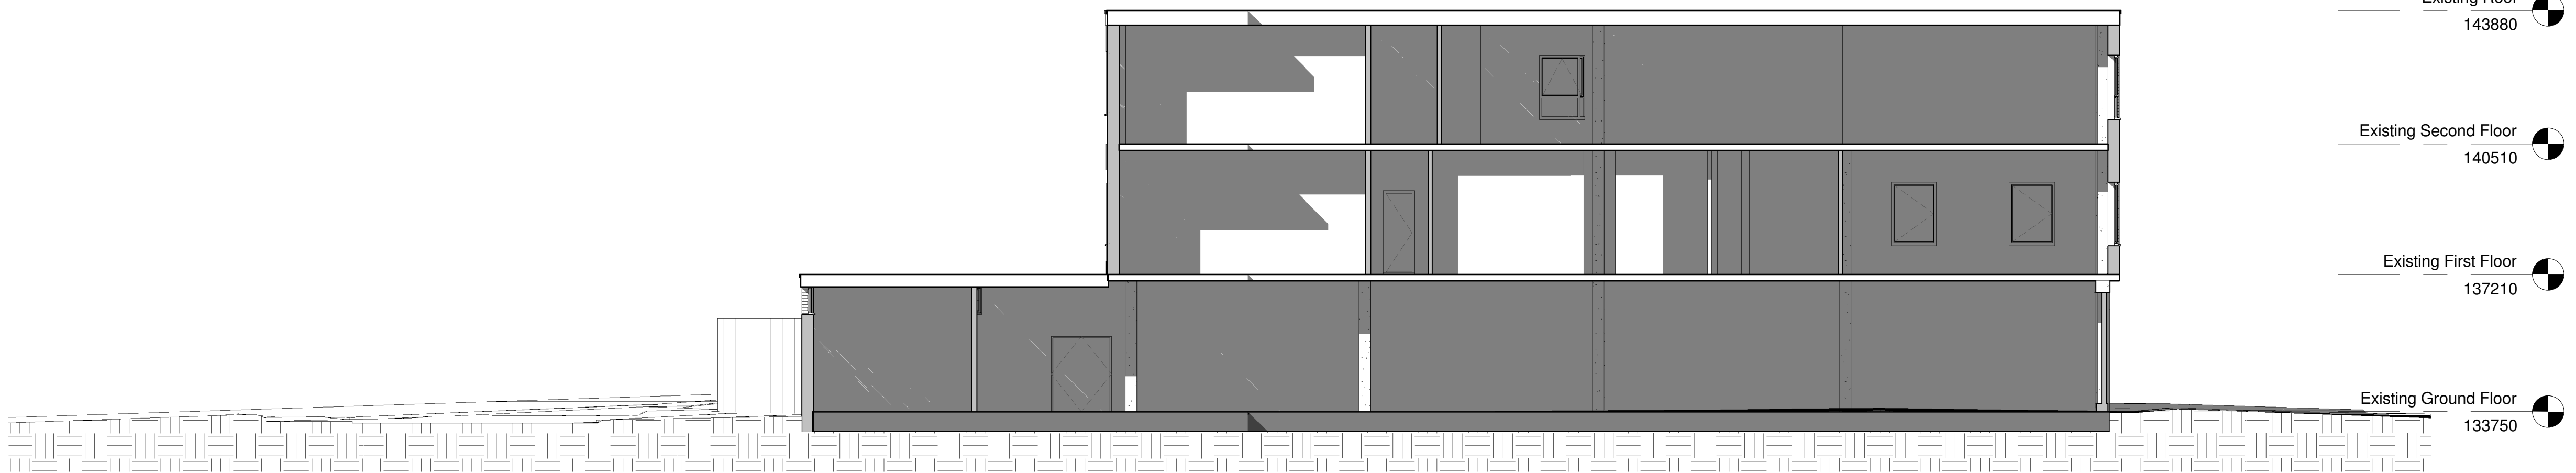

3 Section B - B As Existing
1 : 100

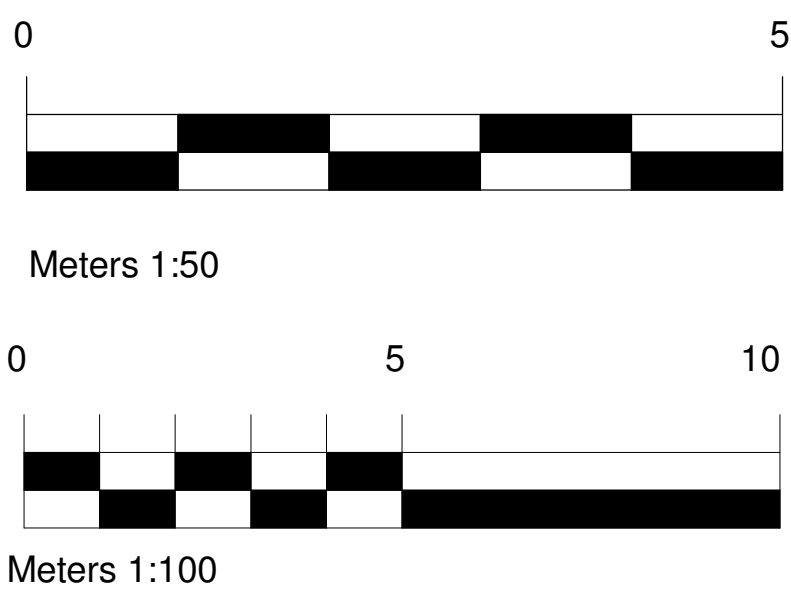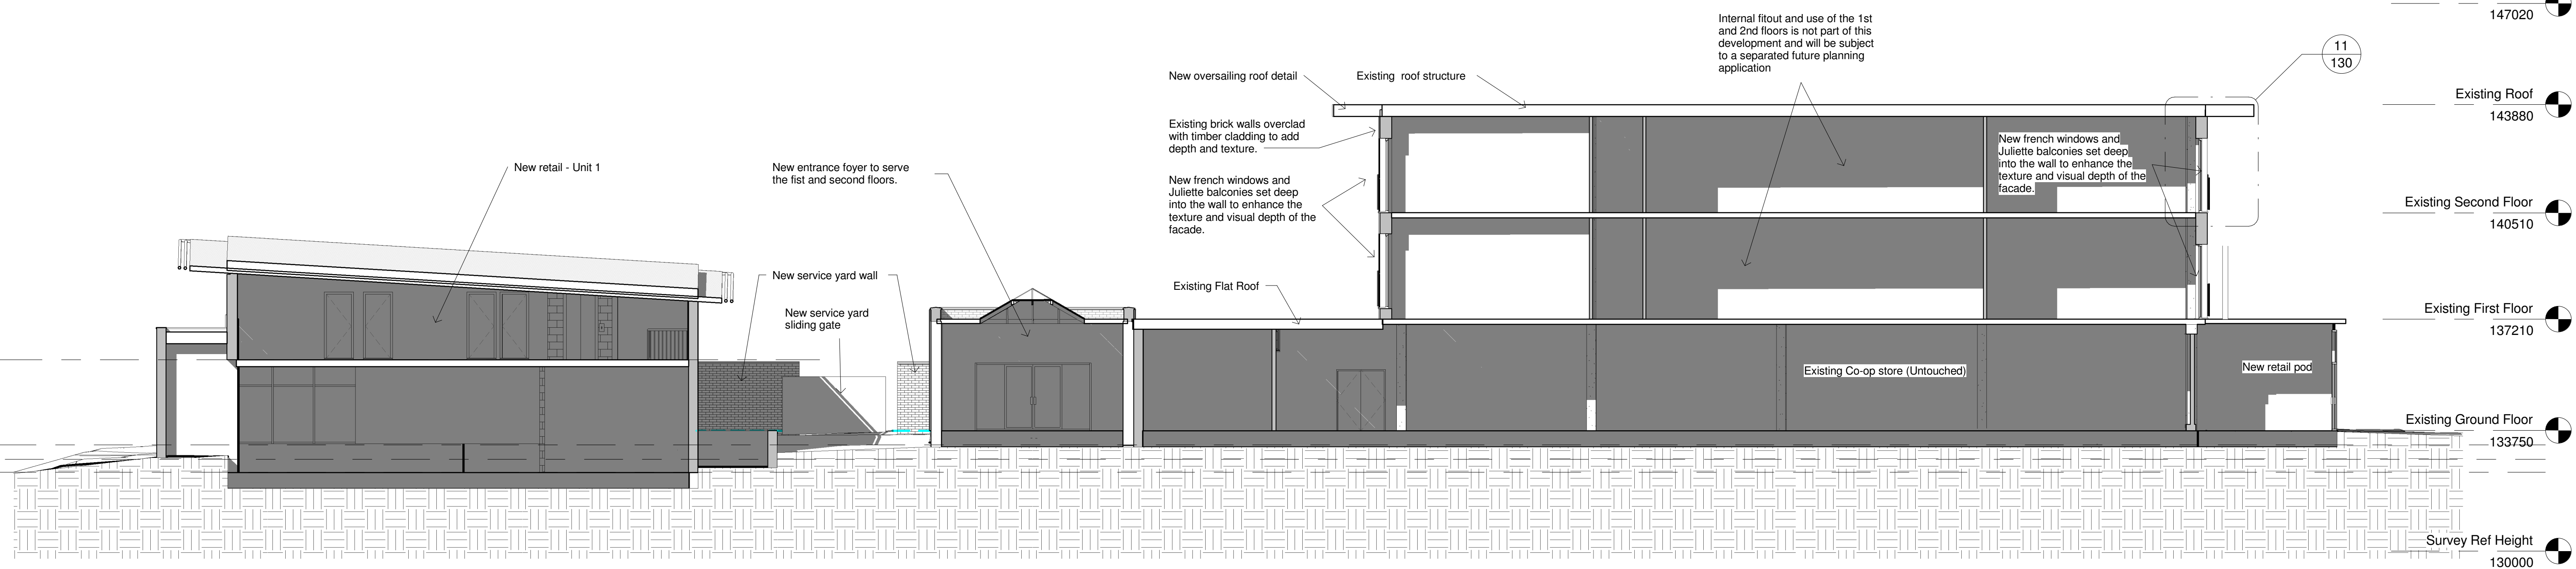

Rev	Date	Drawn	Description
A	20/05/16	SL	Balconies amended to internal and Juliette

WhiteDesign

Client: RESILIENT1

Project: HOYLAND SITE C

Title: Existing & Proposed Sections

Scales: As indicated
Drawn: SL
Date: 09/09/2015 16:31:08
Checked: KU

Drawing no: 0010.13.02 130
Rev: A

The White House, 24-26 St Andrews Road, Sheffield, S1 9AL,
T: 0114 224 1025 F: 0114 224 1026
E: office@whitedesign.co.uk W: www.whitedesign.co.uk