
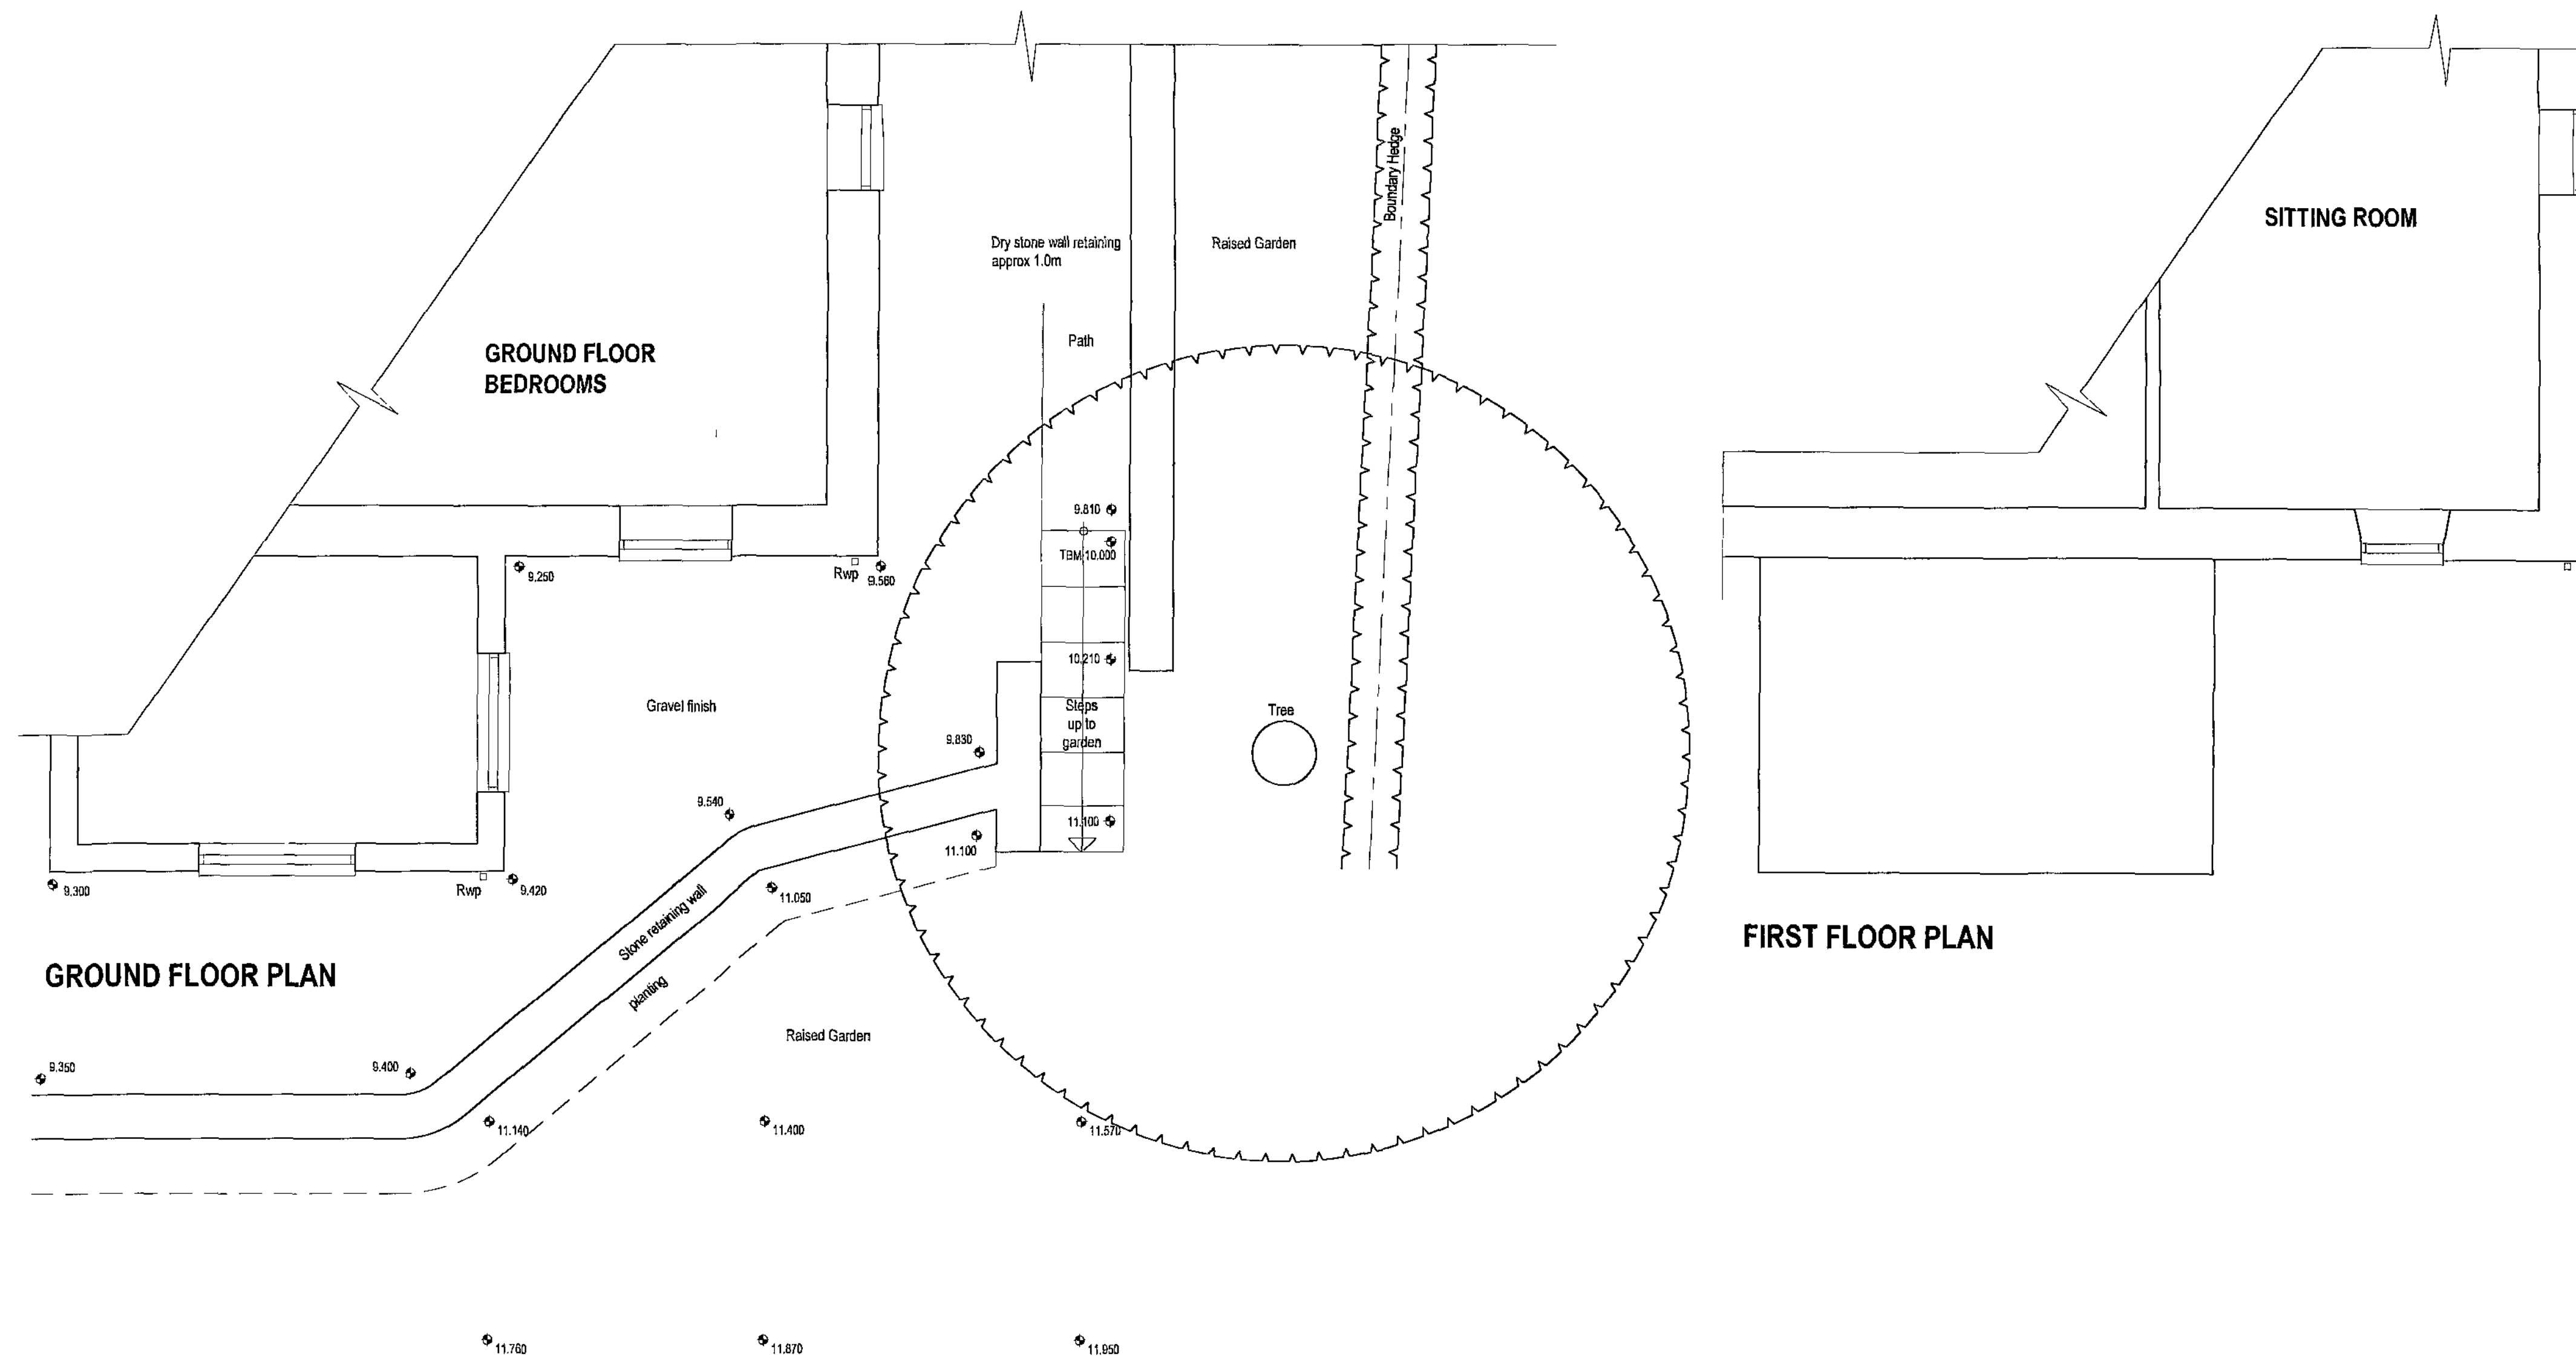


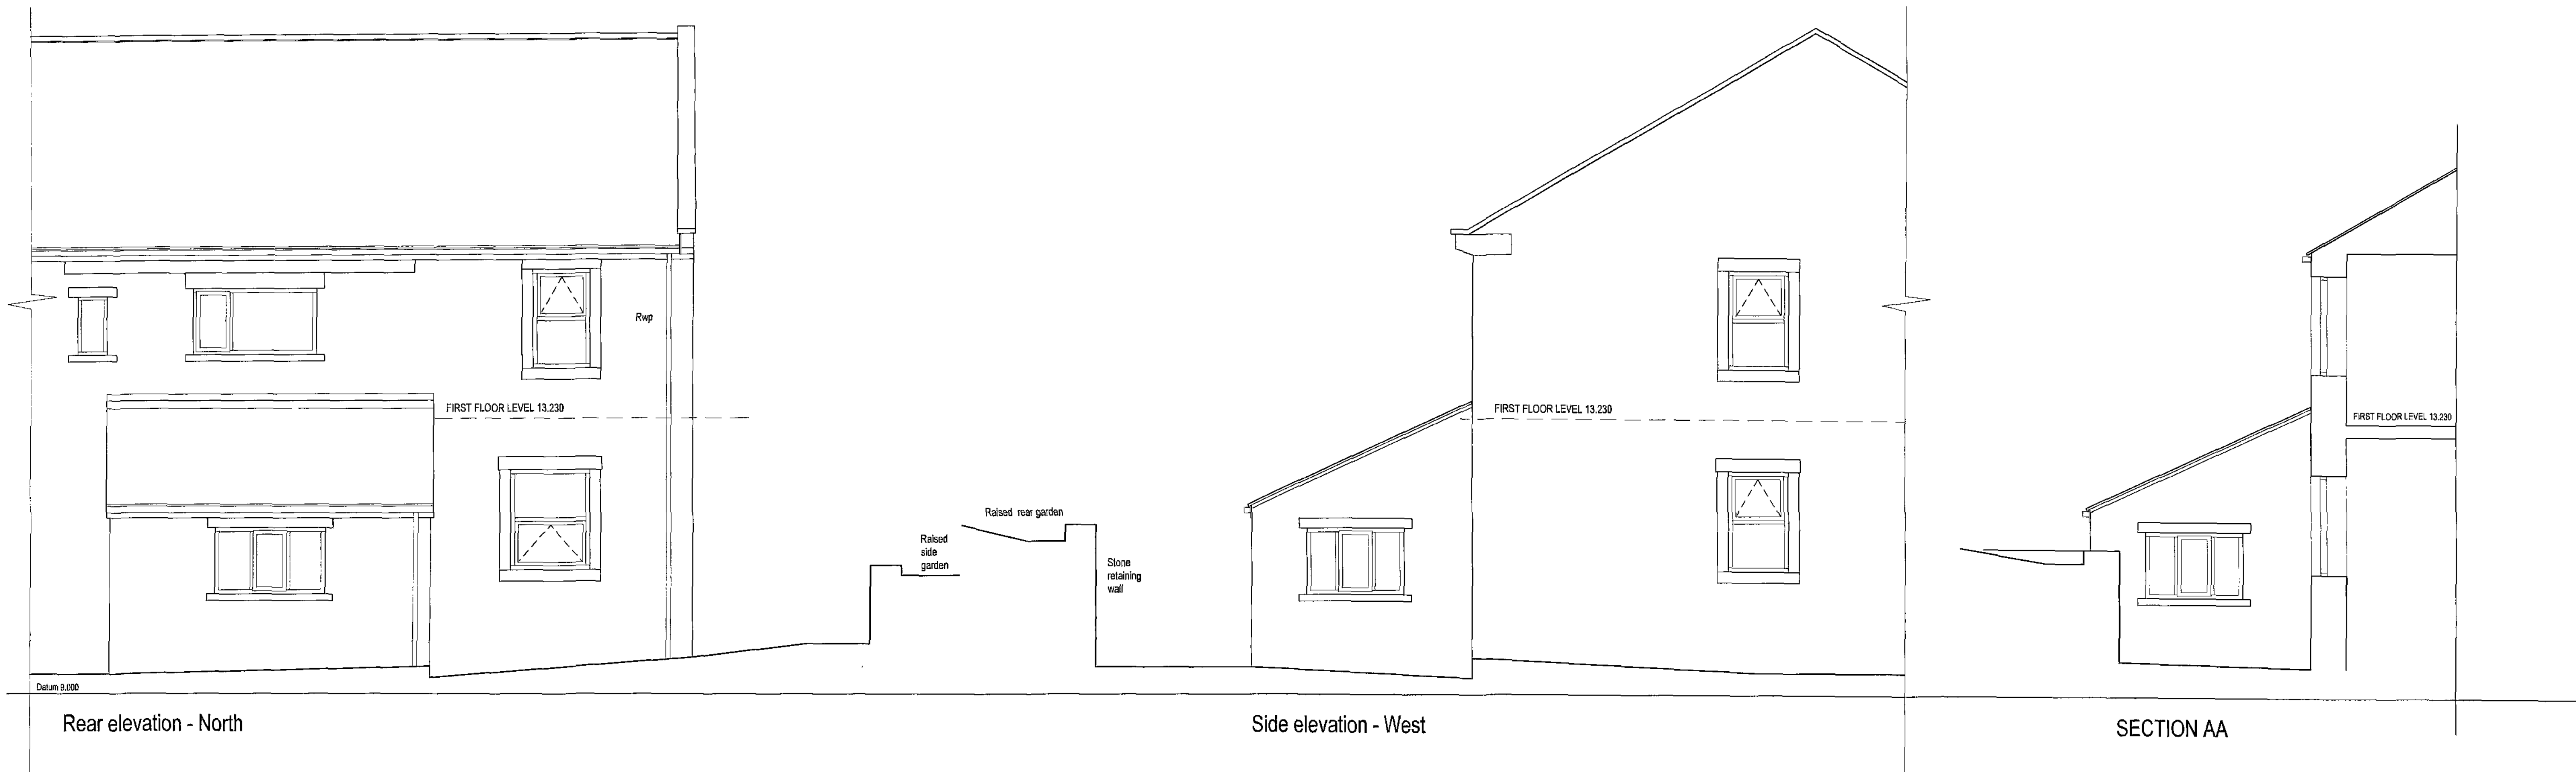

1 TOLSON COURT
HUDDERSFIELD ROAD
PENISTONE
SHEFFIELD
S36 7BU
AS EXISTING








PLANS AND ELEVATIONS

Chris Carr Associates
ARCHITECTS

6A Eastgate, Barnsley, S70 2EP
Tel: (01226) 286256 Fax: (01226) 207304
Email: mail@cca-arch.co.uk

Scale:	1:50 @ A1	Drawn:	MJB
Date:	AUG 2009	Ref. No.	24.87
DWG. No.	S1	Rev.	A

This drawing and the copyright is the Architects property and may be used or reproduced only by agreement. All Dimensions in Millimetres unless specified otherwise and subject to verification on site.

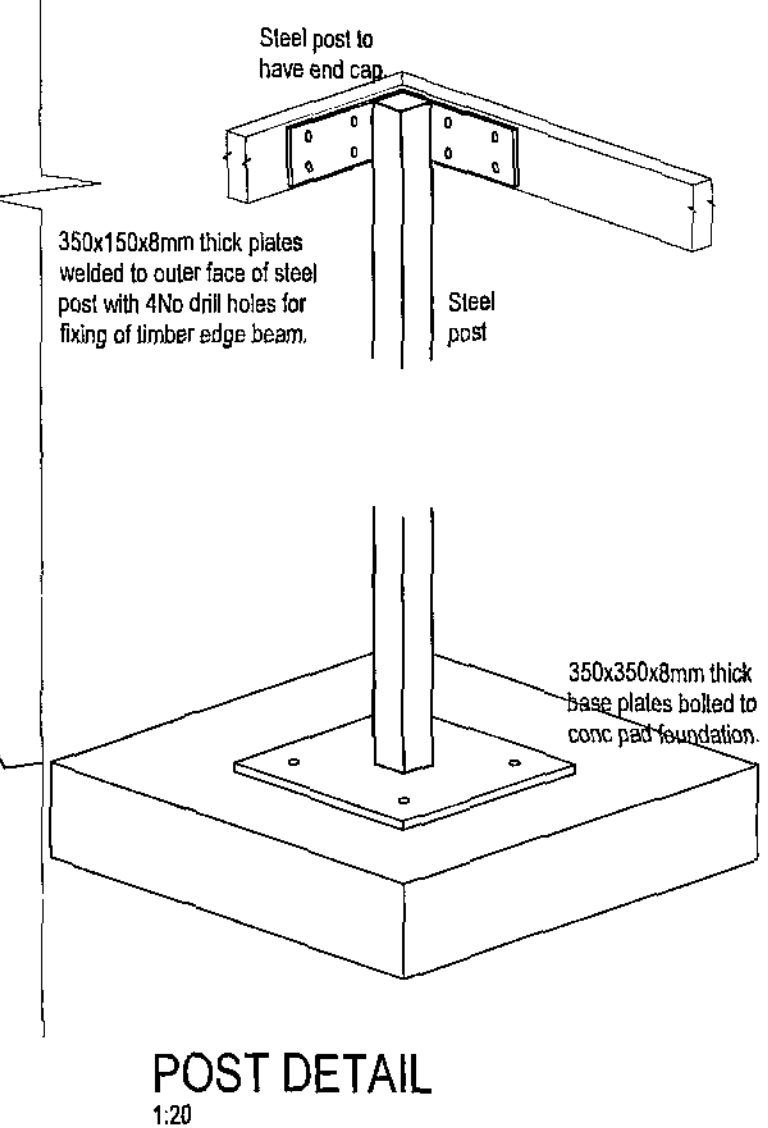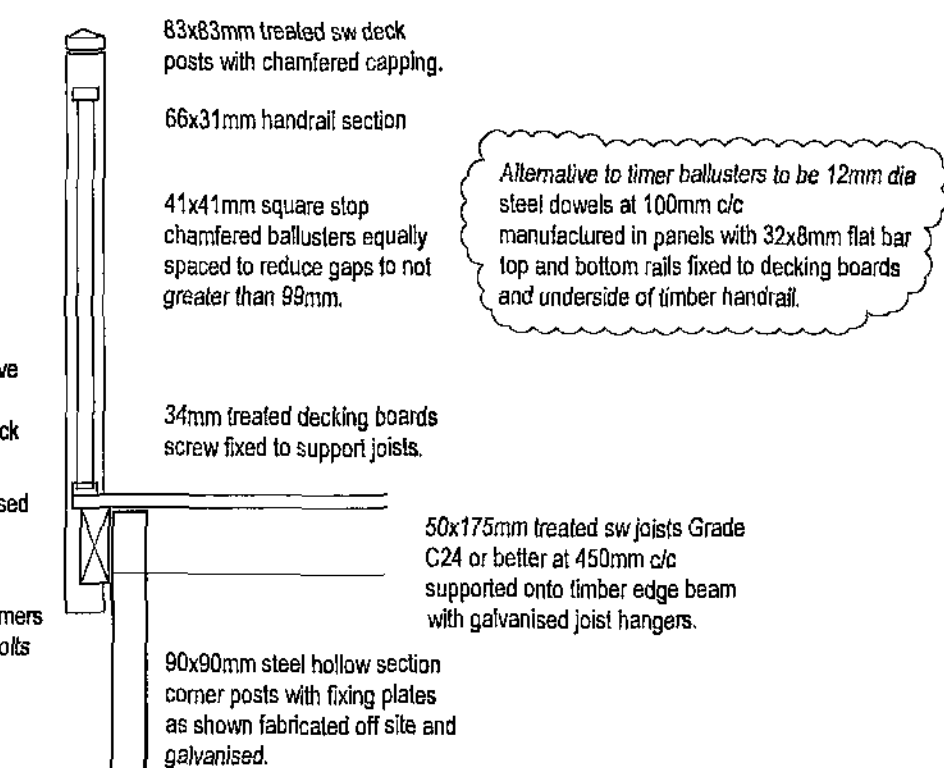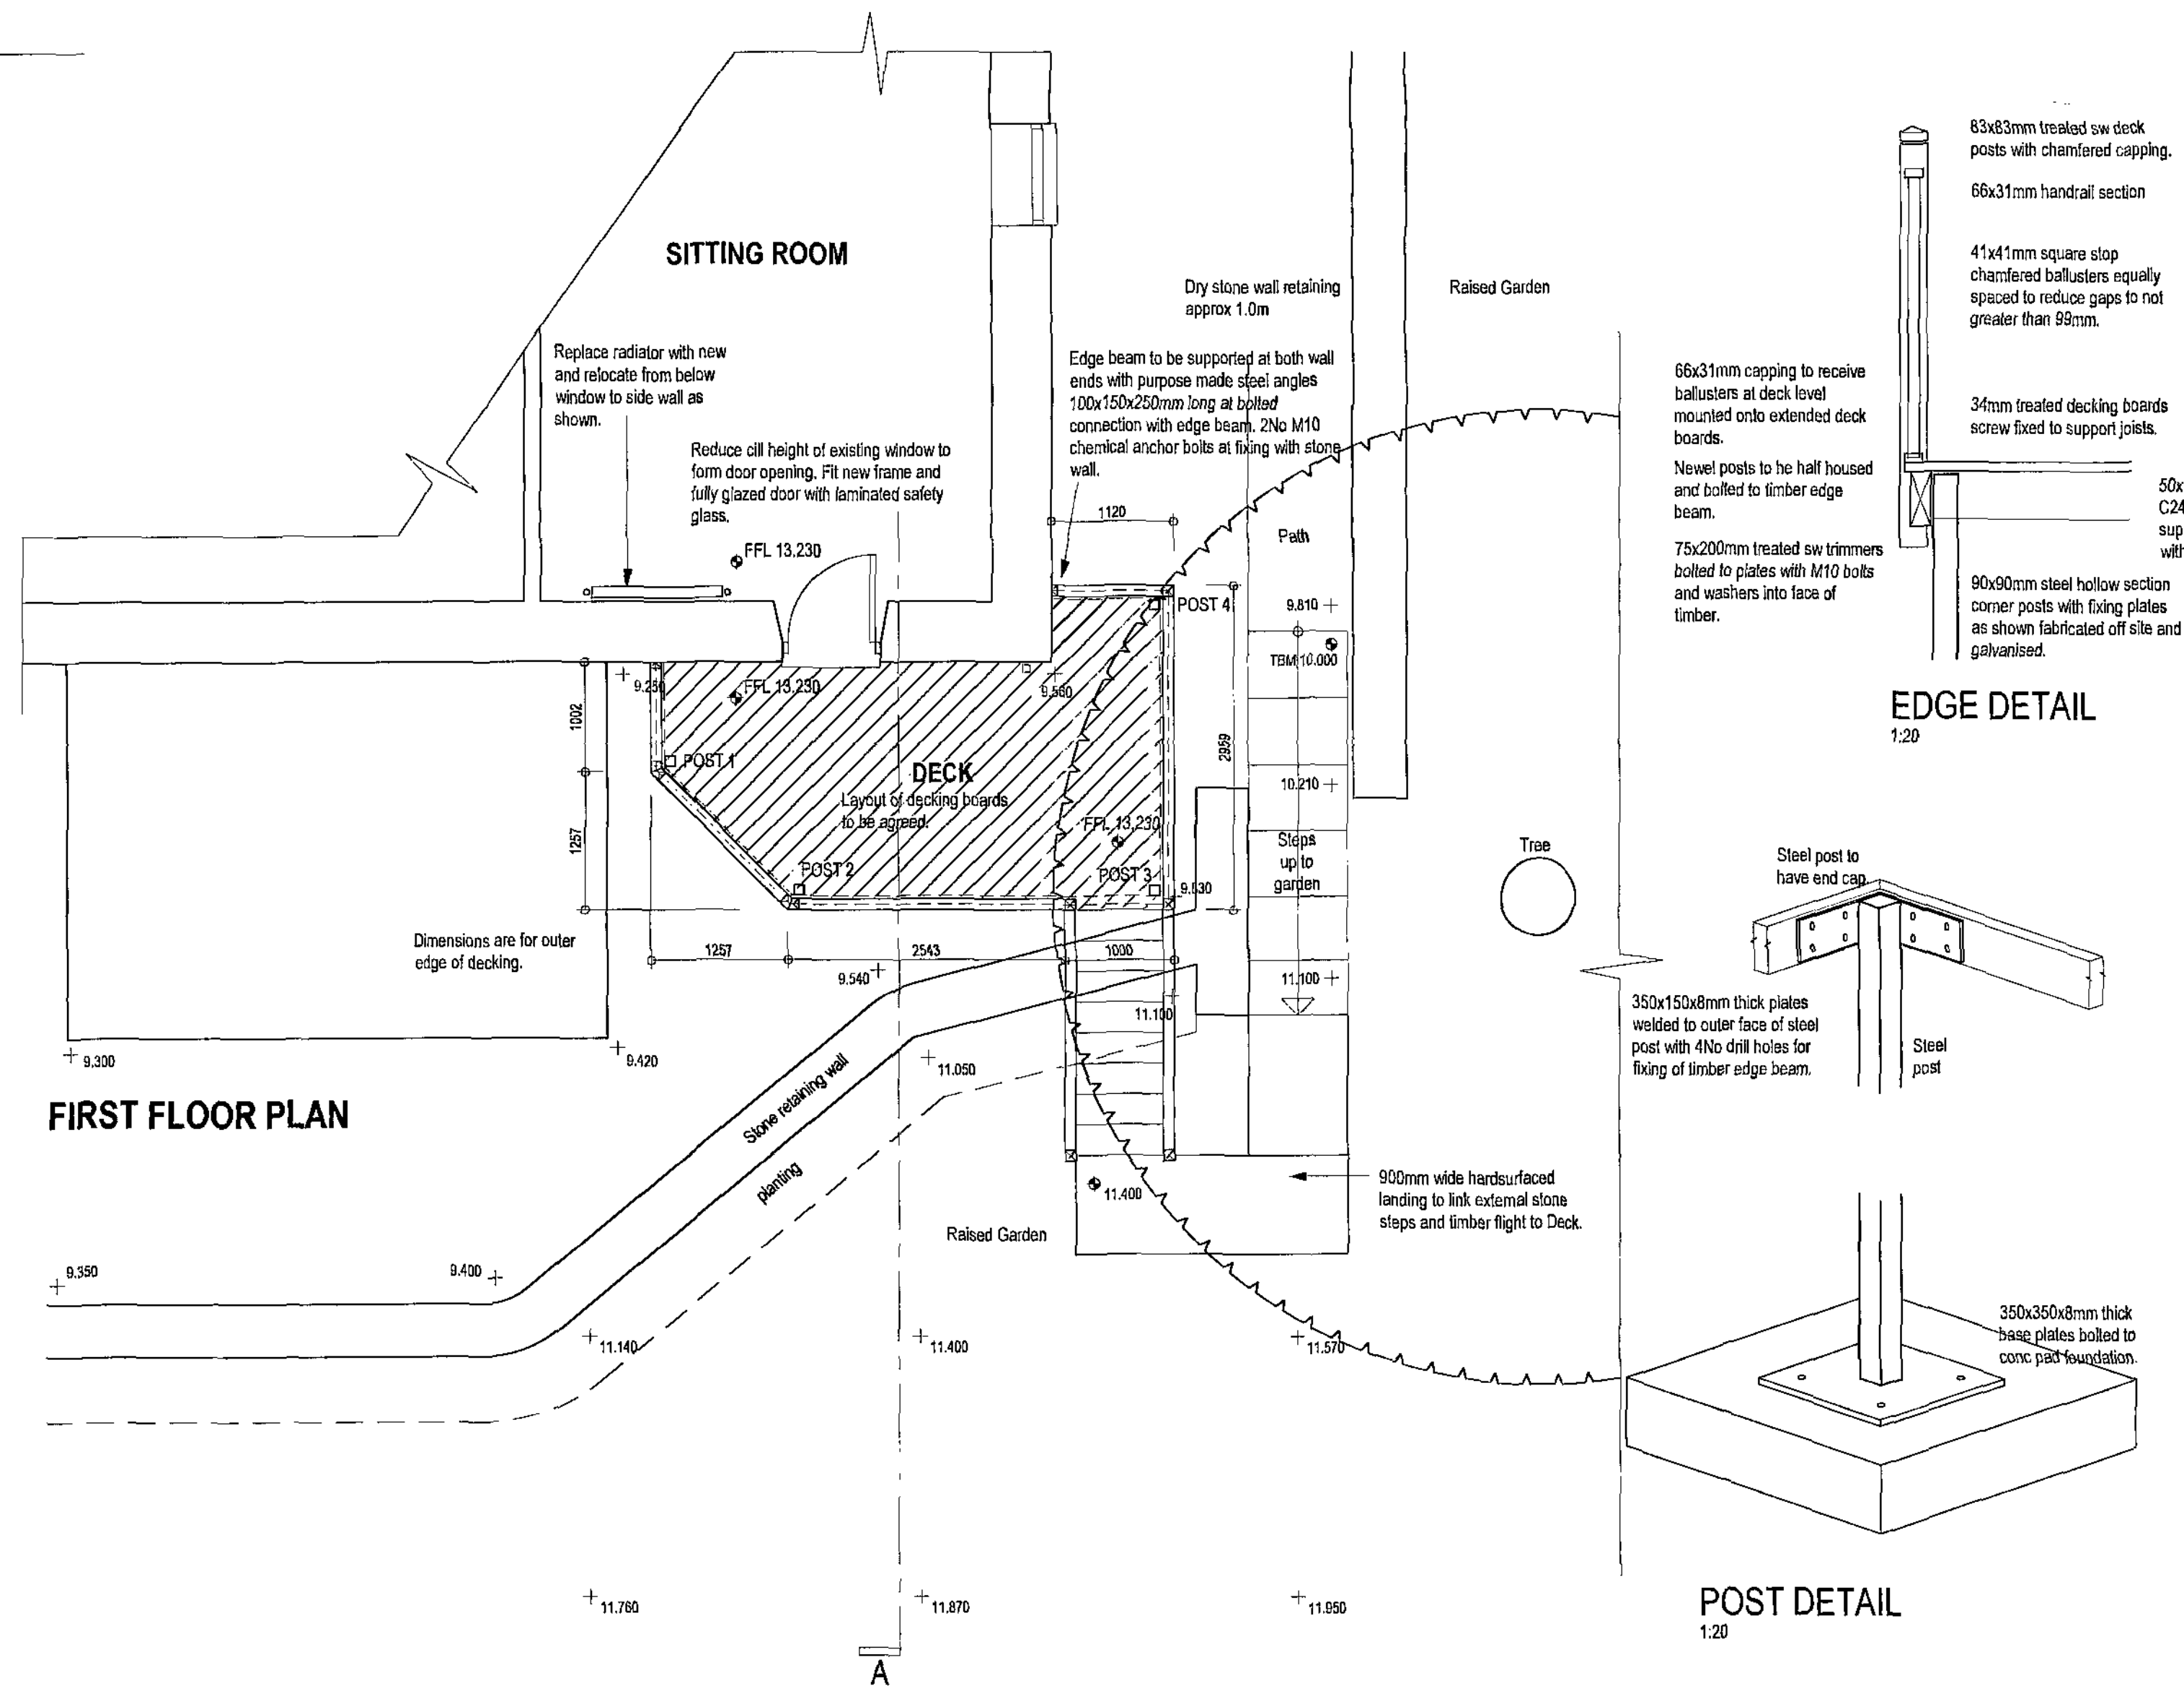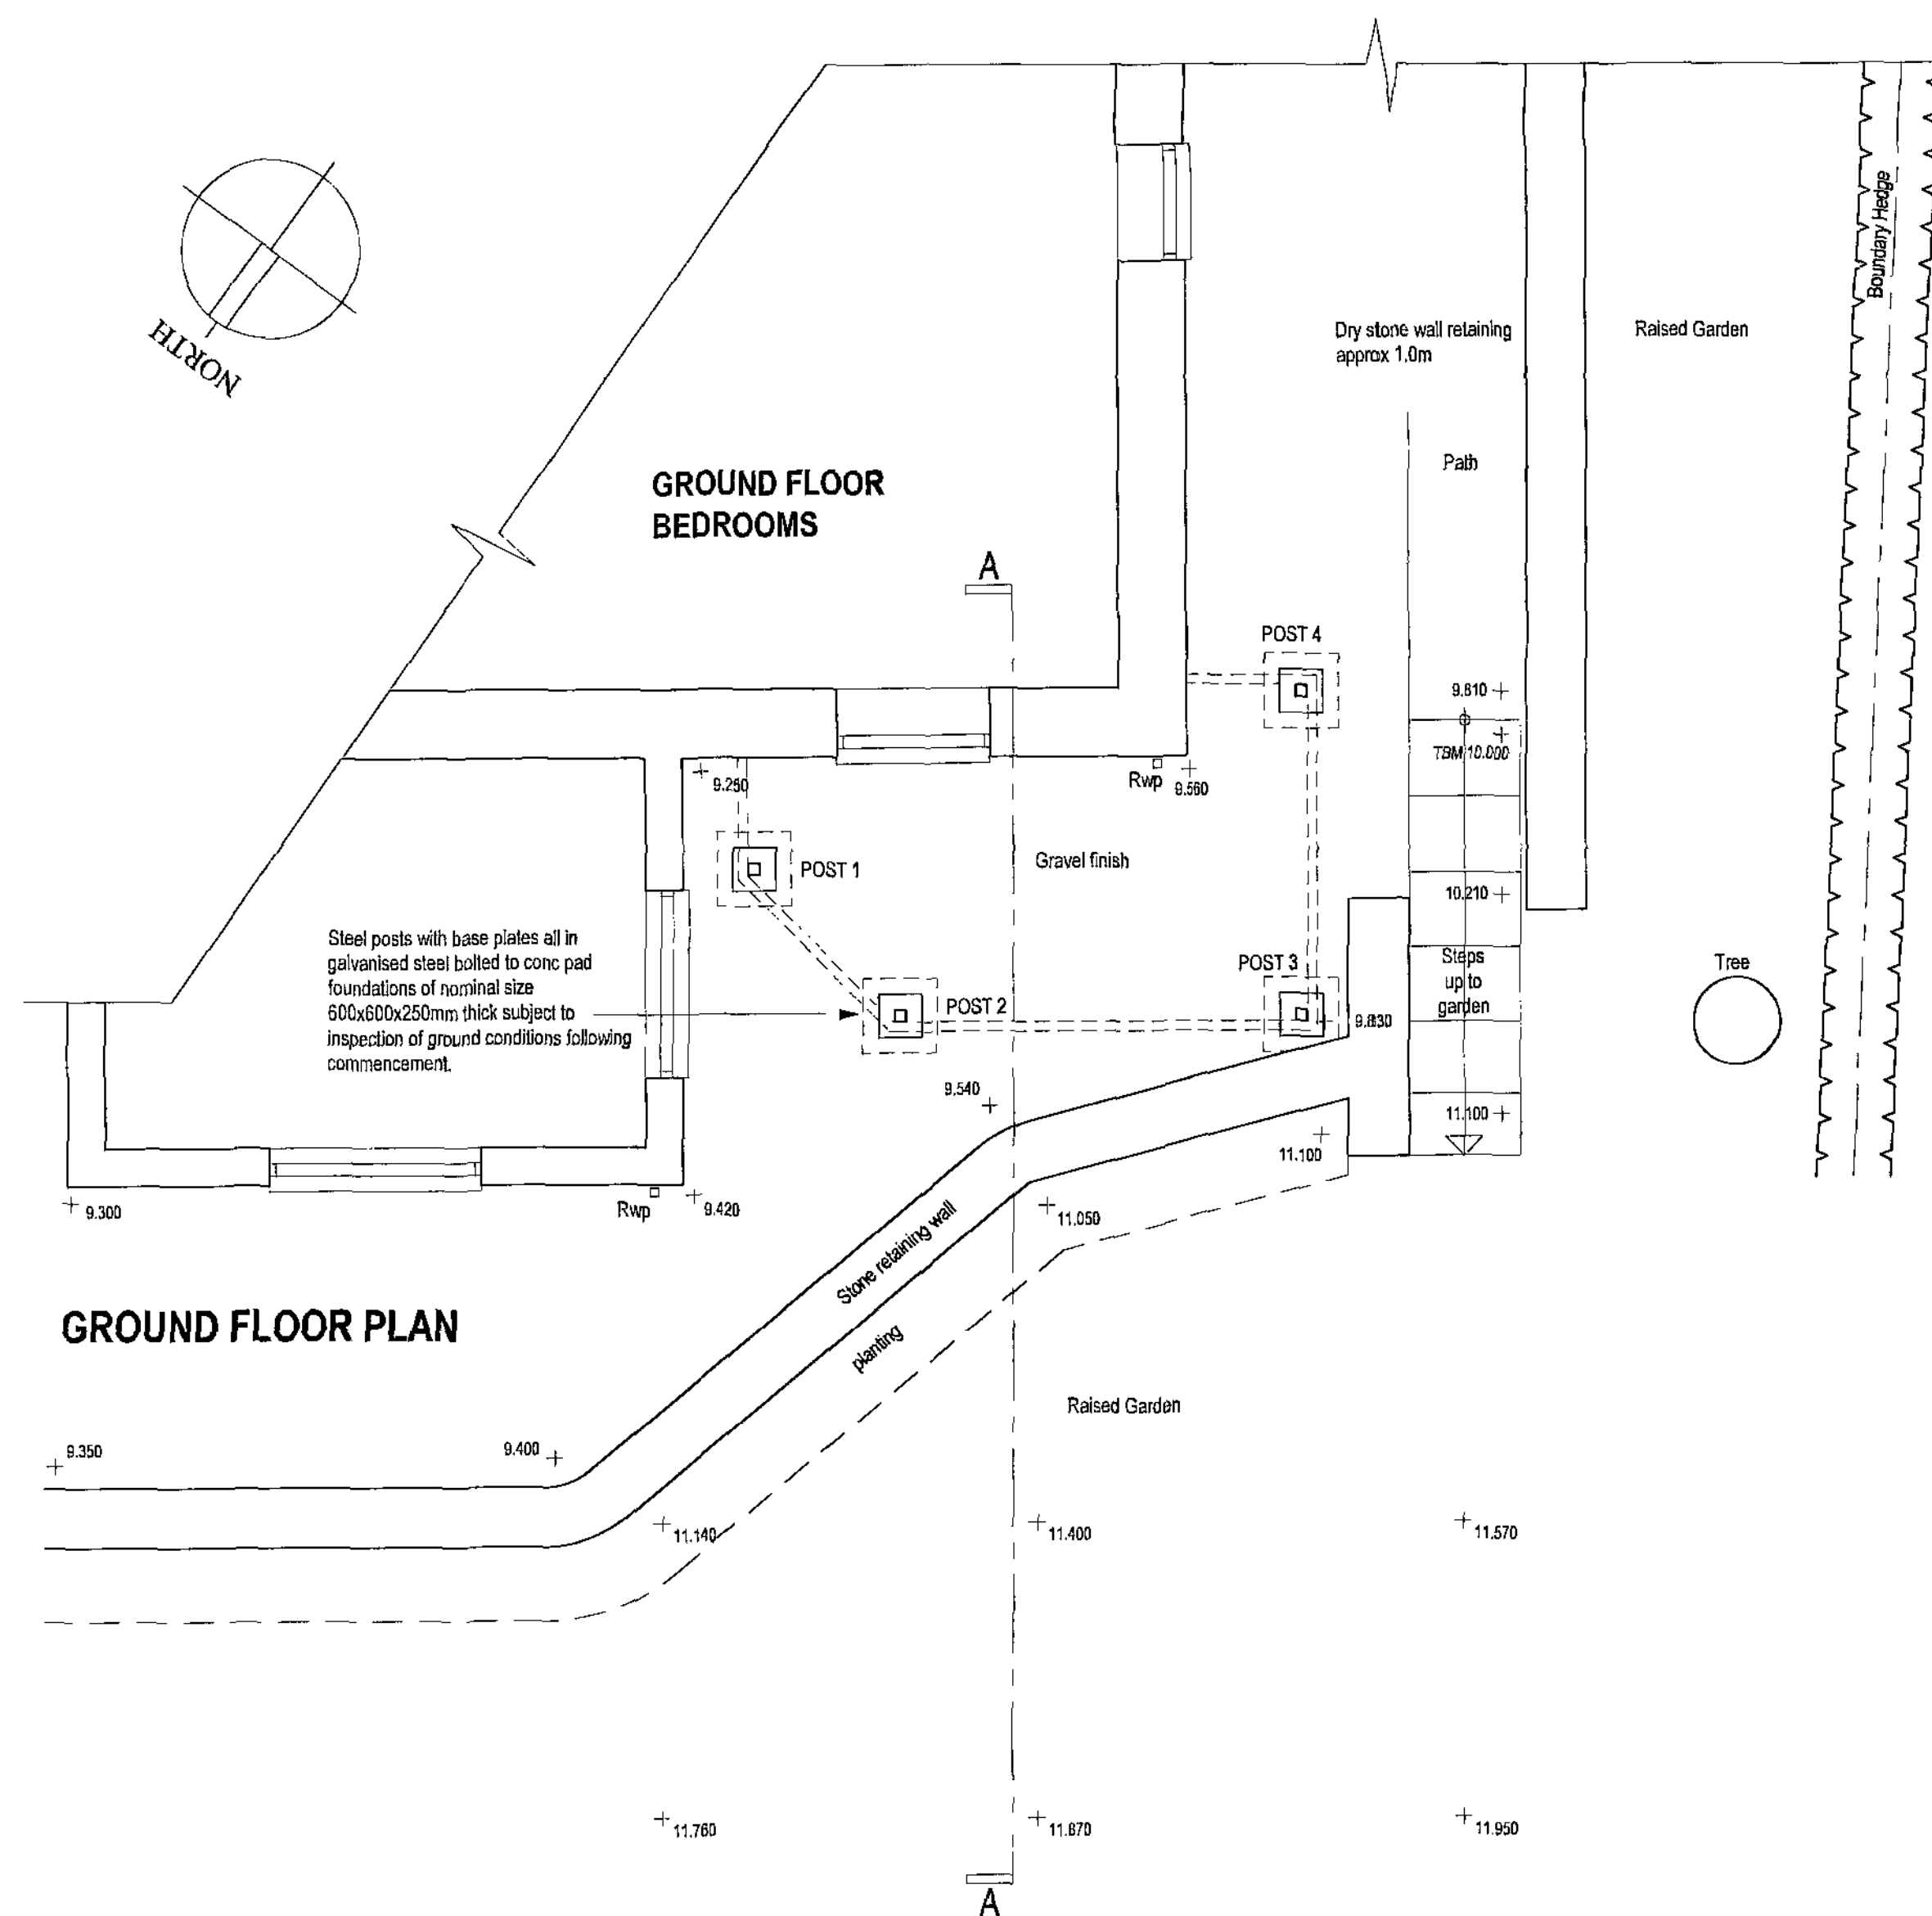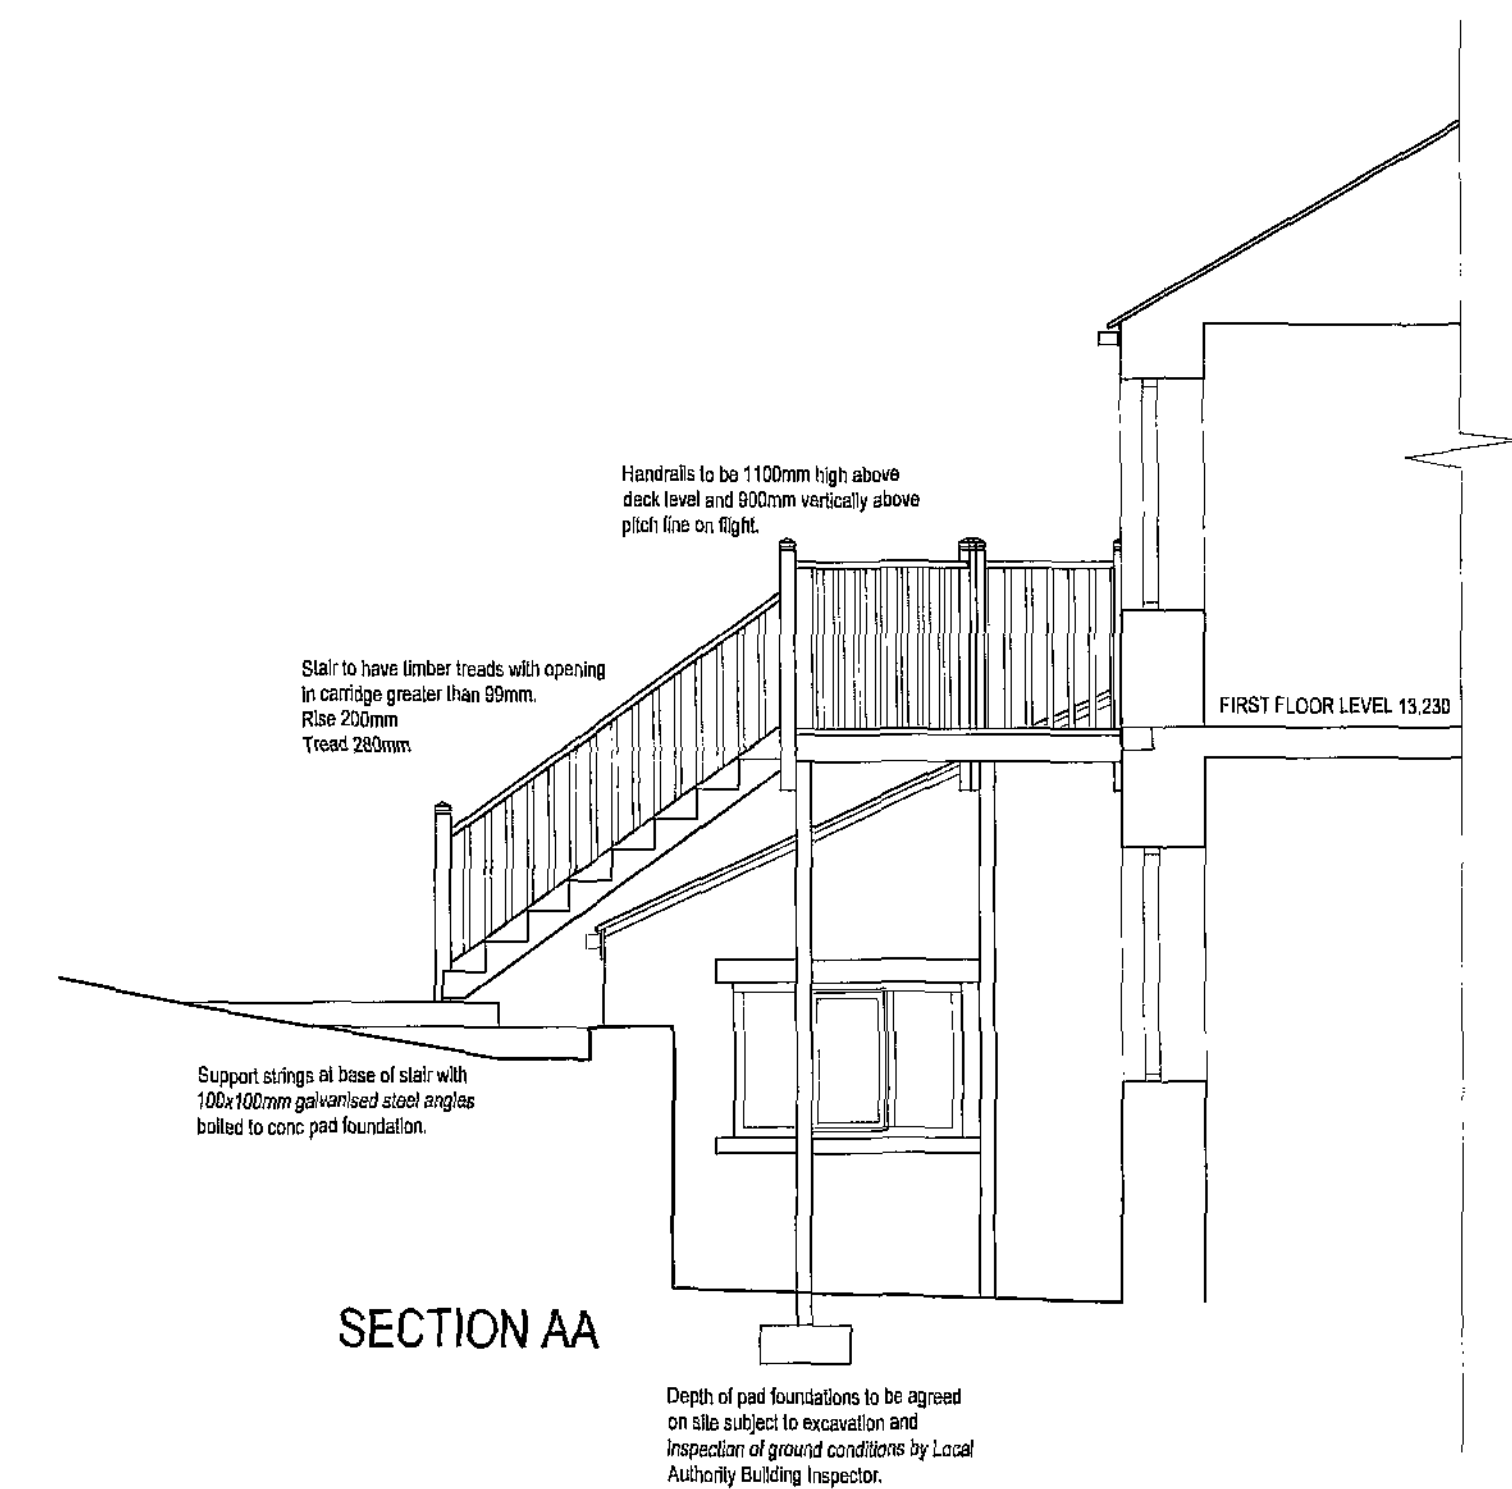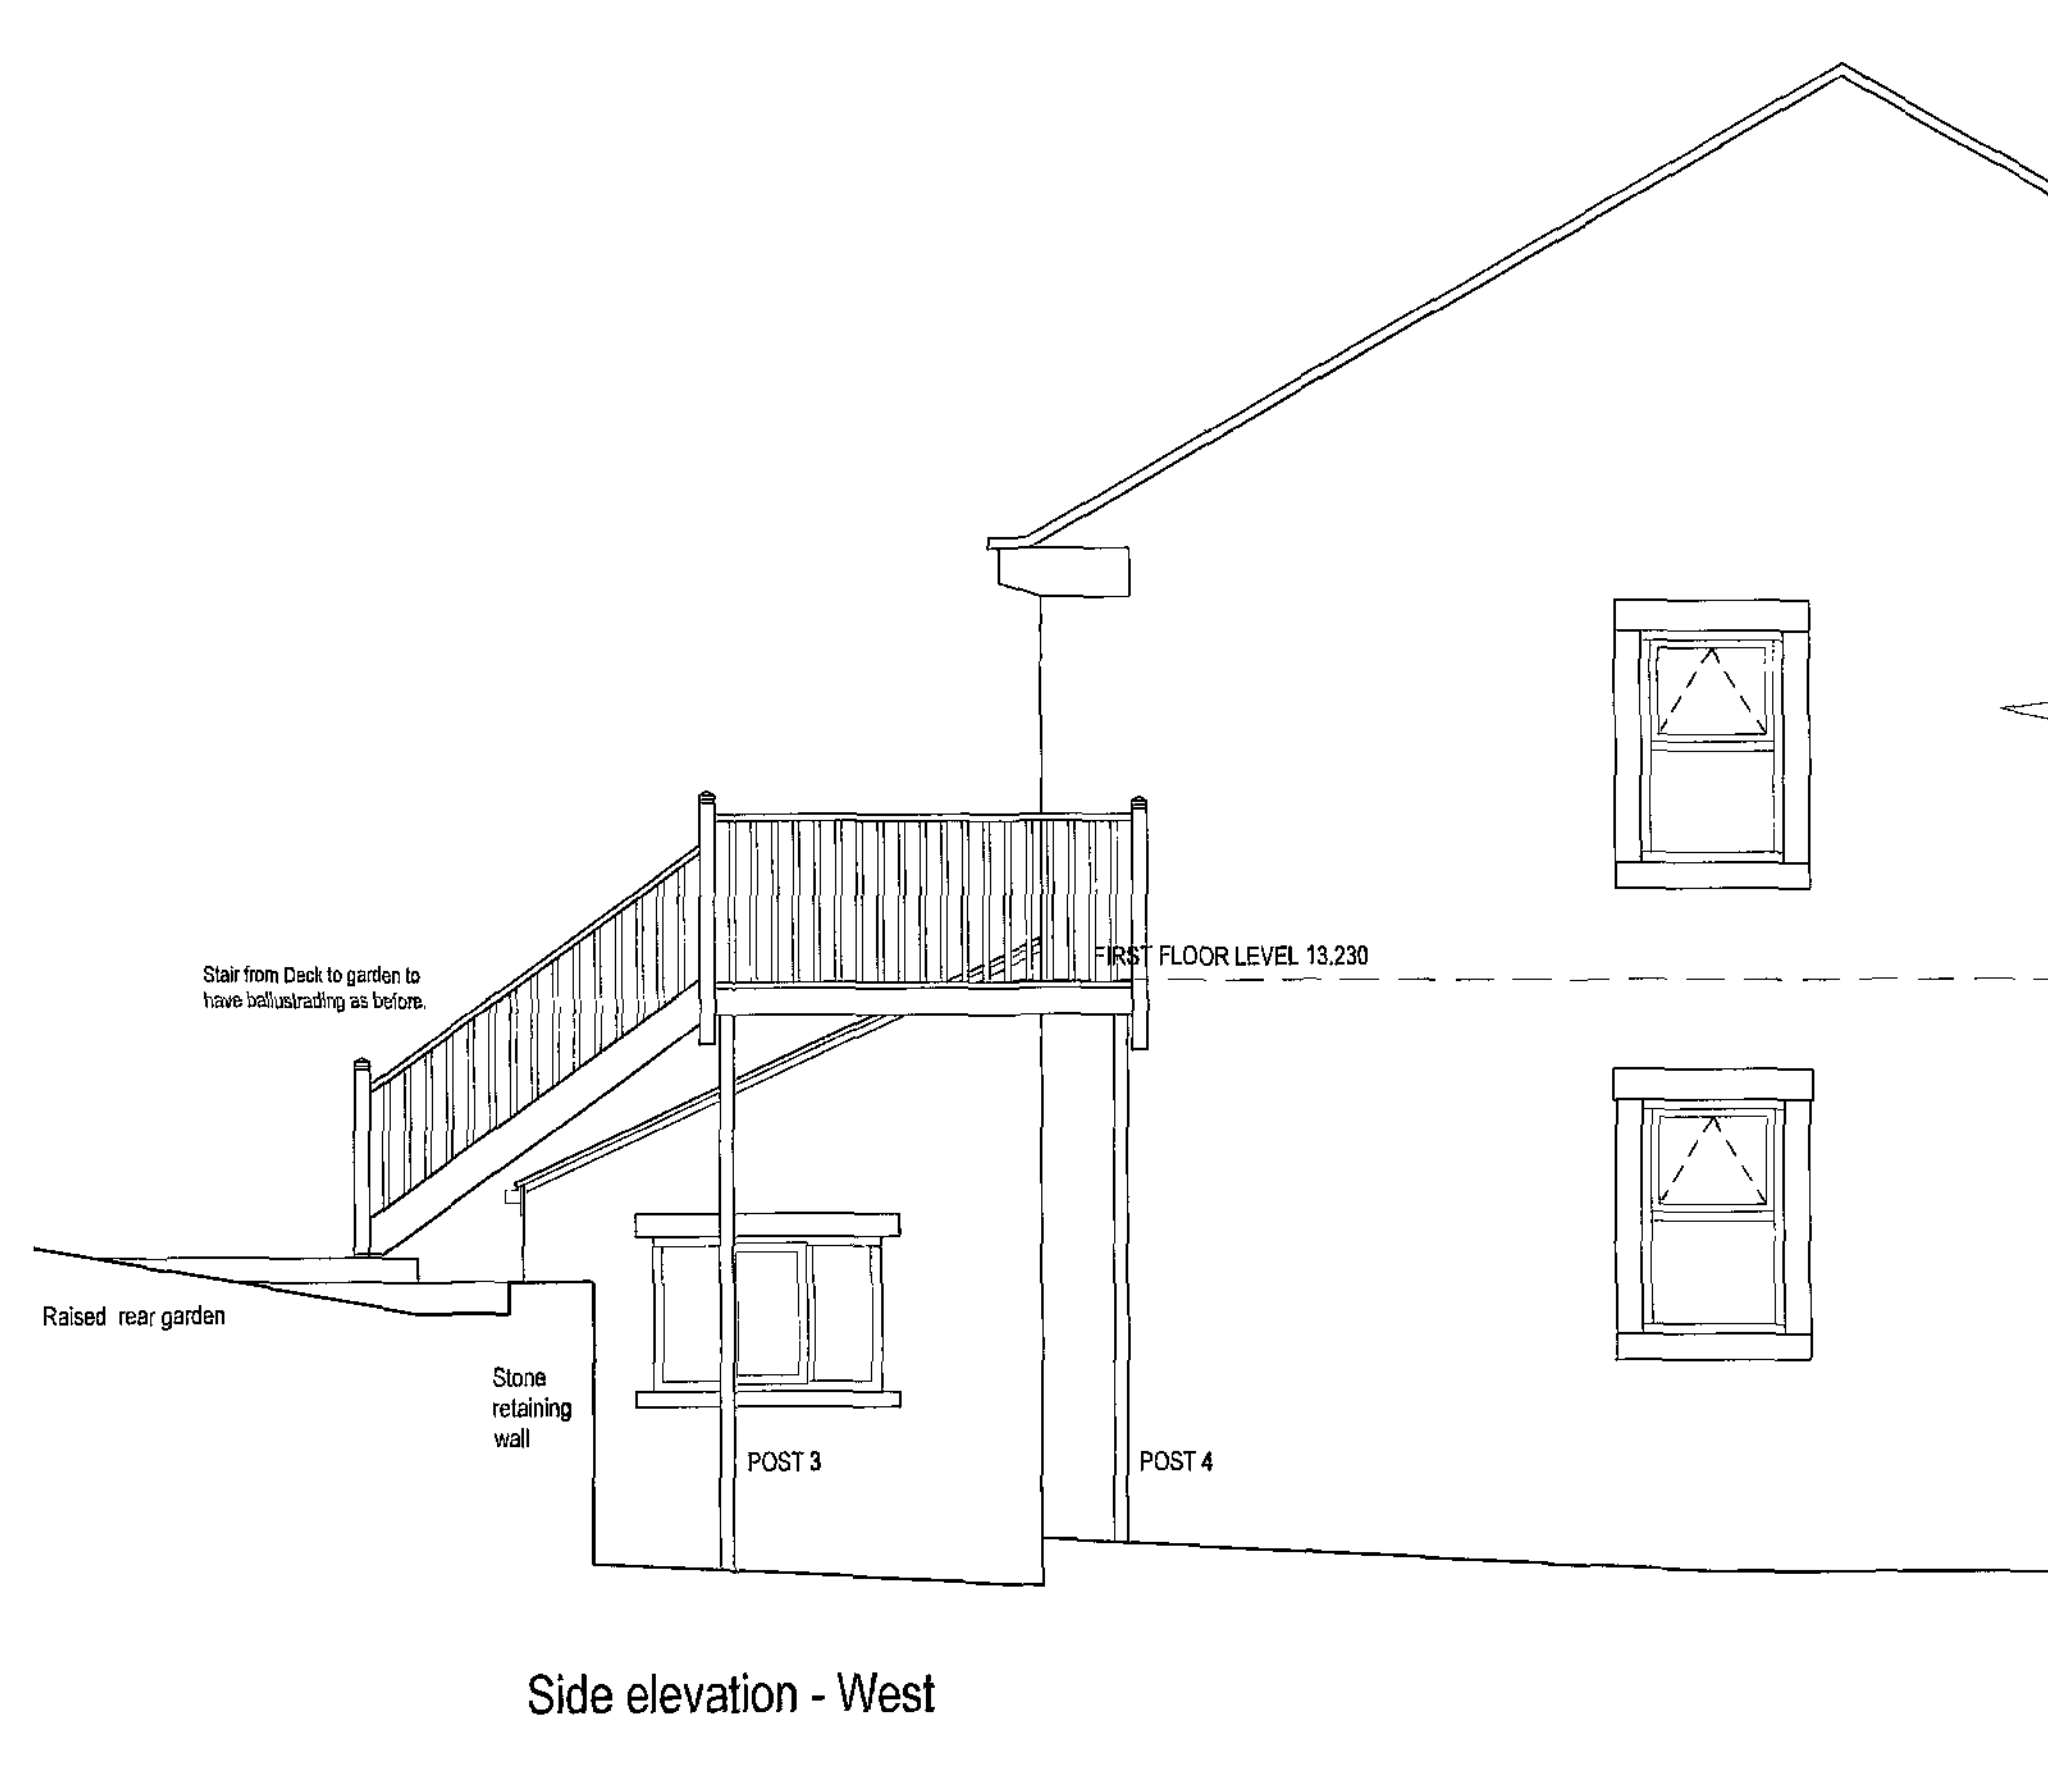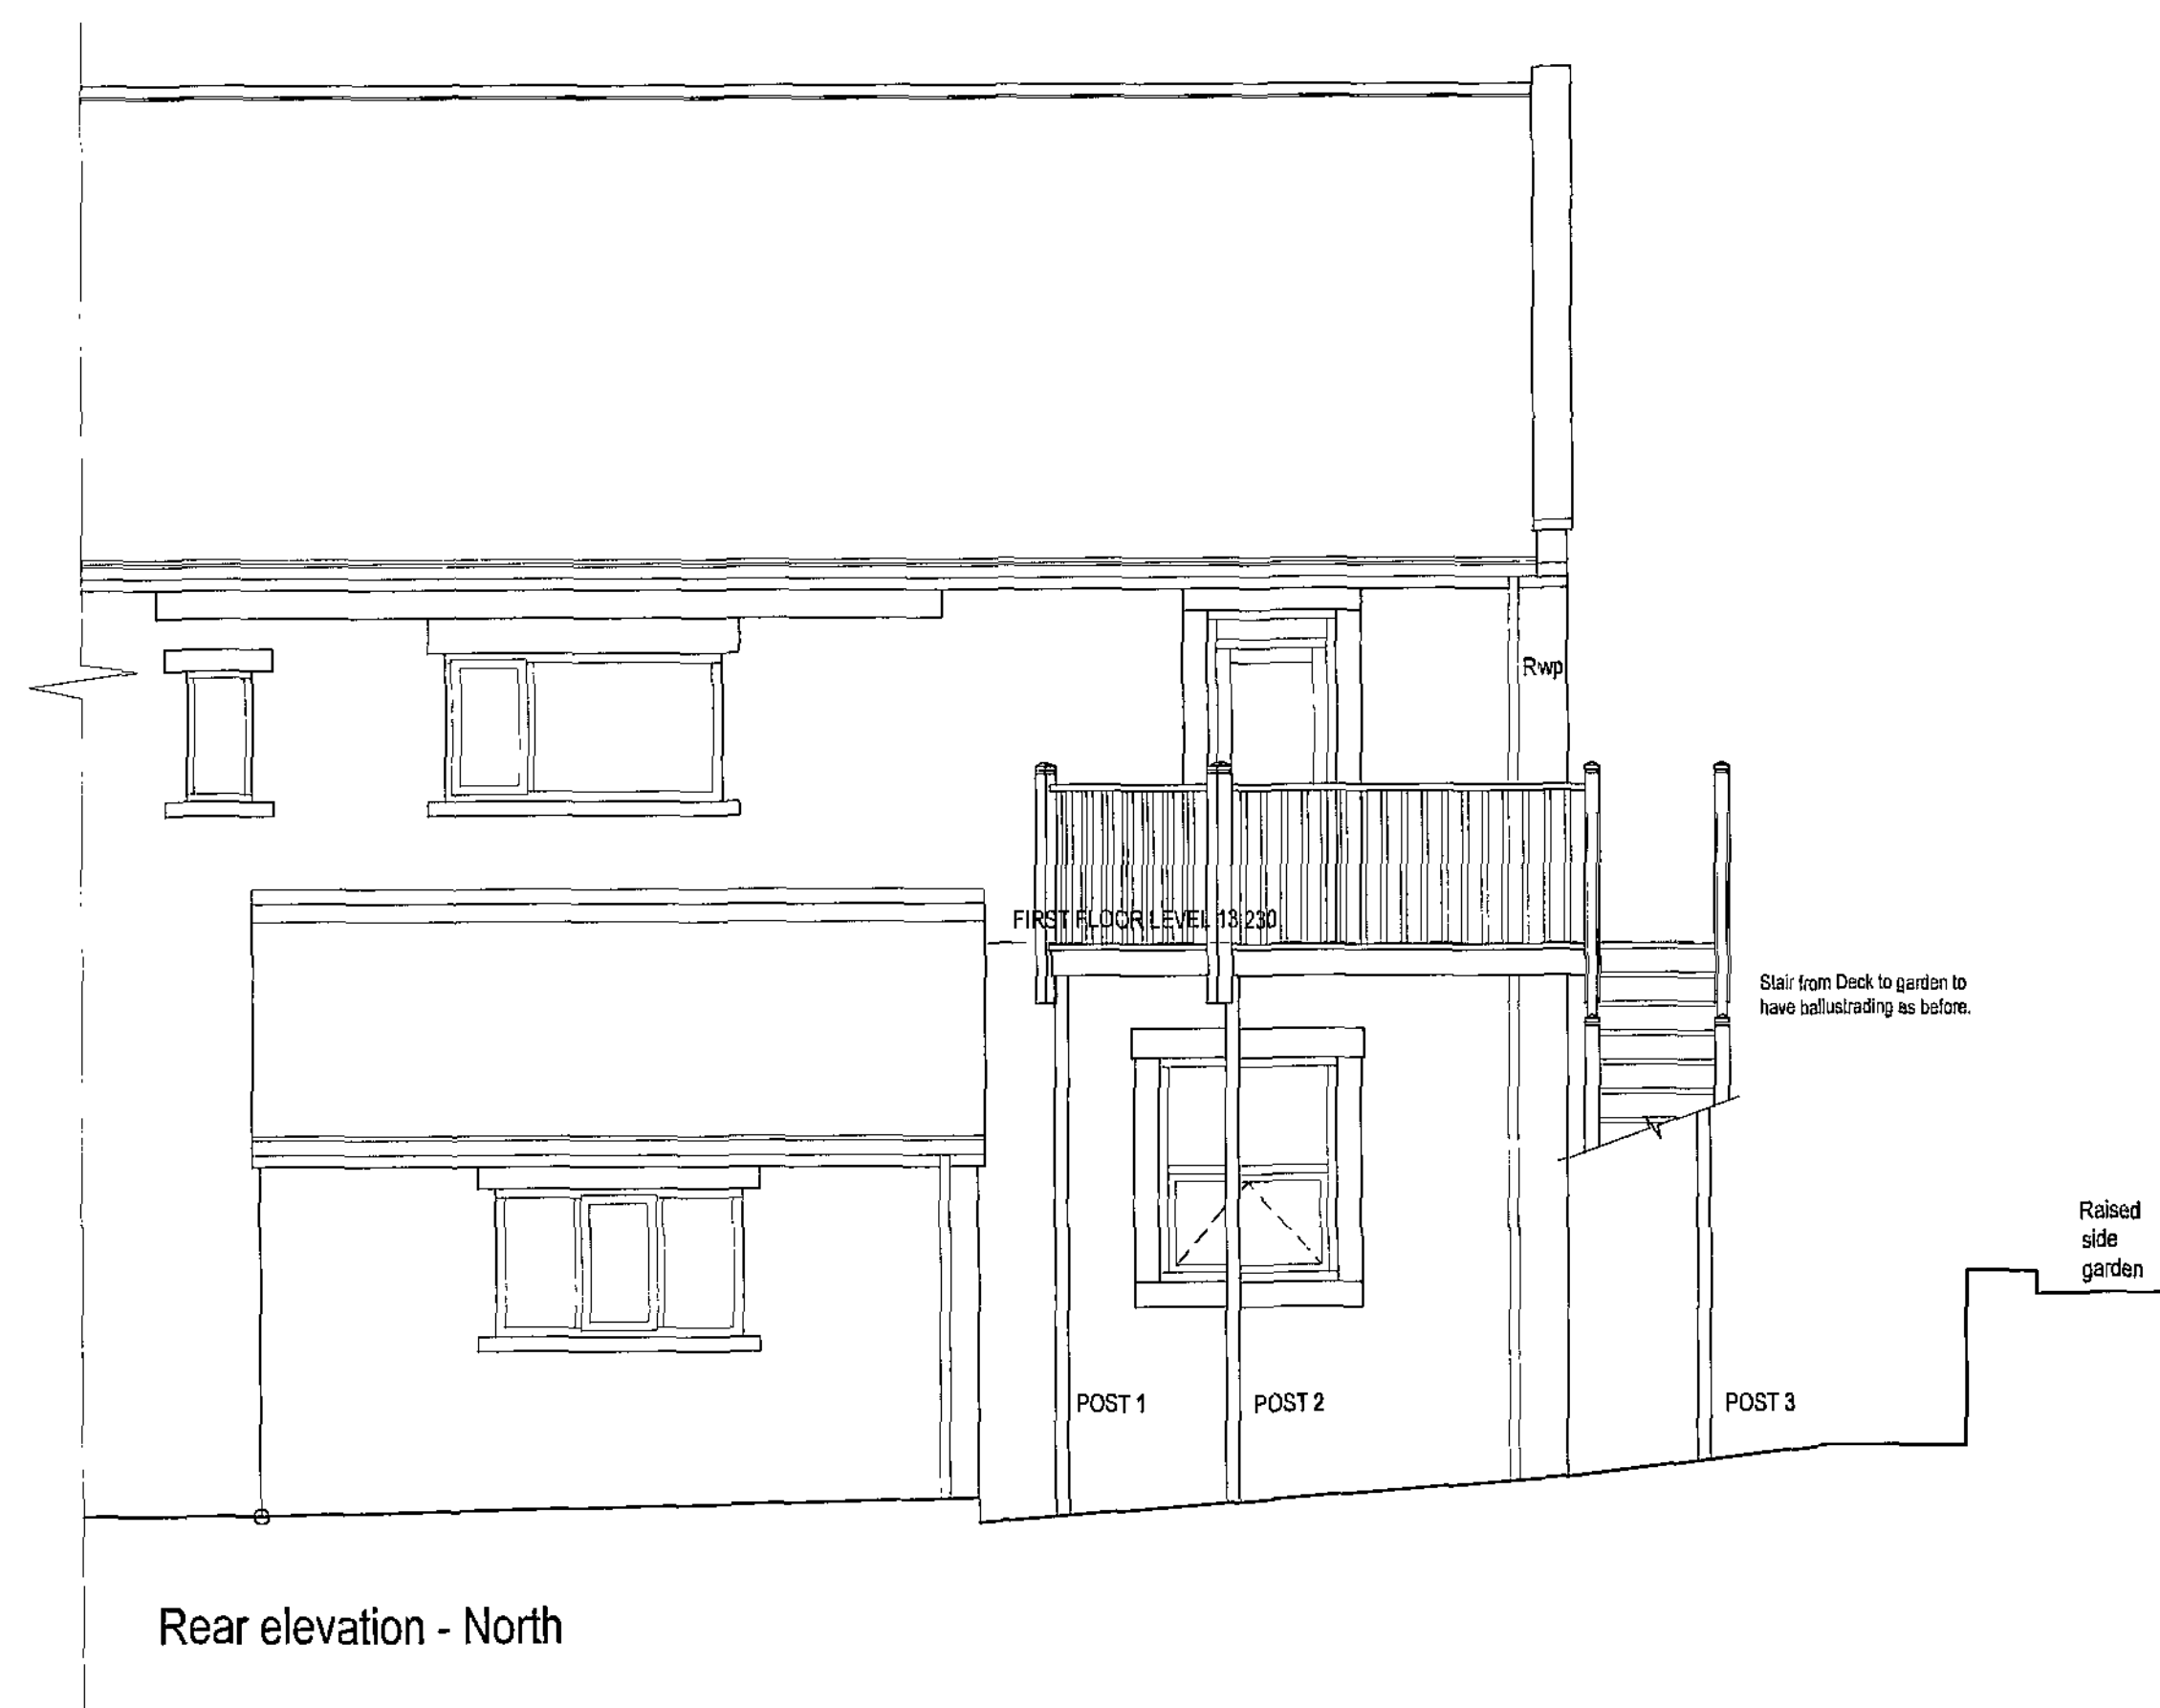

1 TOLSON COURT
HUDDERSFIELD ROAD
PENISTONE
SHEFFIELD
S36 7BU
AS PROPOSED

PLANS AND ELEVATIONS



Chris Carr Associates
ARCHITECTS
6A Eastgate, Barnsley, S70 2EP
Tel:(01226) 286256 Fax:(01226) 207304
Email: mail@cca-arch.co.uk

Scale.	1:50 1:20 @ A1	Drawn.	MJB				
Date.	AUG 2009	Ref. No.	24.37				
DWG. No.	P1	Rev.					
<table border="1"> <tr> <td>0 cm</td> <td>2 cm</td> <td>4 cm</td> <td>6 cm</td> </tr> </table>				0 cm	2 cm	4 cm	6 cm
0 cm	2 cm	4 cm	6 cm				
This drawing and the copyright is the Architects property and may be used or reproduced only by agreement. All Dimensions in Millimetres Unless specified otherwise and subject to verification on site.							