

NOTES
ALL DIMENSIONS ARE IN mm (UNO)


INTERMEDIATE STRAINER POSTS TO BE USED ON STRAIGHT RUNS OVER 100m

HORIZONTAL STRUT KITS SUPPLIED FOR 2.75m HIGH & ABOVE TO BE USED AT END OF RUN WHERE STRAINING. KITS CONSISTS OF TOP RAIL & TOP RAIL END CAPS TO BE POSITIONED AT 3rd POINTS

Jacksons
FINE FENCING

Stowting Common
Near Ashford,
KENT. TN25 6BN
Telephone : 01233 750393
Fax: 01233 750403
Int. Tel : +44 (0)1233 750393

This Drawing is The Property Of H.S. Jackson & Son (Fencing) Ltd.
And May Not Be Copied Or Reproduced In Any Way Without Prior Written Permission.

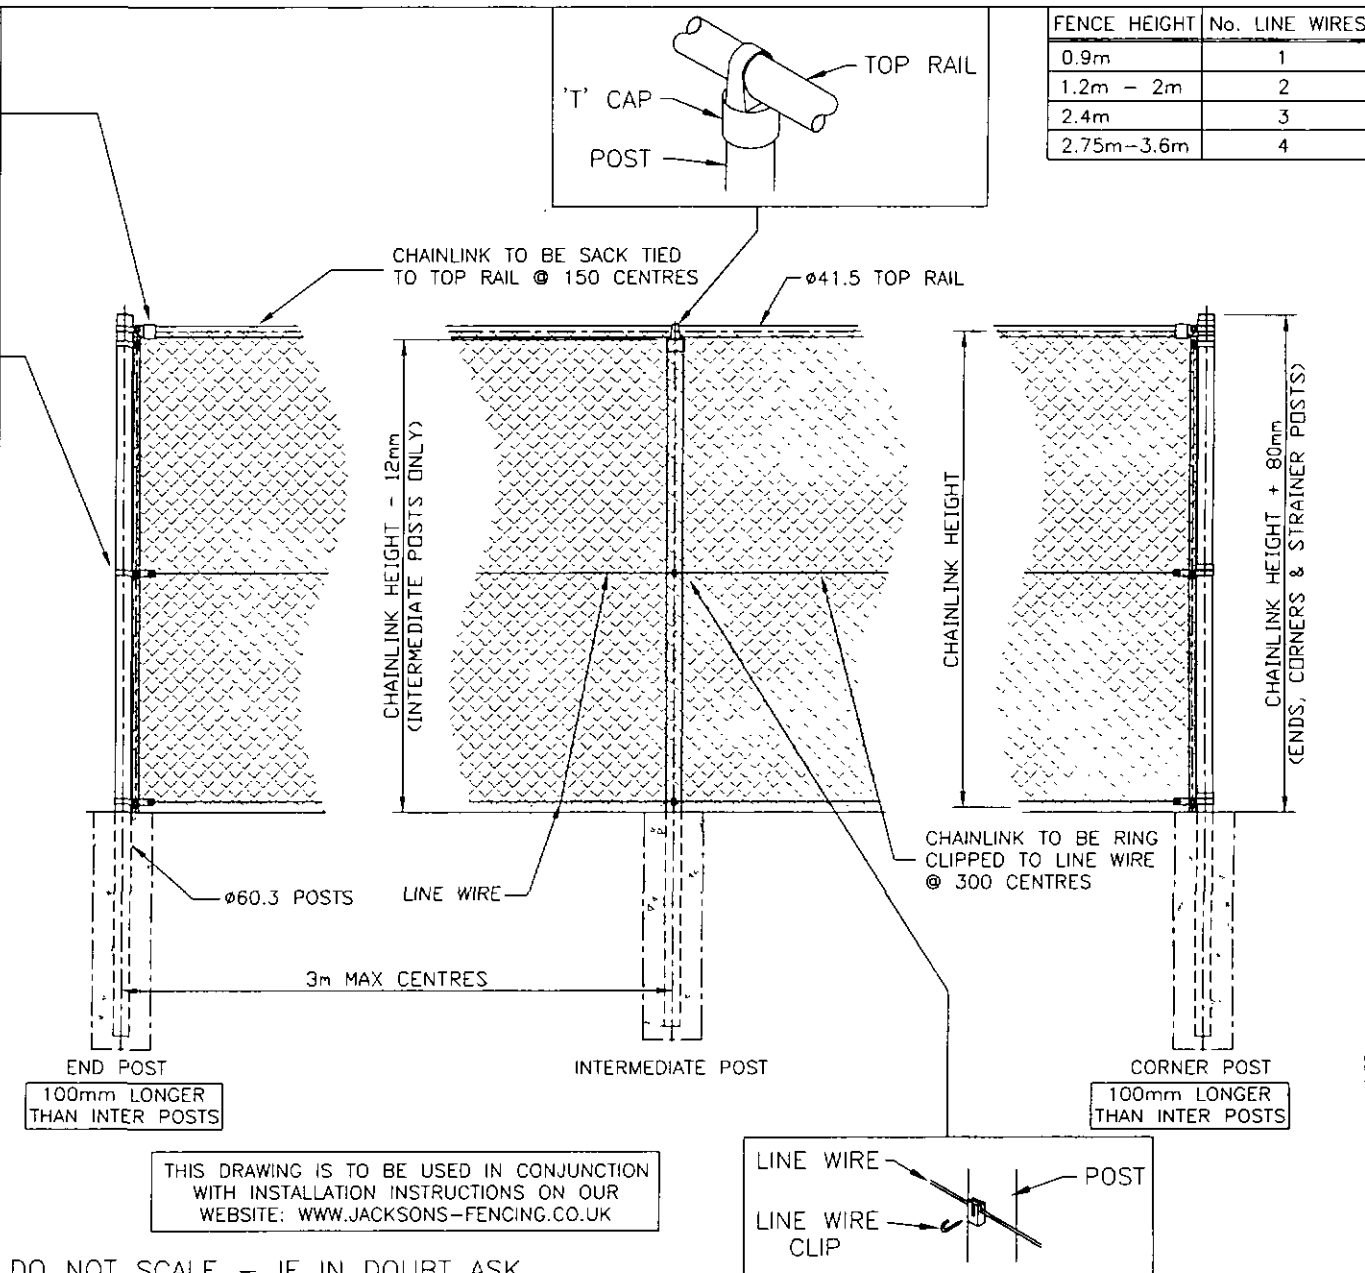

FENCE HEIGHT	No. LINE WIRES
0.9m	1
1.2m - 2m	2
2.4m	3
2.75m-3.6m	4

DO NOT SCALE - IF IN DOUBT ASK

6	24/04/10	Strut Kit req'd @ 2.75m High
5	22/09/09	ENDS 100mm LONGER
4	03/09/09	UPDATED
3	30/12/05	Strut note added
2	29/09/03	Offset Straps Deleted
1	19/09/01	Thrust Plates Removed

Drawn	Y HALL
Date	13/08/98
Checked	
Size	A3
Scale	N.T.S U.O.S

TITLE	Tubular Chainlink SYSTEM 3	
CUSTOMER		Drawing No.
ACK No.		98 J2/01024
		Sheet 1 of 2