


section a-a, relative levels, house and garage in relation to site and drive arrangement

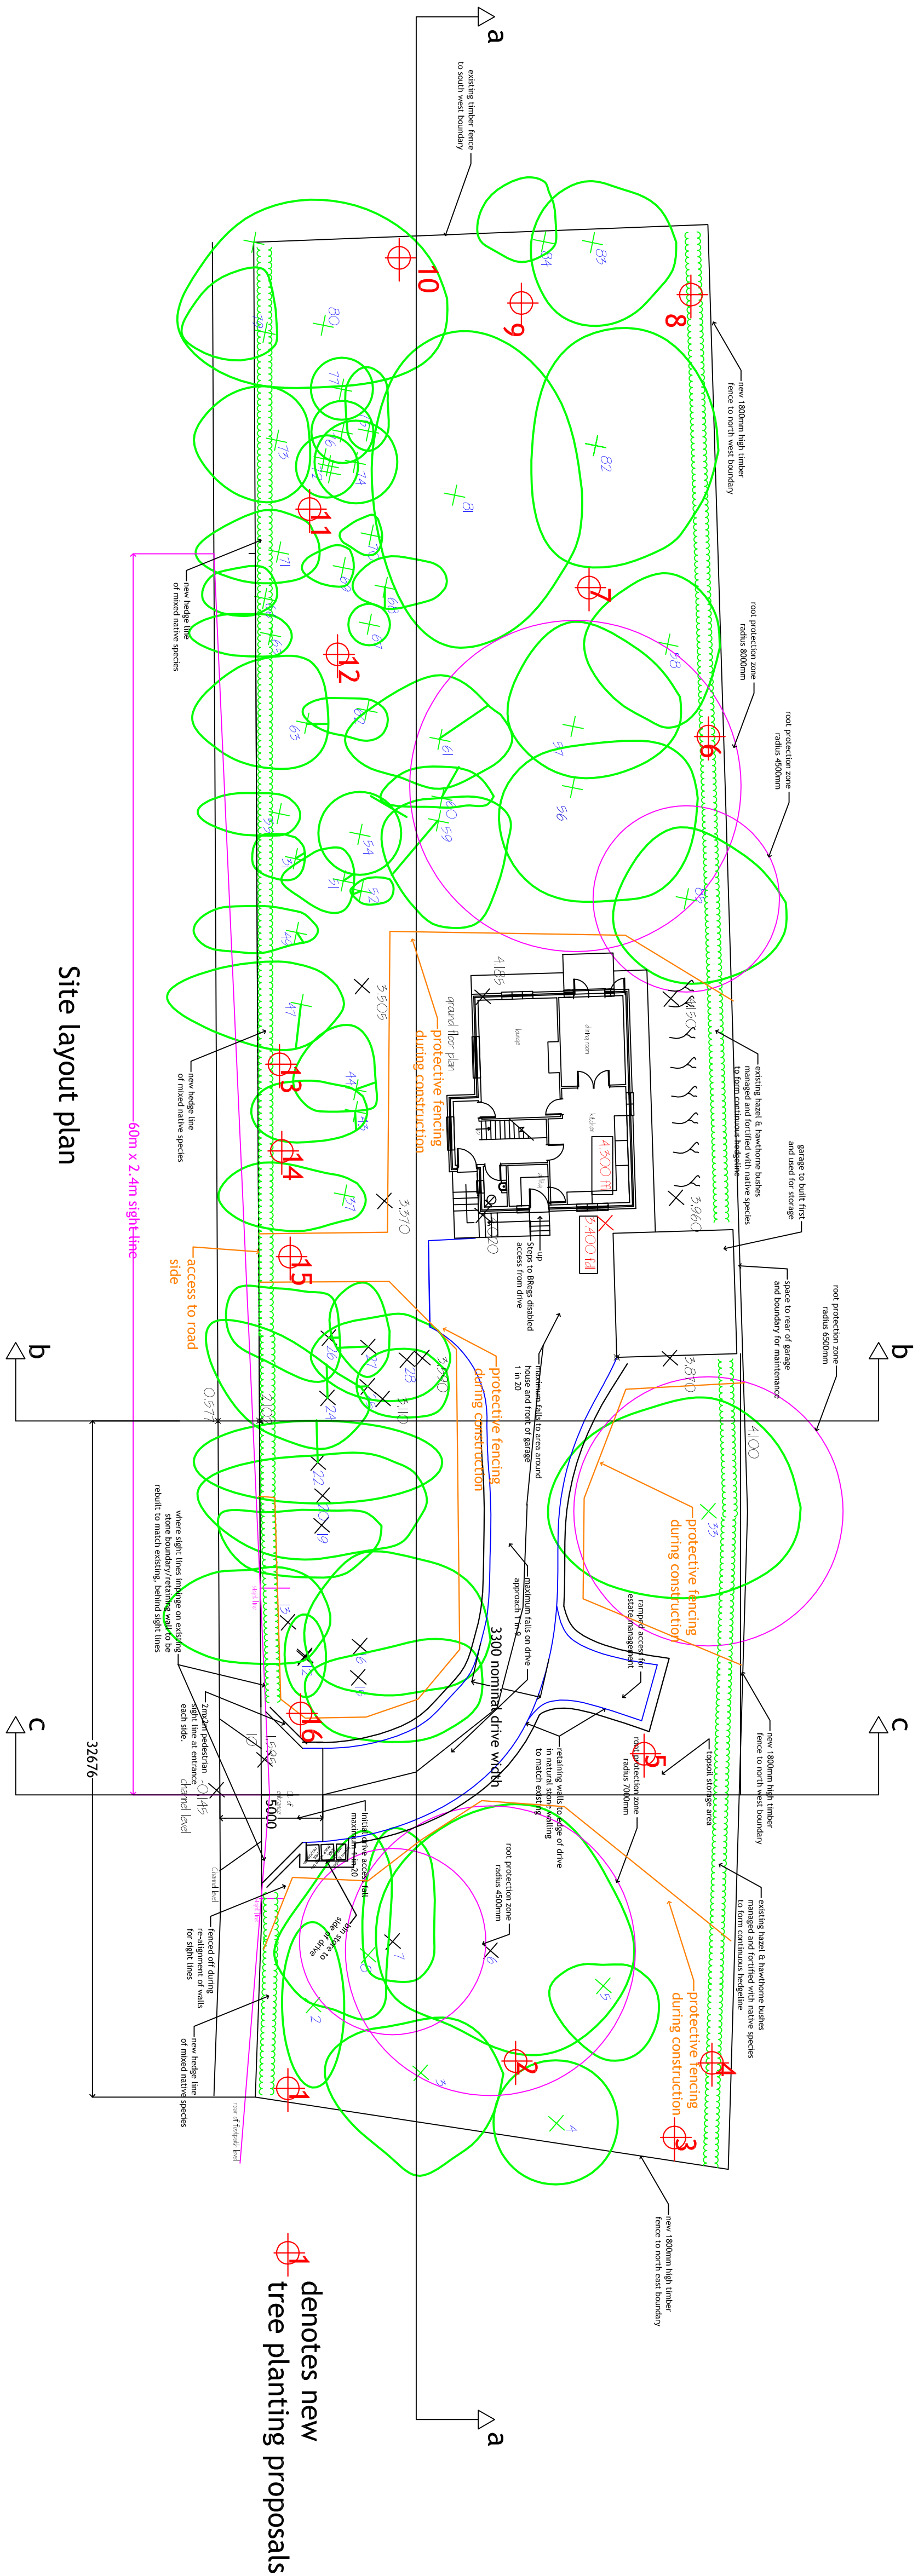

Site layout plan

Scale 1:200
When printed at A1
1m = 100mm

denotes new tree planting proposals

Copyright WJMS Ltd 2009
Do Not Scale

Revisions:

by house moved 1m forward from rear boundary, space shown for maintenance between garage, as entrance opened for 2m, proposed added, location added to show tree relationship with dwelling and entrance.
21.02.2010
24.02.2010

WILLIAM OSINT FICOB
Building Supervisor &
Contracted Builder
344 Palace
Northall Estate
Dorchester, Wiltshire, CP1
e-mail: will@williamsosint.com

14
WJMS 07966 577299

Client: AOC Plant Services Ltd
Proposed development
at Common Road
Brierley

Proposed
Site Layout
and Section a-a

WJMS
Dwg No WJMS 025 025
Oct 2009 Scale: 1:200 at A1