


1) This drawing and the design and details depicted thereon are the copyright of Peter Dimberline Chartered Architect.
2) All dimensions on this drawing are to be checked by the Contractor and are subject to the Contractor's interpretation of the design.
3) Do not scale critical dimensions off this drawing.
4) Contractor to ensure that all Health & Safety requirements (CDM Regulations) in relation to this project will be complied with.

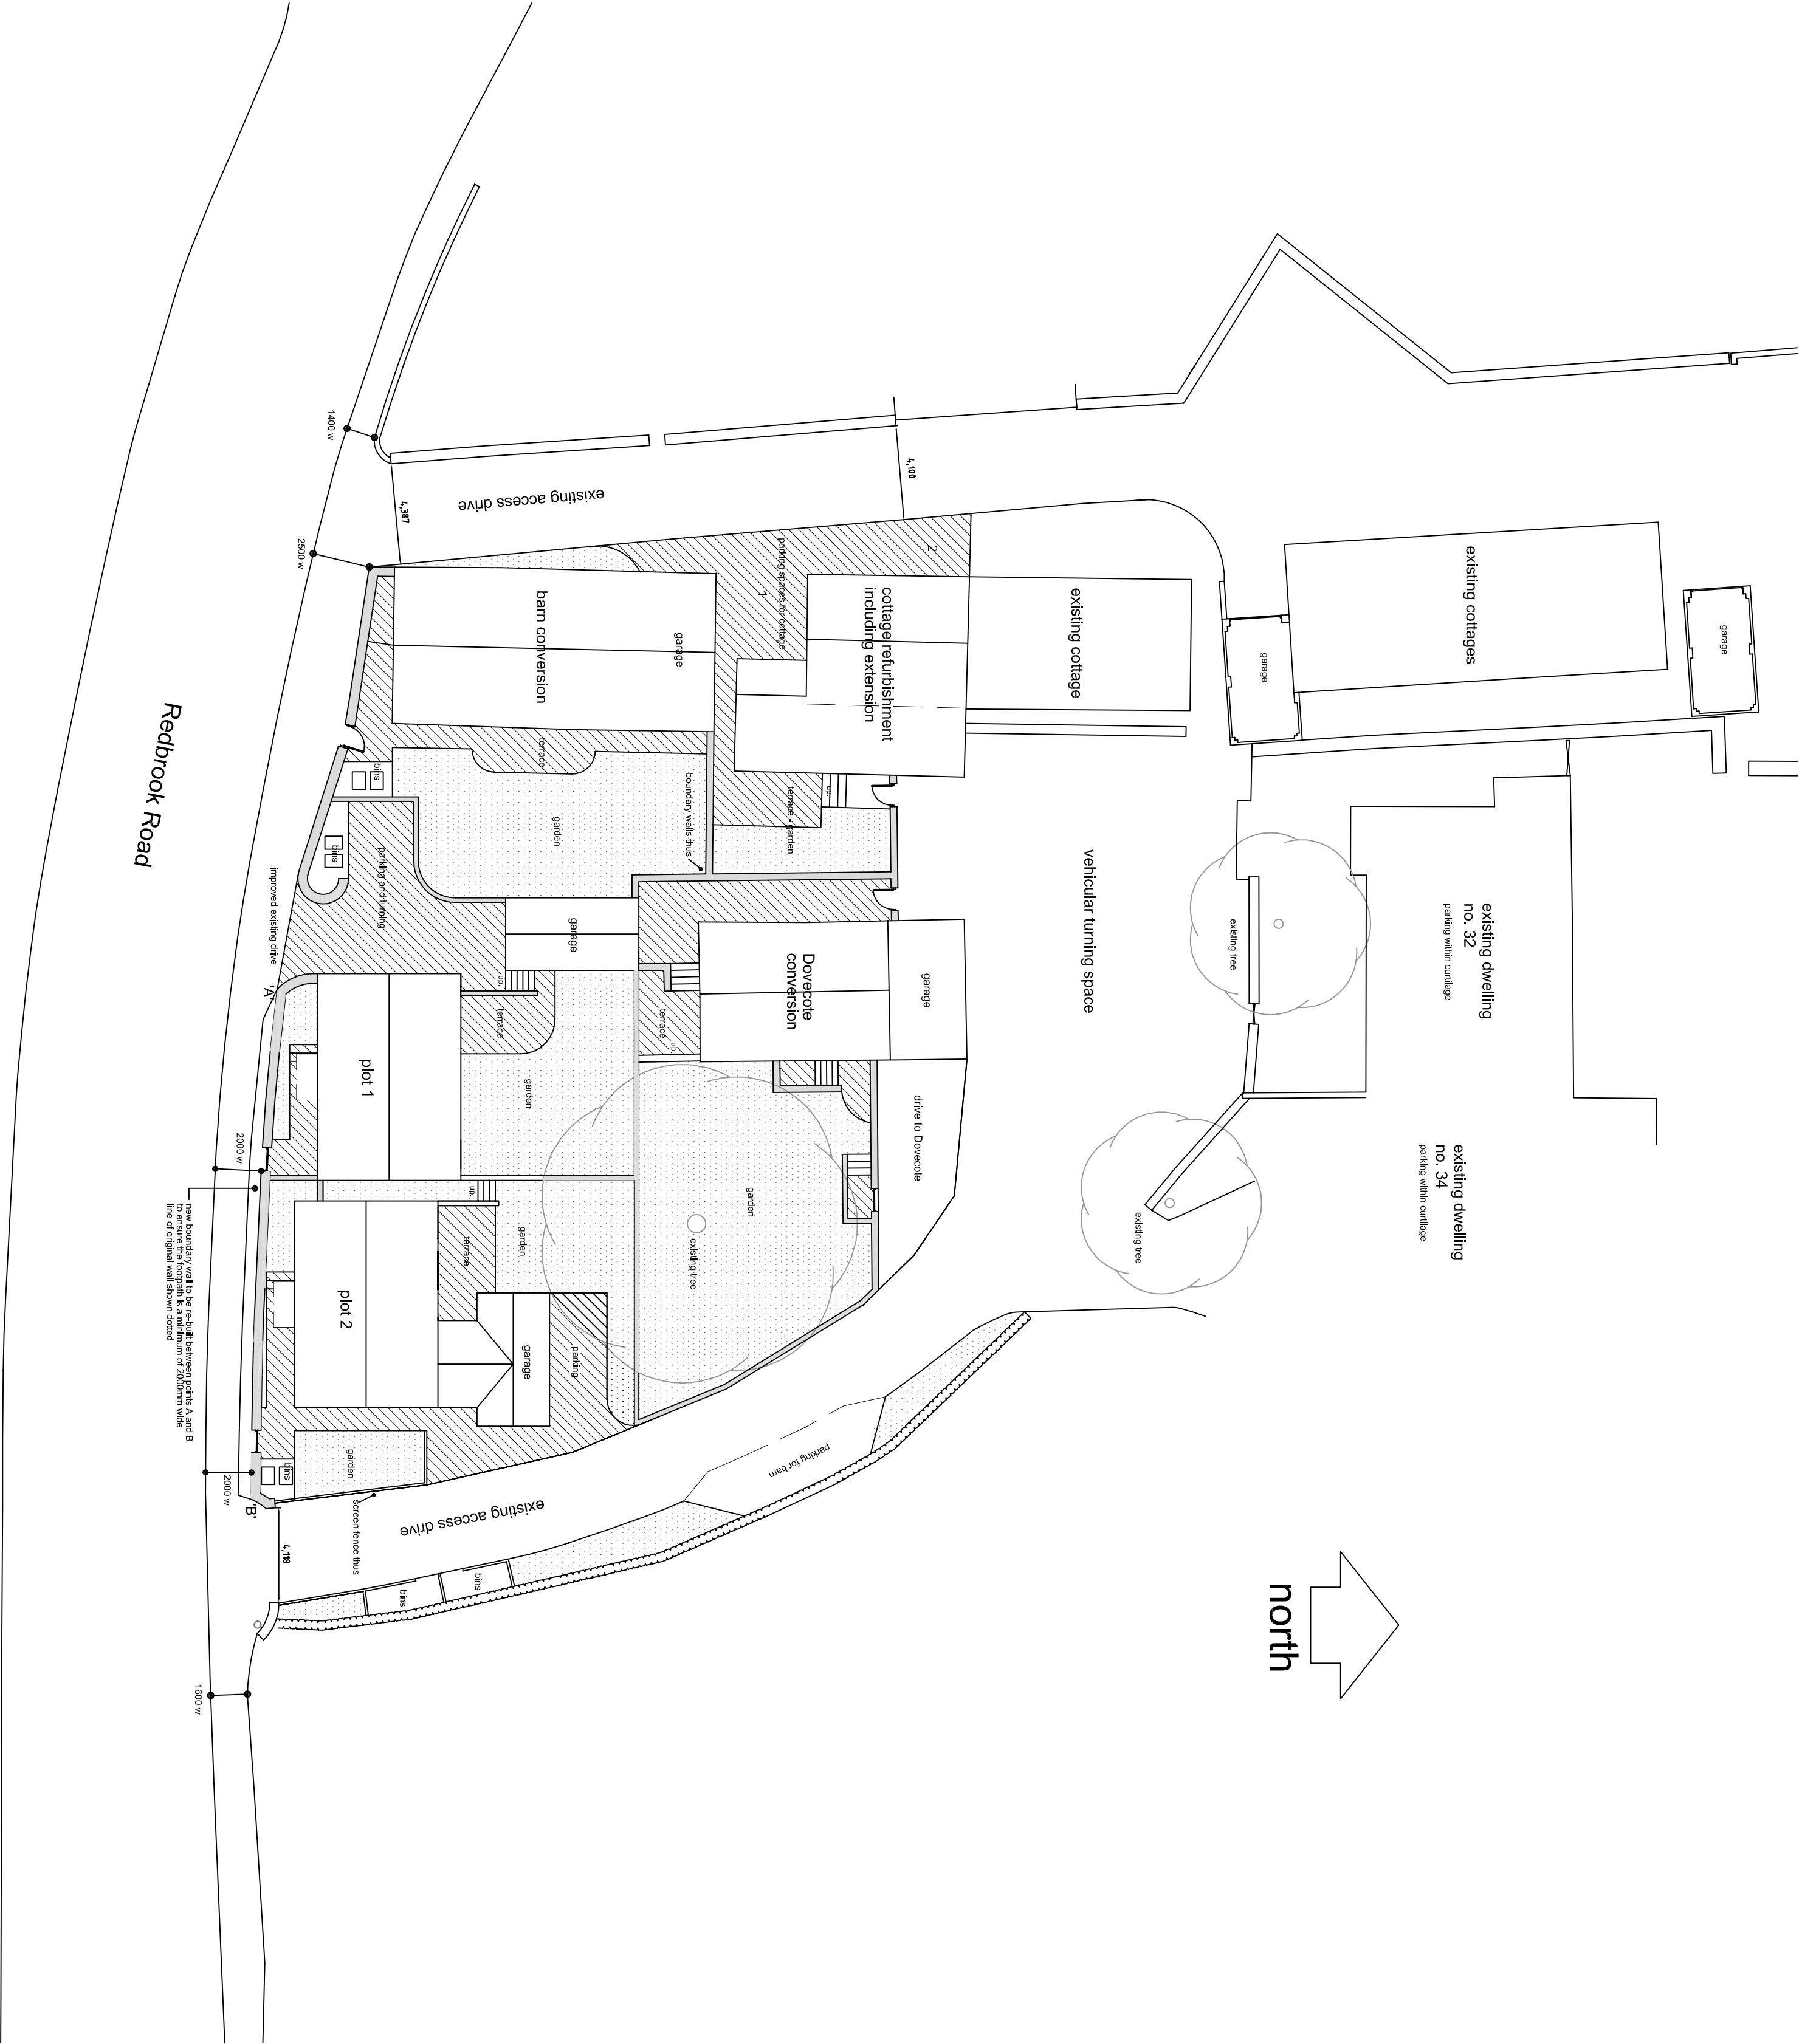

proposed site layout plan 1:200

PETER DIMBERLINE Dip Arch, RIBA CHARTERED ARCHITECT	
2 TIPSEY COURT, STAINCROSS BARNSELEY, S75 6FZ	
tel/fax (01226) 390947 email: pdimberline@tiscali.co.uk	
REVISIONS	
A. Additional site information included 18th May 2012	
B. Footway to site frontage widened where necessary to ensure no part is less than 2m in width. 27th June 2012	
CLIENT	
Mr L Simpson	
PROJECT	
Proposed Residential Development	
LOCATION	
Hill Top Farm, Redbrook Road, Barnsley	
DRAWING	
Proposed site layout	
SCALES	DATE
1:200	Feb. 12
DWG NO. 2011/09/02	DRAWN BY
REV. B	PD