




The Sign Specialists

ESCAPADE, BARNSELY
ADDITIONAL WORKS - PROJECTION SIGN
REVISION A

Unit 17
Enderby Road Ind Est
Whetstone
Leicester
LE8 6HZ

Tel: 0845 230 0502 Fax: 0845 230 0503
E-mail: sales@05021td.co.uk
www.05021td.co.uk



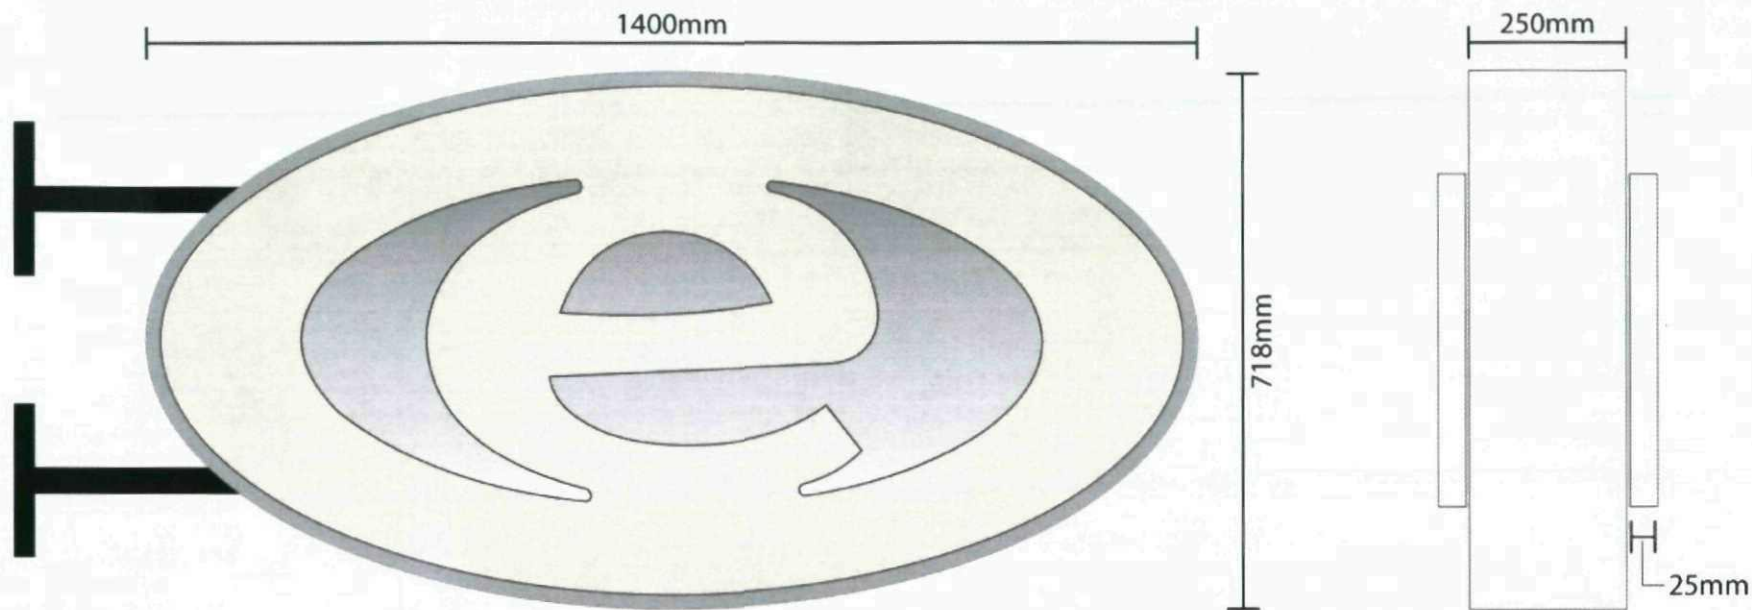

Double sided Projection Sign

1 no. Fabricated brushed stainless steel rim and return projection sign with perspex Ivory 133 acrylic to face
1400mm x 718mm x 250mm returns on fixing rails.

Logo built up brushed stainless steel logo internally illuminated via tubes by 0502 ltd.

Logo size:
985mm x 429mm x 25mm

Client Approval

Sign:

Date:



Unit 17
Enderby Road Ind Est
Whetstone
Leicester
LE8 6HZ

Tel: 0845 230 0502 Fax: 0845 230 0503
E-mail: sales@0502ltd.co.uk
www.0502ltd.co.uk

Client:

Venue: **Escapade, Barnsley -
Projection Sign**

Contact Name: xxxxxxxxxxxxxxxxxxxx
Contact No:

Author: **Manisha** Date: **27/06/08**

Font List

Drawing
No: **2338-01a**

Colour List

THIS DRAWING IS THE PROPERTY OF 0502 Ltd AND MUST NOT BE REPRODUCED WITHOUT THEIR PRIOR PERMISSION

Get roof behind porch! constructed from W&O composite roof panels (DROCO) in sage grey colour



Sign:

Date: _____



Tel: 0845 230 0502 Fax: 0845 230 0503

E-mail: sides00502@tq.ac.uk

mail: sales@050211.com.uk

www.050211.co.uk

Date: 27/06/08

Colour List

Drawing No: 2338-02a

THIS DRAWING IS THE PROPERTY OF 0502 Ltd AND MUST NOT BE REPRODUCED WITHOUT THEIR PRIOR PERMISSION