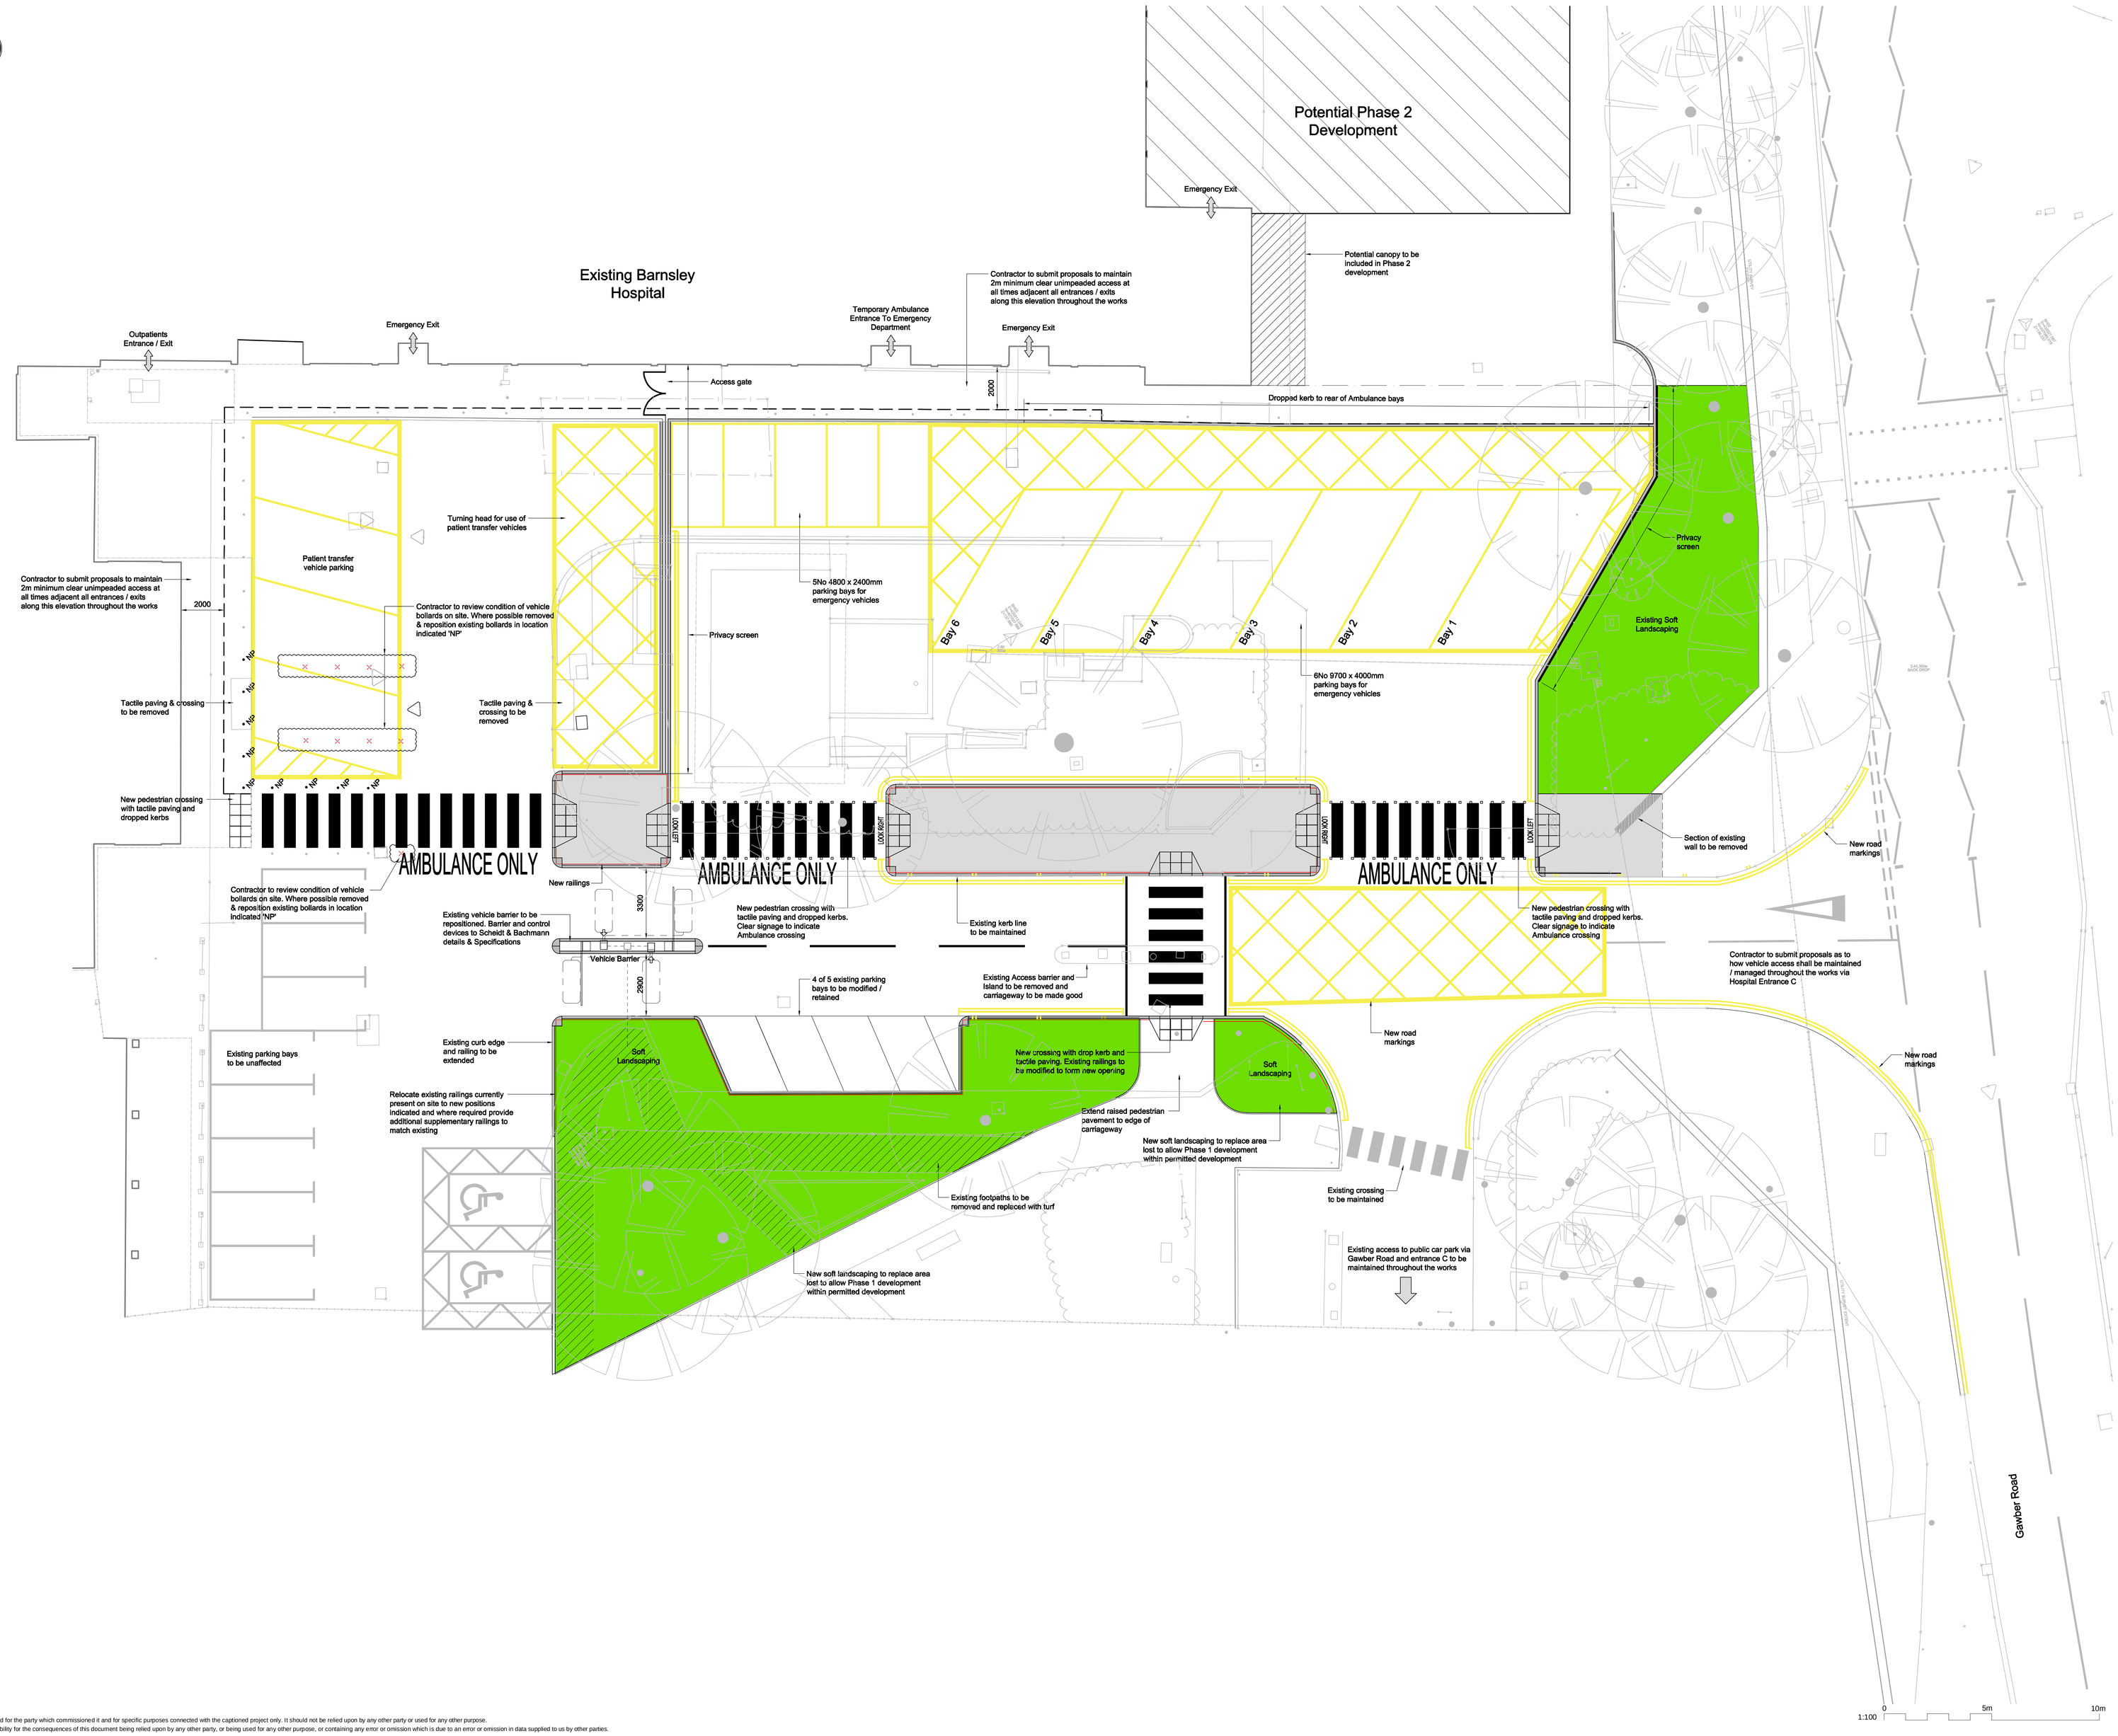


Notes

1. Do not scale from this drawing. If in doubt, please ask.
2. All levels are in metres above ordnance datum
3. All dimensions are in mm unless otherwise noted
4. Scheme based on survey information MMB-BH5132-TS Barnsley Hospital Topographic & Utility Survey (13.02.19) recieved 14.02.19 from 1st Horizon.

Key to symbols

Reference drawings

To be read in conjunction with the Stage 4 Design Risk Scedule Ref: BCAU-MMD-V1-XX-SH-U-0001

| Rev | Date | Drawn | Description | Ch'k'd | App'd |
|---|---|---|---|---|---|
| P3 | 07.06.19 | MDD | Tender Issue | ATD | JLS |
| P2 | 13.05.19 | MDD | Updated Stage 3 Issue | ATD | JLS |
| P1 | 08.03.19 | MDD | Issued for Stage 3 | ATD | JLS |


MOTT MACDONALD

Mott MacDonald
4th Floor, Derwent House
150 Arundel Gate
Sheffield, S1 2JY

T +44 (0)114 276 1242

W mottmac.com


Client

NHS
Barnsley Hospital
NHS Foundation Trust

Barnsley Hospital
Gawber Road
Barnsley

S75 2EP

Title

# Barnsley Hospital CAU
# Phase 1
# Ambulance and Car Park Entrance
# Proposed General Arrangement

| | | | | | |
|---|---|---|---|---|---|
| Designed | M Dunk | MDD | Eng check | J Svikis | JLS |
| Drawn | M Dunk | MDD | Coordination | A Touramani | ATD |
| Dwg check | A Touramani | ATD | Approved | J Svikis | JLS |

| Scale at A0 | Status | Rev | Security |
|---|---|---|---|
| 1:100 | TEN | P3 | STD |

Drawing Number
MMD-397596-00-XX-DR-D-0010


© Mott MacDonald
This document is issued for the party which commissioned it and for specific purposes connected with the captioned project only. It should not be relied upon by any other party or used for any other purpose.
We accept no responsibility for the consequences of this document being relied upon by any other party, or being used for any other purpose, or containing any error or omission which is due to an error or omission in data supplied to us by other parties.


P:\Sheffield\397596 Barnsley Hospital CAU\Current Master Drawings\Highways\Drawings\MMD-397596-00-XX-DR-D-0010.dwg Jun 7, 2019 - 2:44PM
DUN19892