




Front Elevation.
1 : 100




Left Side Elevation.
1 : 100



Rear Elevation.
1 : 100

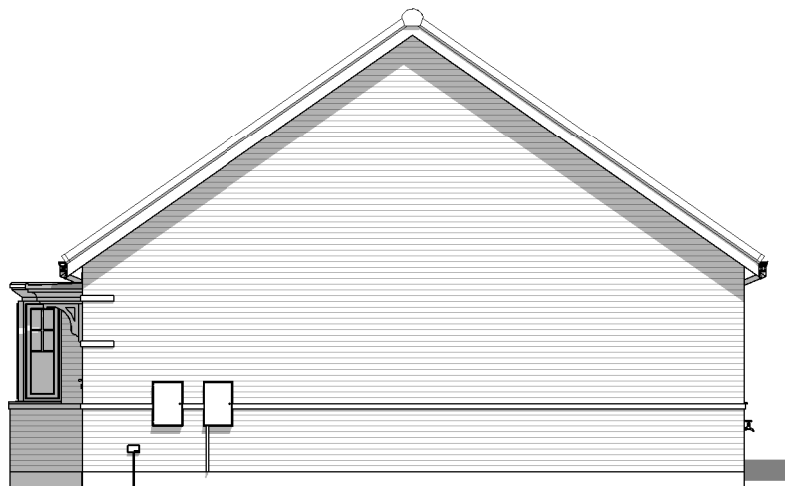

Right Side Elevation.
1 : 100

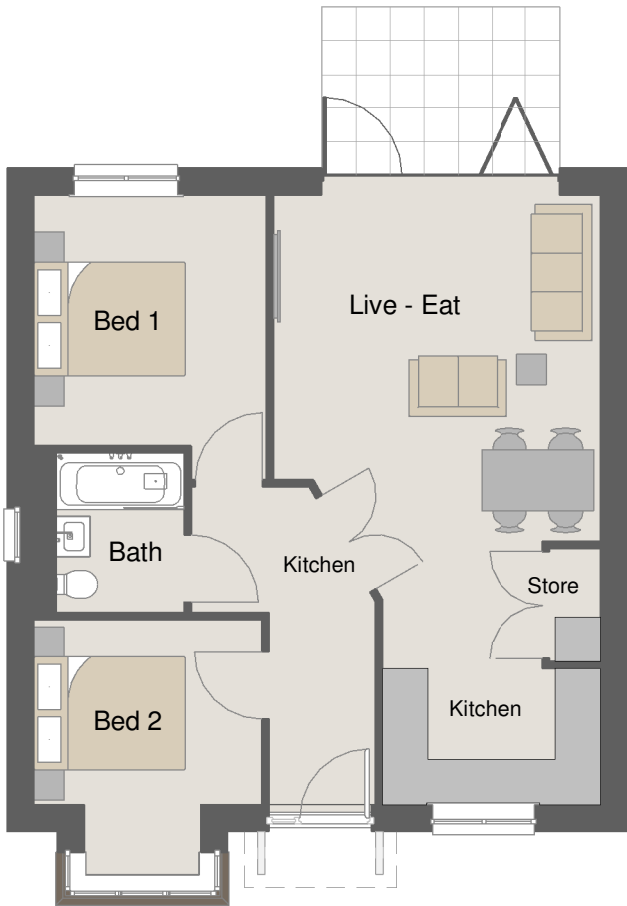

Ground Floor.
1 : 100

REV	DATE	BY	AMENDMENTS
AVANT homes			
O9 SPECIFICATION			
Construction			
Area: 60.4 m ² / 650 sq.ft.			
DATE: 20/01/11/2019		SCALE @ A3: 1 : 100	DRAWN BY: AN
DWG TITLE: Planning Sheet - Floor Plans & Elevations			
HOUSE TYPE: BUNGALOW G			
COINS REFERENCE: TBC			
DRWG No: O9/BG/002			REV: