


1) This drawing and the design and details depicted thereon are the copyright of Peter Dimberline Chartered Architect.
2) All dimensions on this drawing are to be checked by the Contractor and any discrepancies are to be reported to the Architect.
3) Do not scale critical dimensions off this drawing.
4) Contractor to ensure that all Health & Safety requirements (CDM Regulations) in relation to this project will be complied with.

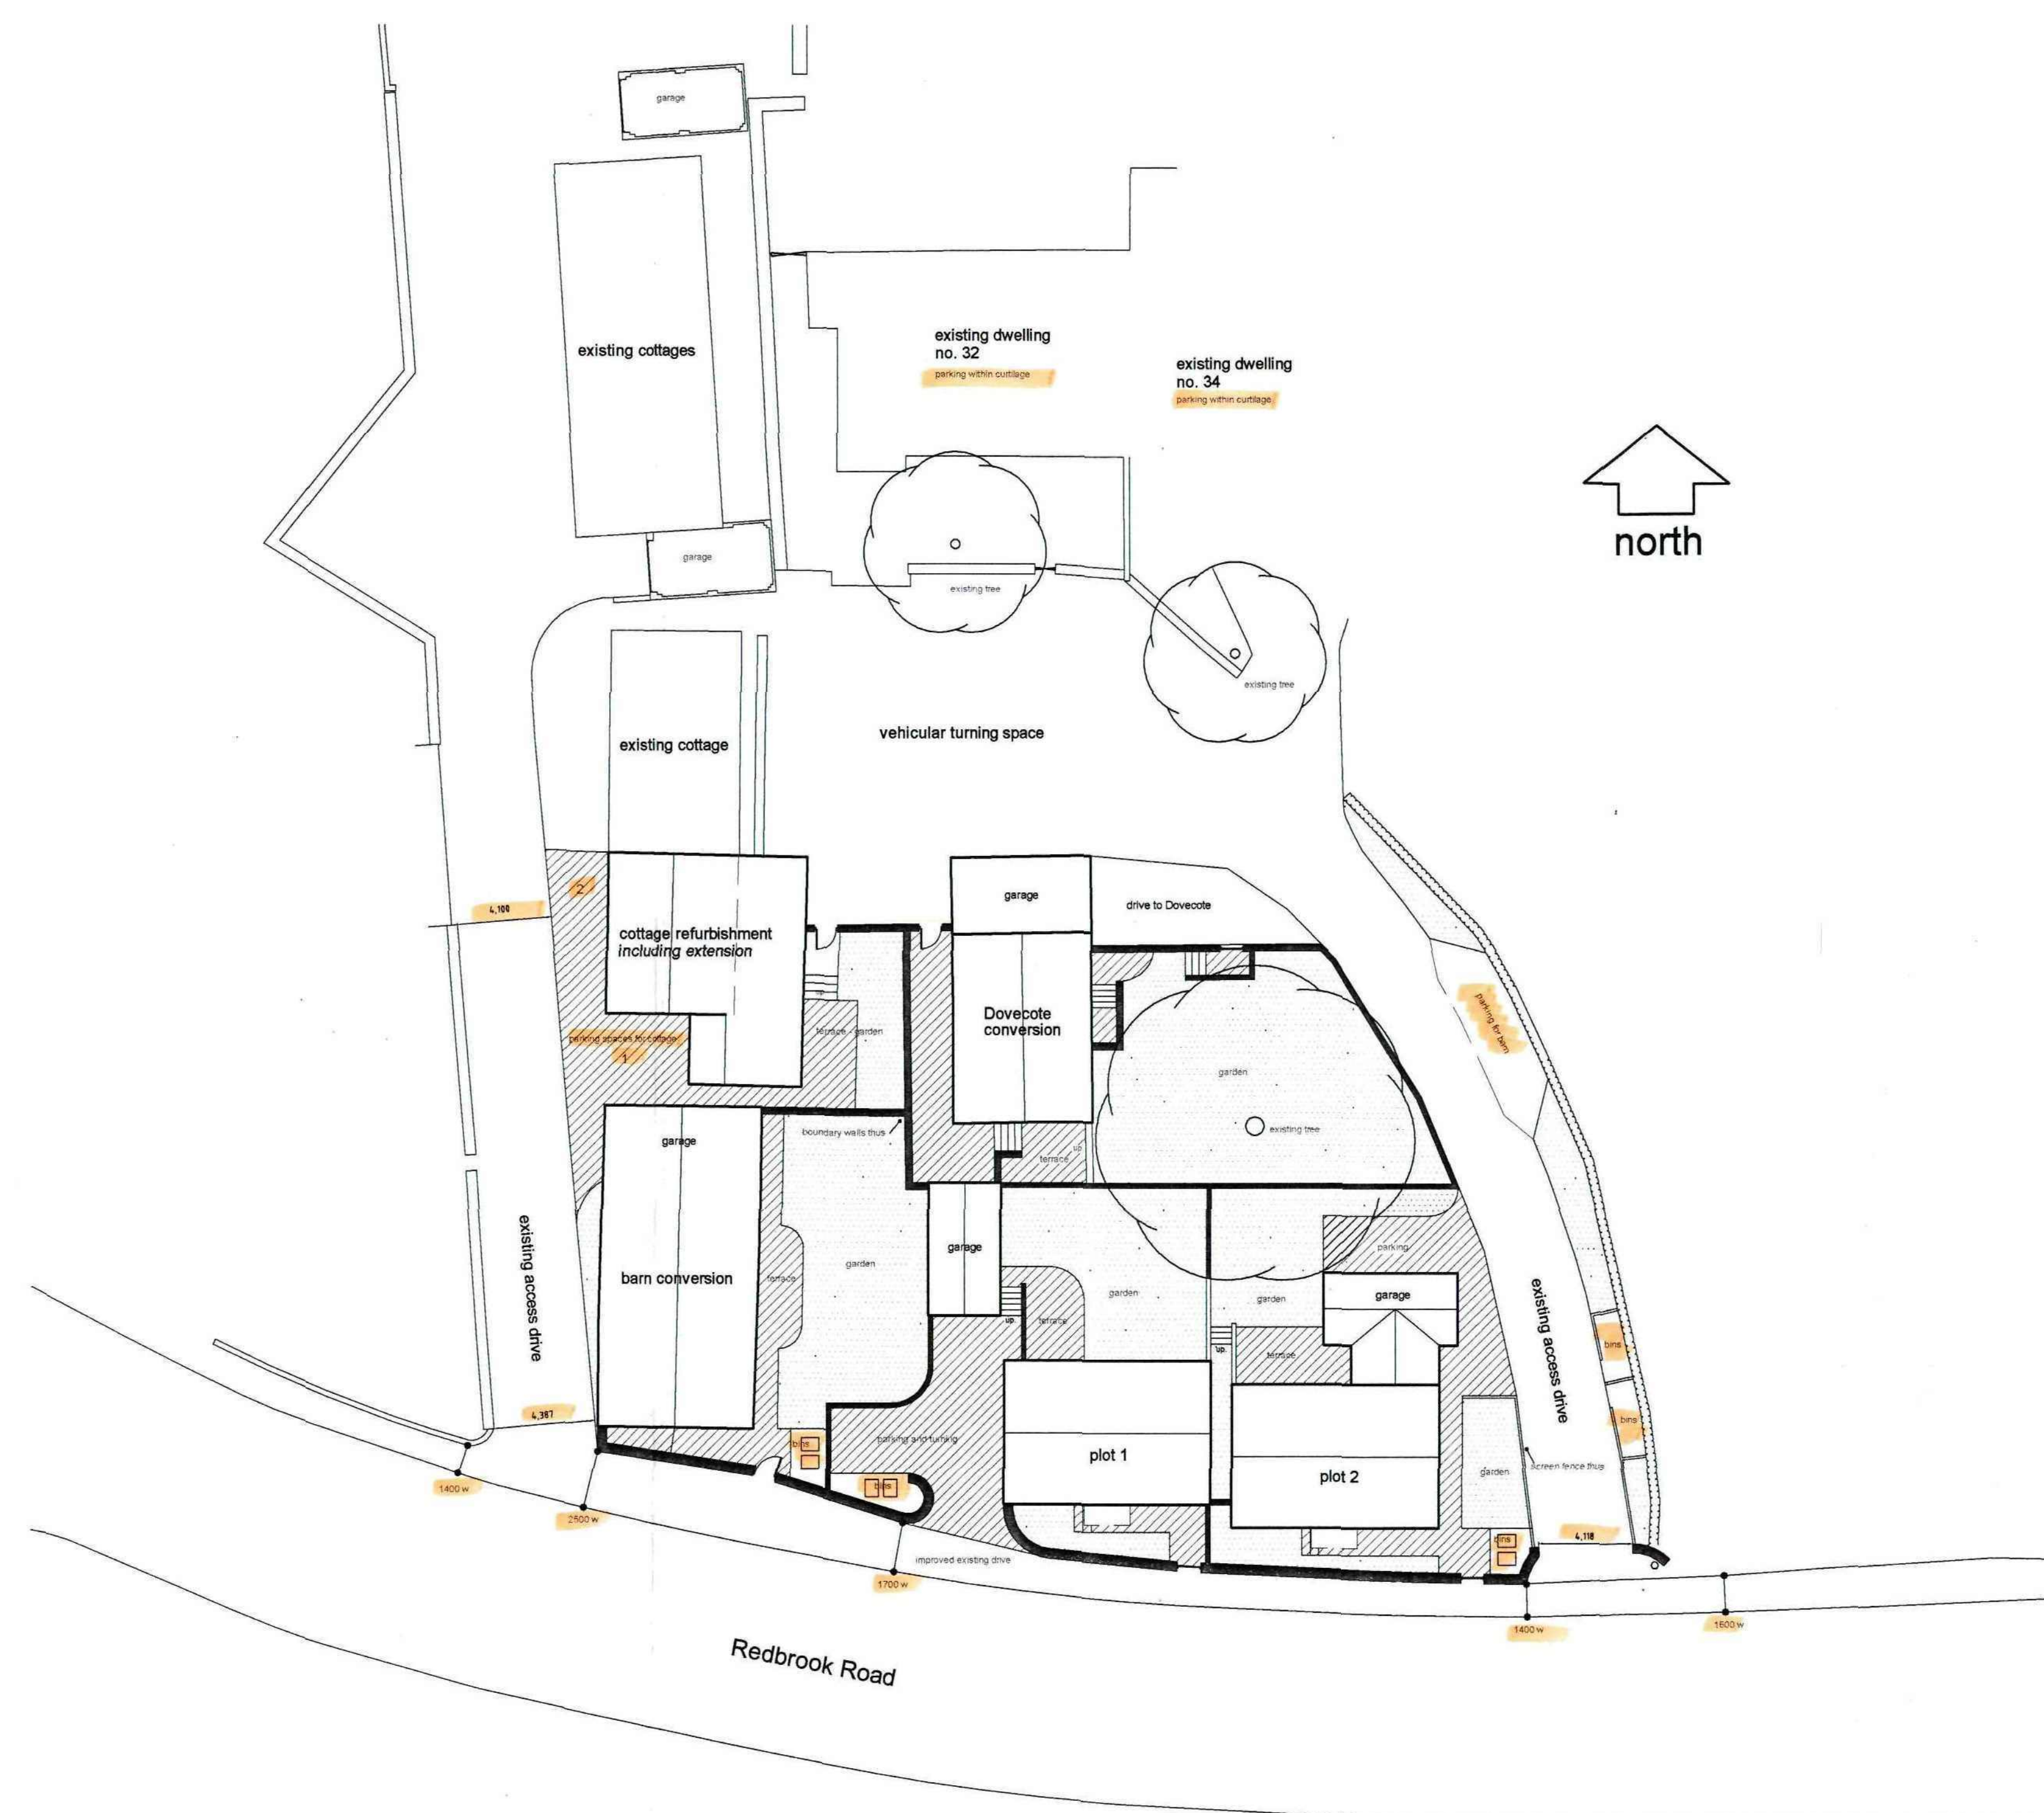

proposed site layout plan 1:200

A. Additional site information included
18th May 2012

REVISIONS

PETER DIMBERLINE Dip Arch, RIBA
CHARTERED ARCHITECT

**2 TIPSEY COURT, STAINCROSS
BARNLEY, S75 6FZ**

tel/fax (01226) 390947
email: pdimberline@tiscali.co.uk

CLIENT
Mr L Simpson

PROJECT
Proposed Residential Development

LOCATION
Hill Top Farm, Redbrook Road,
Barnley

DRAWING
Proposed site layout

SCALES 1:200 DATE Feb. 12

DRWG No. 2011/09/02

REV. A

DRAWN BY
PD