

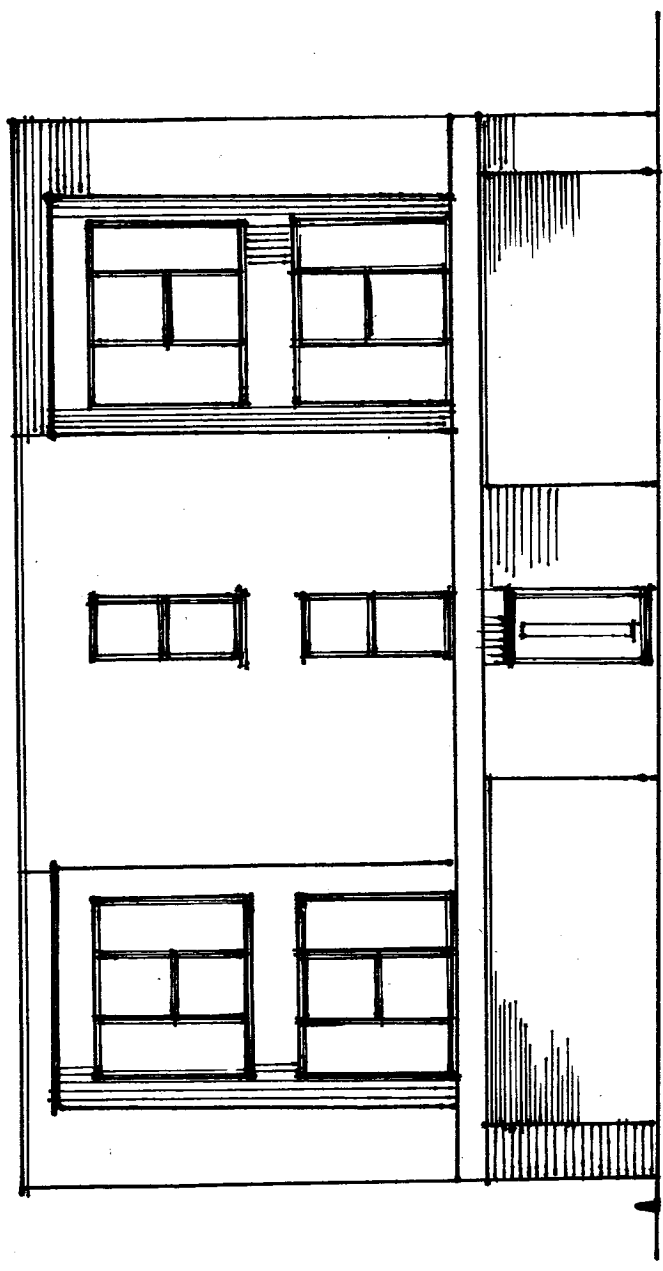
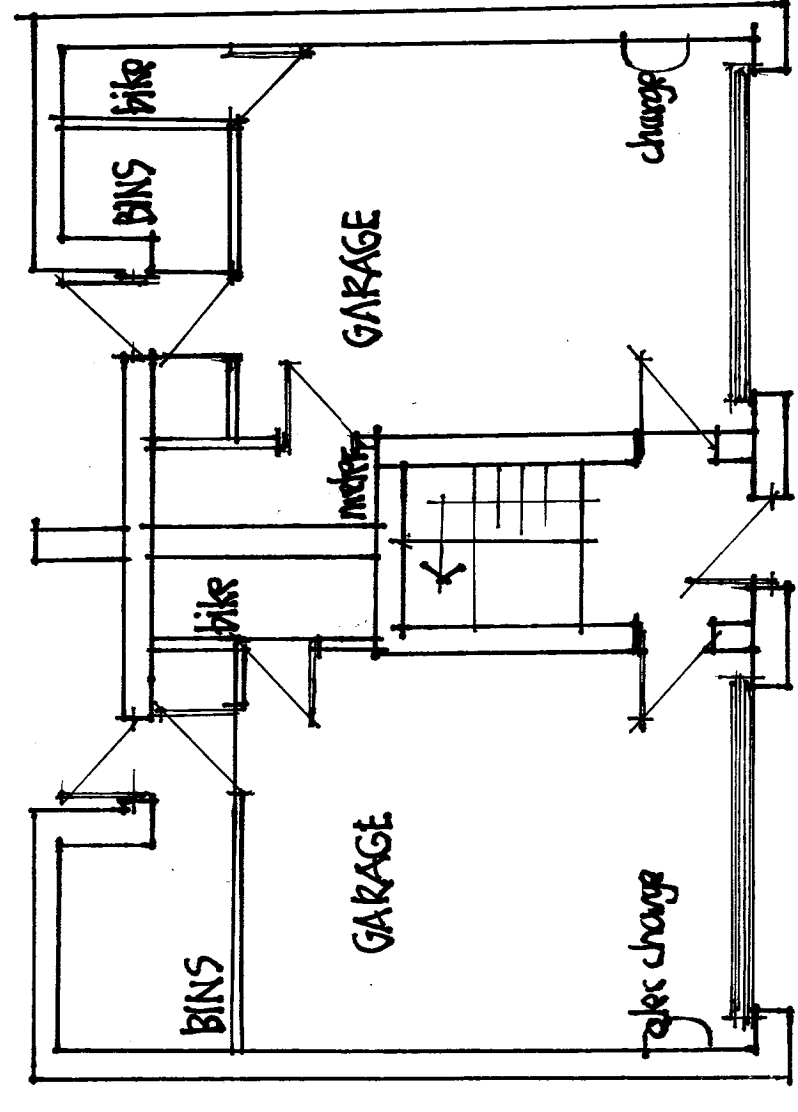


LAYOUTS  
FIRST AND SECOND FLOOR

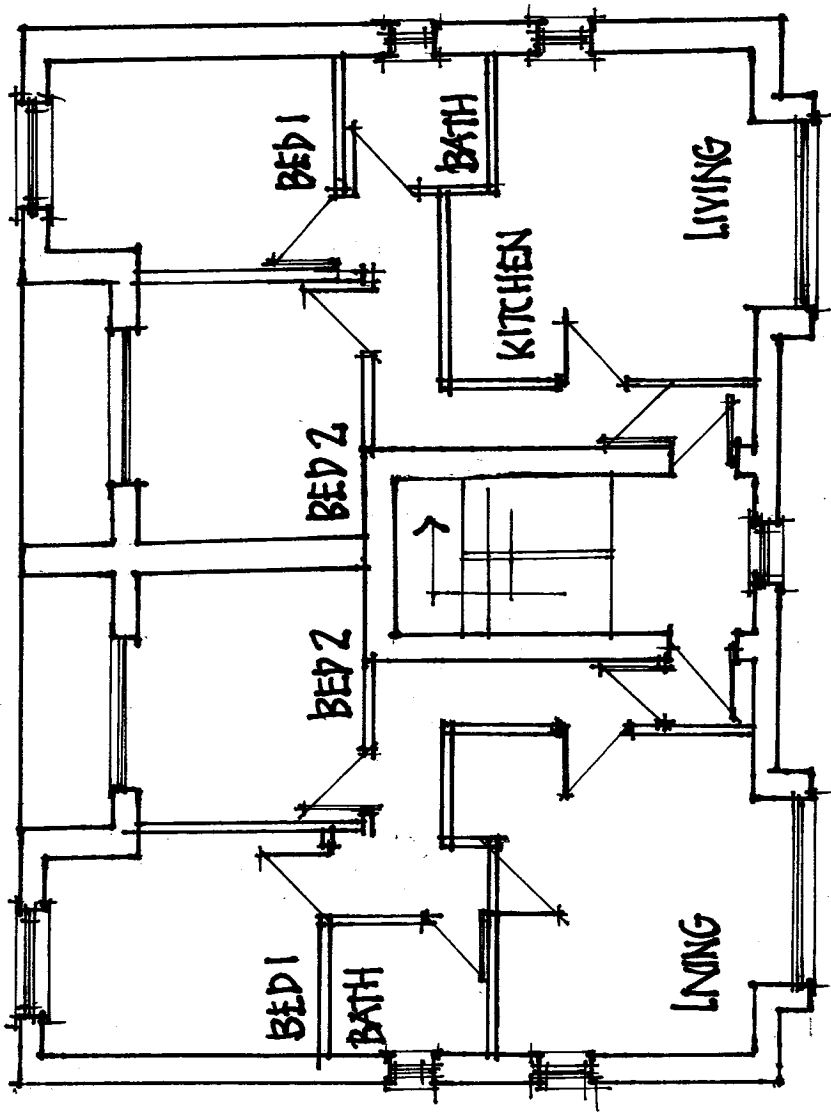

FRONT ELEVATION

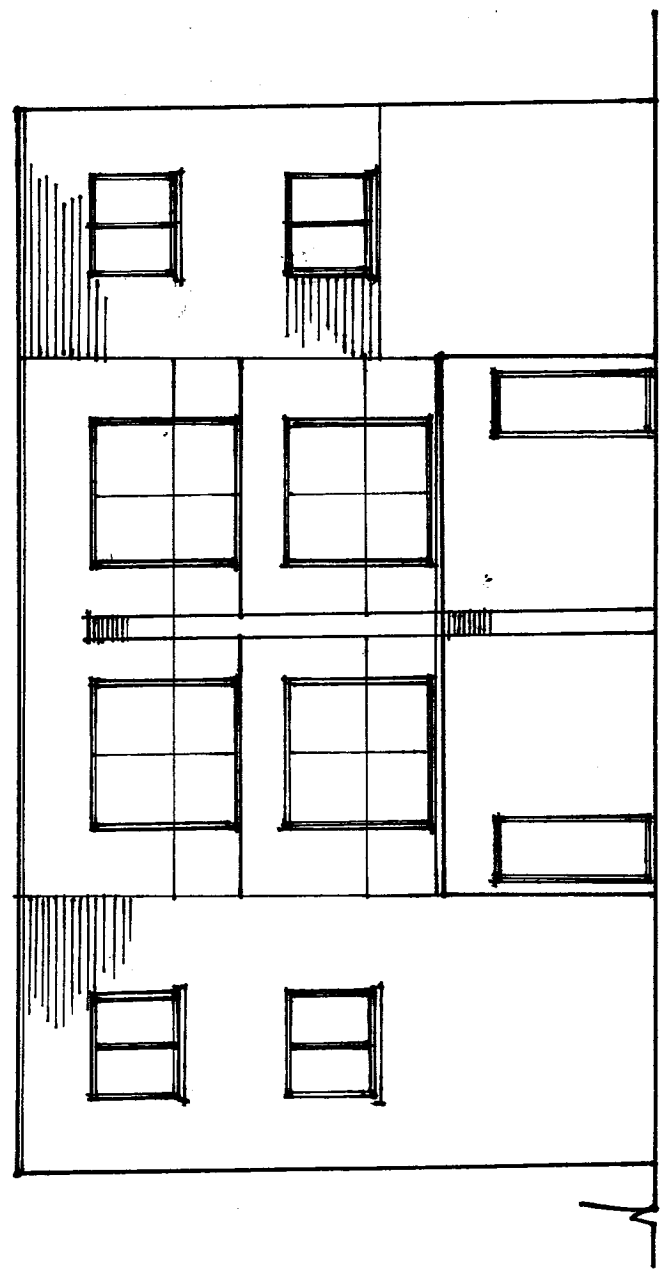

REAR ELEVATION - to CHESHAM ROAD

GROUND FLOOR