



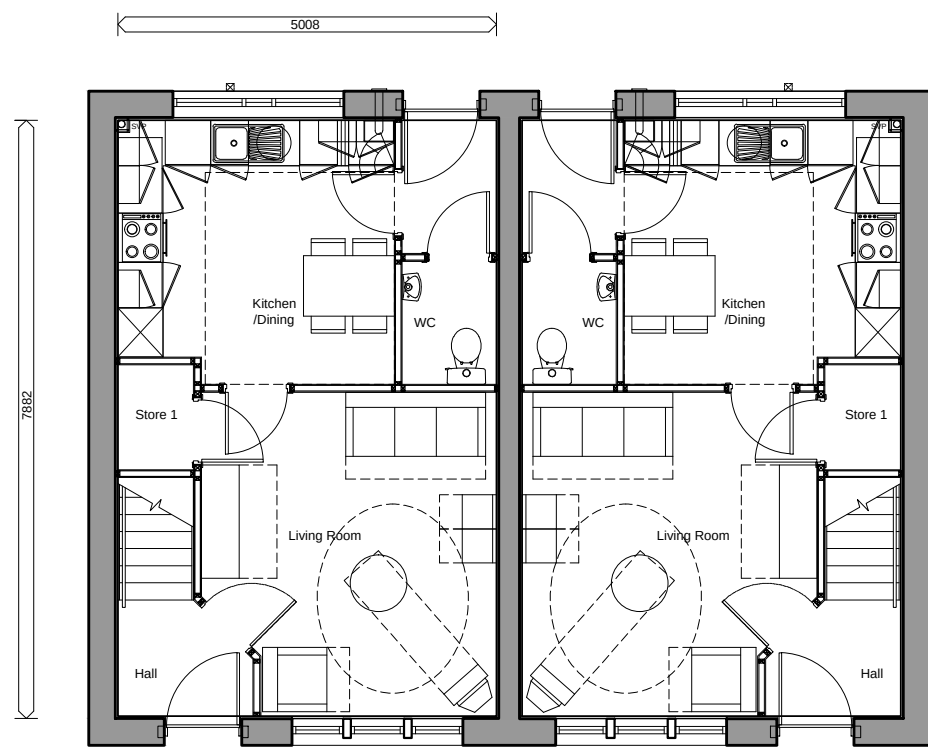


2B4P Dwelling
Ground Floor (39.5 m²)
First Floor (39.5 m²)
Total 79 m²

2B4P Dwelling
Ground Floor (39.5 m²)

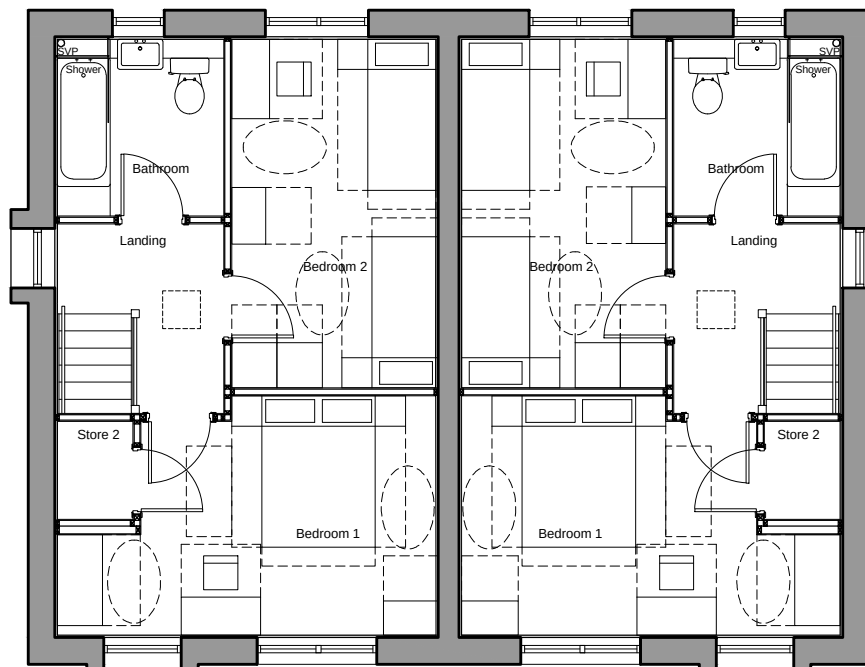

2B4P Dwelling
First Floor (39.5 m²)


2B4P Dwelling
First Floor (39.5 m²)

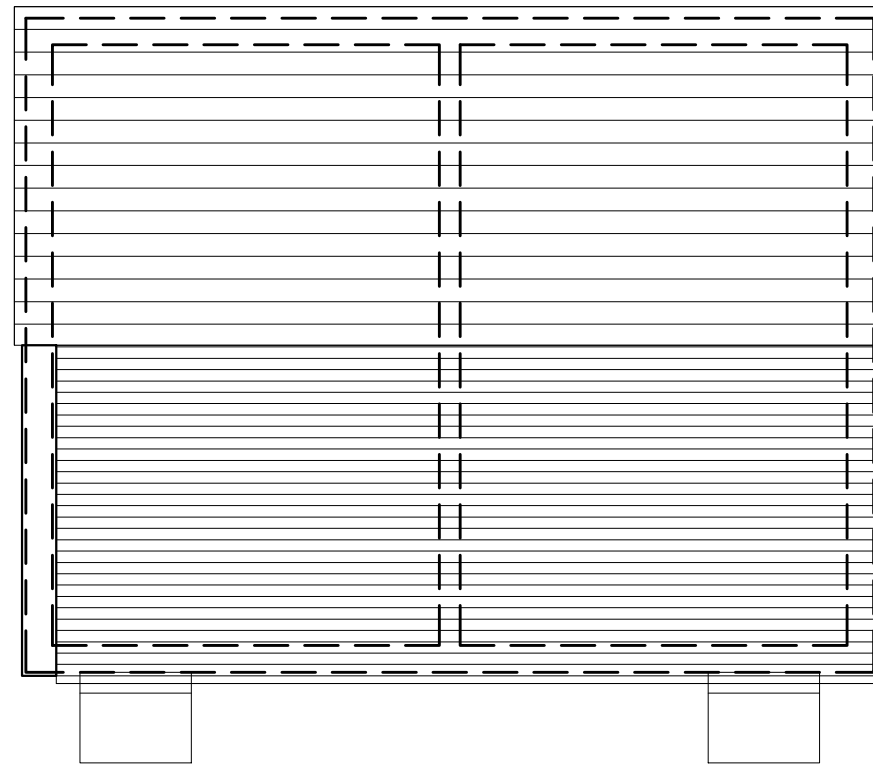


Roof Plan




Front Elevation

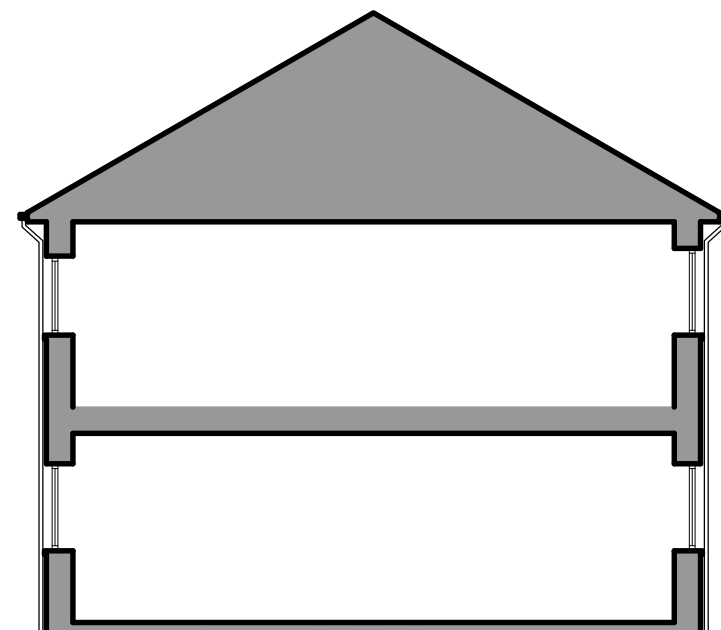


Section

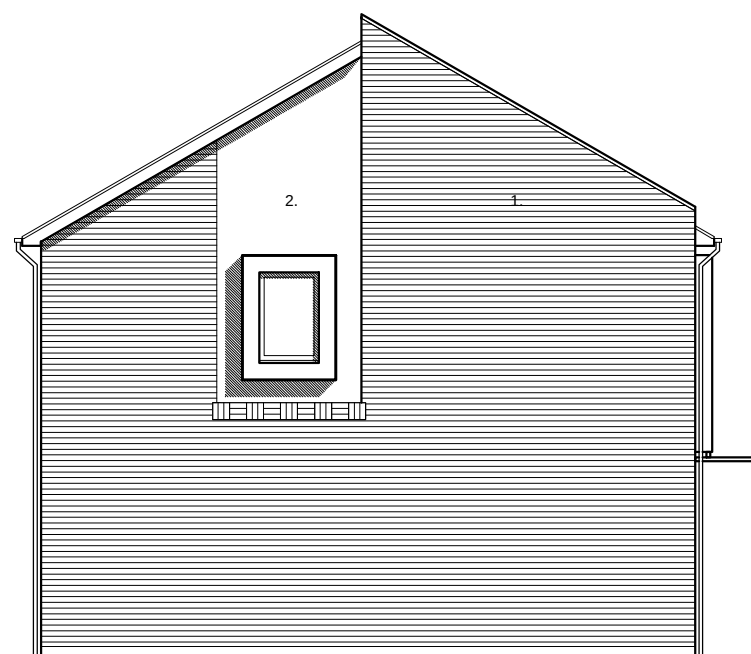

Side Elevation Plot 31

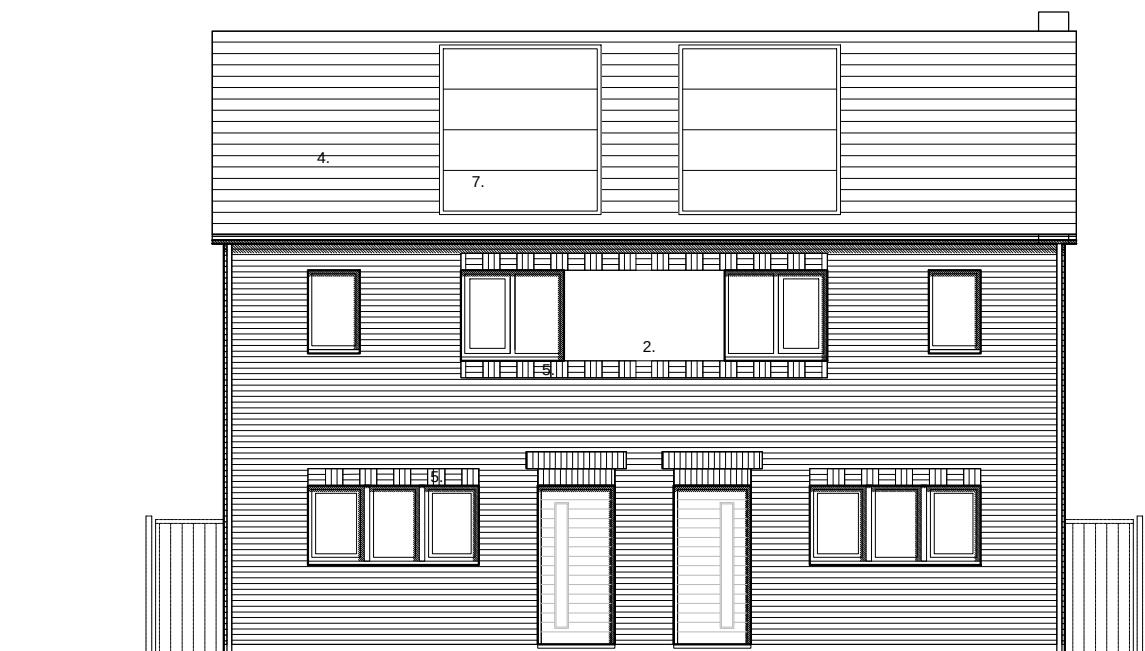

Rear Elevation

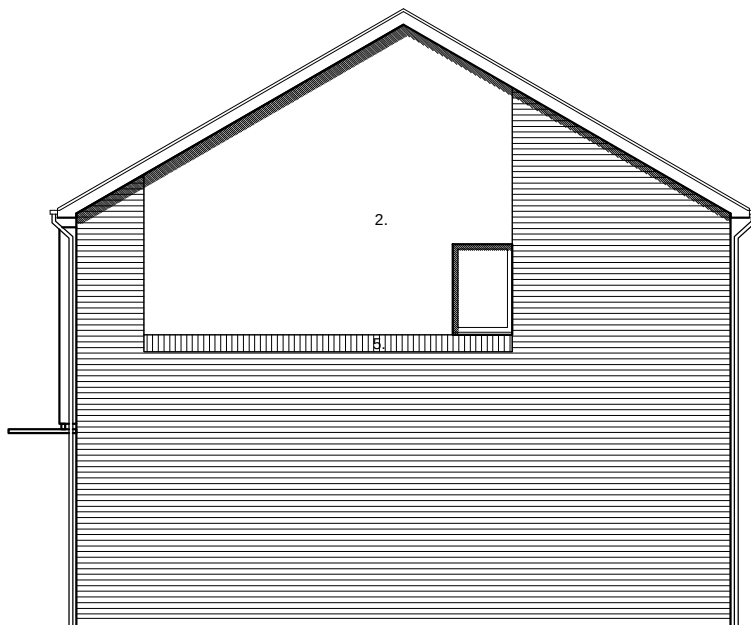

Side Elevation Plot 32

1. Fl. Quality facing brickwork.
2. Through coloured render system (ie. Sto / Weber or similar approved).
3. Stained timber framed double glazed windows.
4. Interlocking concrete tiled roof.
5. Back detail.
6. Glazed canopy on powder coated steel structure.
7. Possible location for Photo Voltaic solar collectors.
8. Painted wall with pressed metal cladding flatted over from roof.