



Photomontage view showing the proposed Shafon Two Gates wind turbine

Important Viewing Instructions

This is a composite image made up of 5 No 50mm photographs joined together horizontally to form an overall field of view which is wider than that seen in detail by the human eye. For correct perspective viewing, this photograph, photomontage and wireline must be viewed at an exact distance of 314 mm with one eye whilst curving the image in and exact arc of 72 degrees.

This image should only be assessed in the real landscape from the same viewpoint.

PREPARED BY

open
optimised environments

ON BEHALF OF

Energy Prospects Cooperative

a client of




Viewpoint 4
Shafon Two Gates, Pontefract Road



Photomontage view Distance to centre of Shafon Two Gates turbine: 2.059 km Camera: Canon EOS 5D Mark II Focal length: 50 mm Horizontal Field of View : 45 degrees Camera Height: 1.5 m Date: 02/05/13 Time: 12:57

This image should be viewed with both eyes from a distance of approximately 500mm*

Viewpoint 4
Shafon Two Gates, Pontefract Road

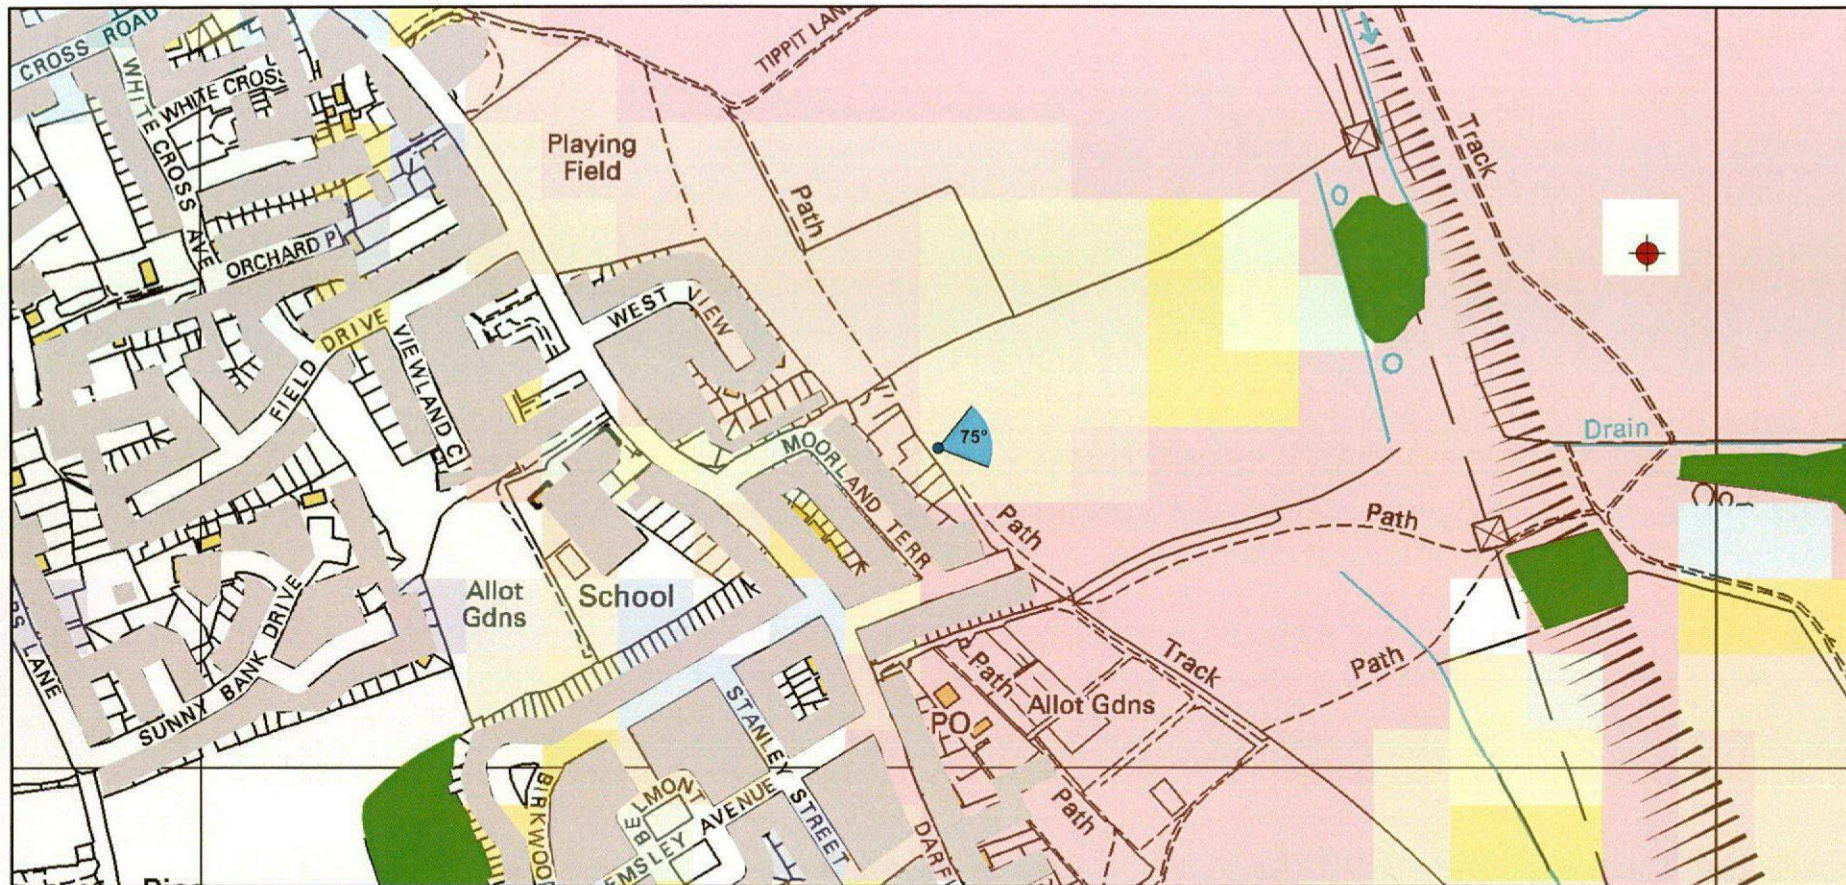

Scale 1:5,000 at A3

Viewpoint 5: Cudworth Tippet Lane Public Footpath

KEY



North



Shafon Two Gates Turbine



Buildings (Estimated height of 6m)



Woodland (Estimated height of 10m)

Theoretical Visibility of the Shafon Two Gates Turbine

Percentage of Turbine Visible



0



0 - 10



10 - 20



20 - 30



30 - 35

35 - 40

40 - 50

50 - 60

60 - 70

70 - 80


80 - 90

90 - 100

Blade
Only
Visible

Hub &
Rotor
Sweep
Visible

Tower &
Rotor
Sweep
Visible

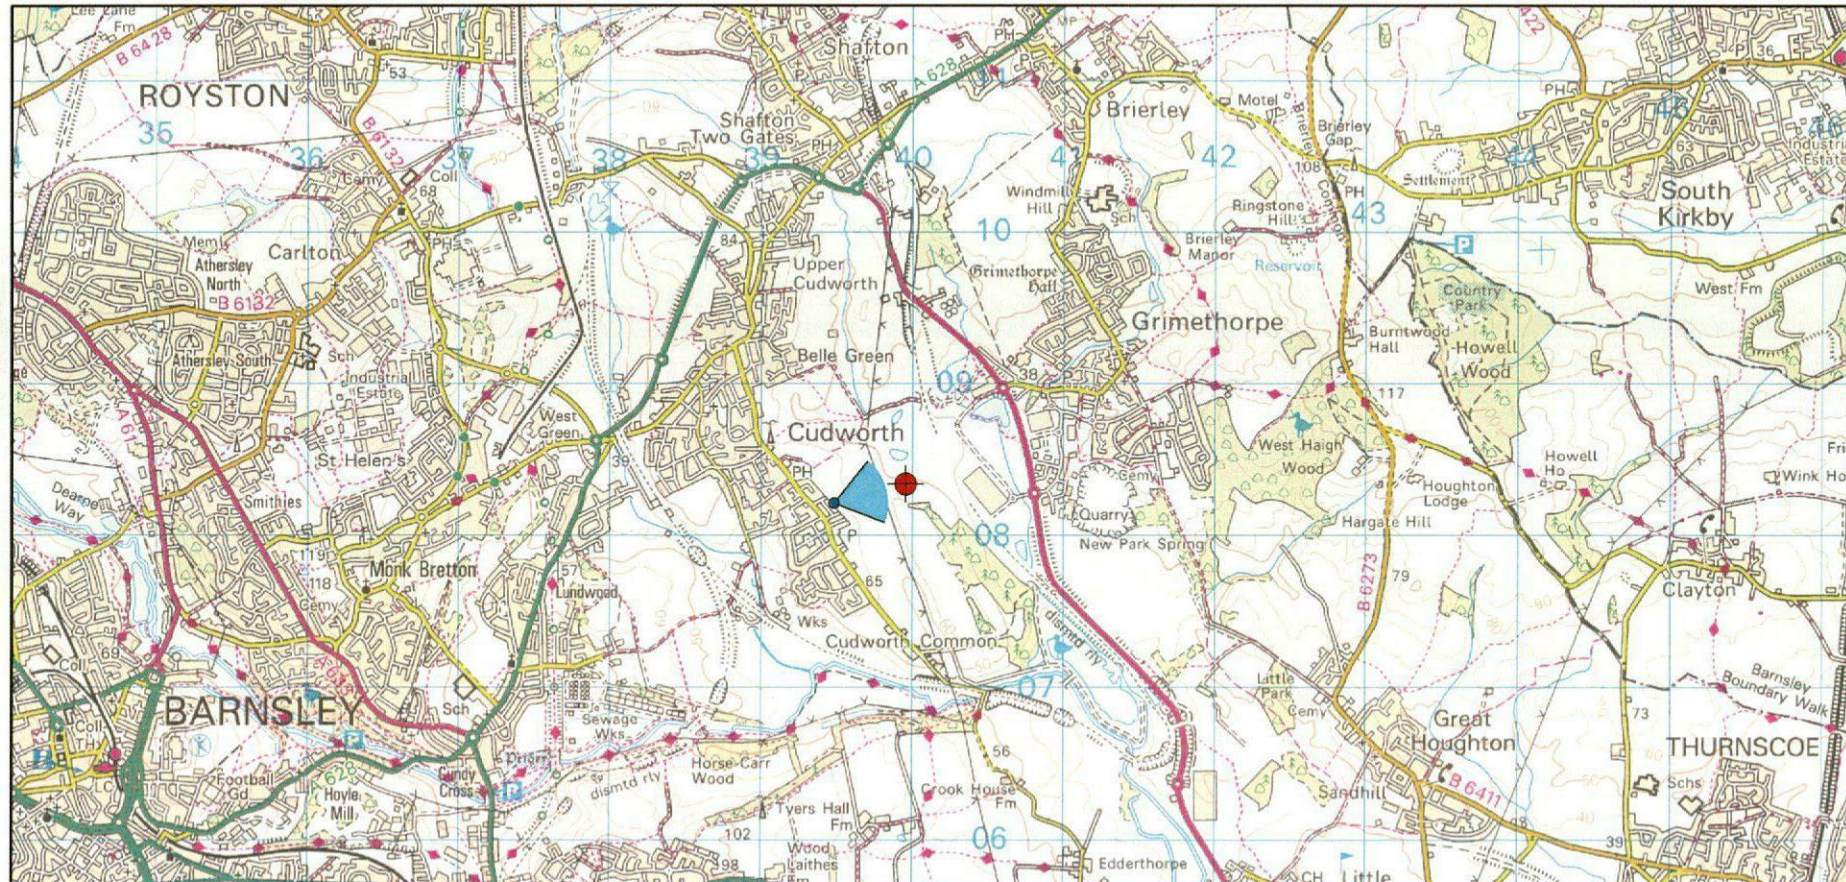

Scale 1:50,000 at A3

Grid Reference: 439487 E 408211 N

Distance to centre of Shafon Two Gates turbine 0.484 km AOD: c 63 m

PREPARED BY

open
optimised environments

ON BEHALF OF

Energy Prospects Cooperative

a client of





Grimethorpe

Pylon

Scrub Woodland At Pond

Grimethorpe

Disused Railway
Embankment

Telegraph Poles

Sloping Fields

Industrial Warehouses

Restored Former Colliery Land /
Cudworth Common

Mature Trees at Field Boundary

Existing view from Cudworth, Tippet Lane. Public Footpath Distance to centre of Shafon Two Gates turbine : 0.484 km Camera: Canon EOS 5D Mark II Focal Length: 50mm Horizontal Field of View: 72 degrees Camera Height: 1.5m Date: 02/05/13 Time: 12:38

Royd Moor (7.159 km)

Shafon Two Gates (0.484 km)



Computer generated wireframe showing the proposed Shafon Two Gates turbine in red.

Important Viewing Instructions

The photograph is a composite image made up of 5 No 50mm photographs joined together horizontally to form an overall field of view which is wider than that seen in detail by the human eye. For correct perspective viewing, these images must be viewed at an exact distance of 314 mm with one eye whilst curving the image in and exact arc of 72 degrees. This image should only be assessed in the real landscape from the same viewpoint.

Viewpoint 5
Cudworth, Tippet Lane. Public Footpath



Photomontage view showing the proposed Shafton Two Gates wind turbine

Important Viewing Instructions

This is a composite image made up of 5 No 50mm photographs joined together horizontally to form an overall field of view which is wider than that seen in detail by the human eye. For correct perspective viewing, this photograph, photomontage and wireline must be viewed at an exact distance of 314 mm with one eye whilst curving the image in and exact arc of 72 degrees.

This image should only be assessed in the real landscape from the same viewpoint.


PREPARED BY

open
optimised environments

ON BEHALF OF

Energy Prospects Cooperative

a client of

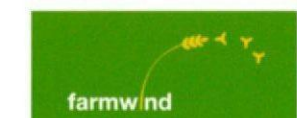

Viewpoint 5
Cudworth, Tippet Lane. Public Footpath



Photomontage view

Distance to centre of Shafton Two Gates turbine: 0.484 km

Camera: Canon EOS 5D Mark II

Focal length: 50 mm

Horizontal Field of View : 45 degrees

Camera Height: 1.5 m

Date: 02/05/13

Time: 12:38

This image should be viewed with both eyes from a distance of approximately 500mm*

Viewpoint 5
Cudworth, Tippet Lane. Public Footpath



Scale 1:5,000 at A3

Viewpoint 6: Monk Bretton Burton Road Public Footpath

KEY



North



Shafton Two Gates Turbine





Buildings (Estimated height of 6m)



Woodland (Estimated height of 10m)

Theoretical Visibility of the Shafton Two Gates Turbine

Percentage of Turbine Visible

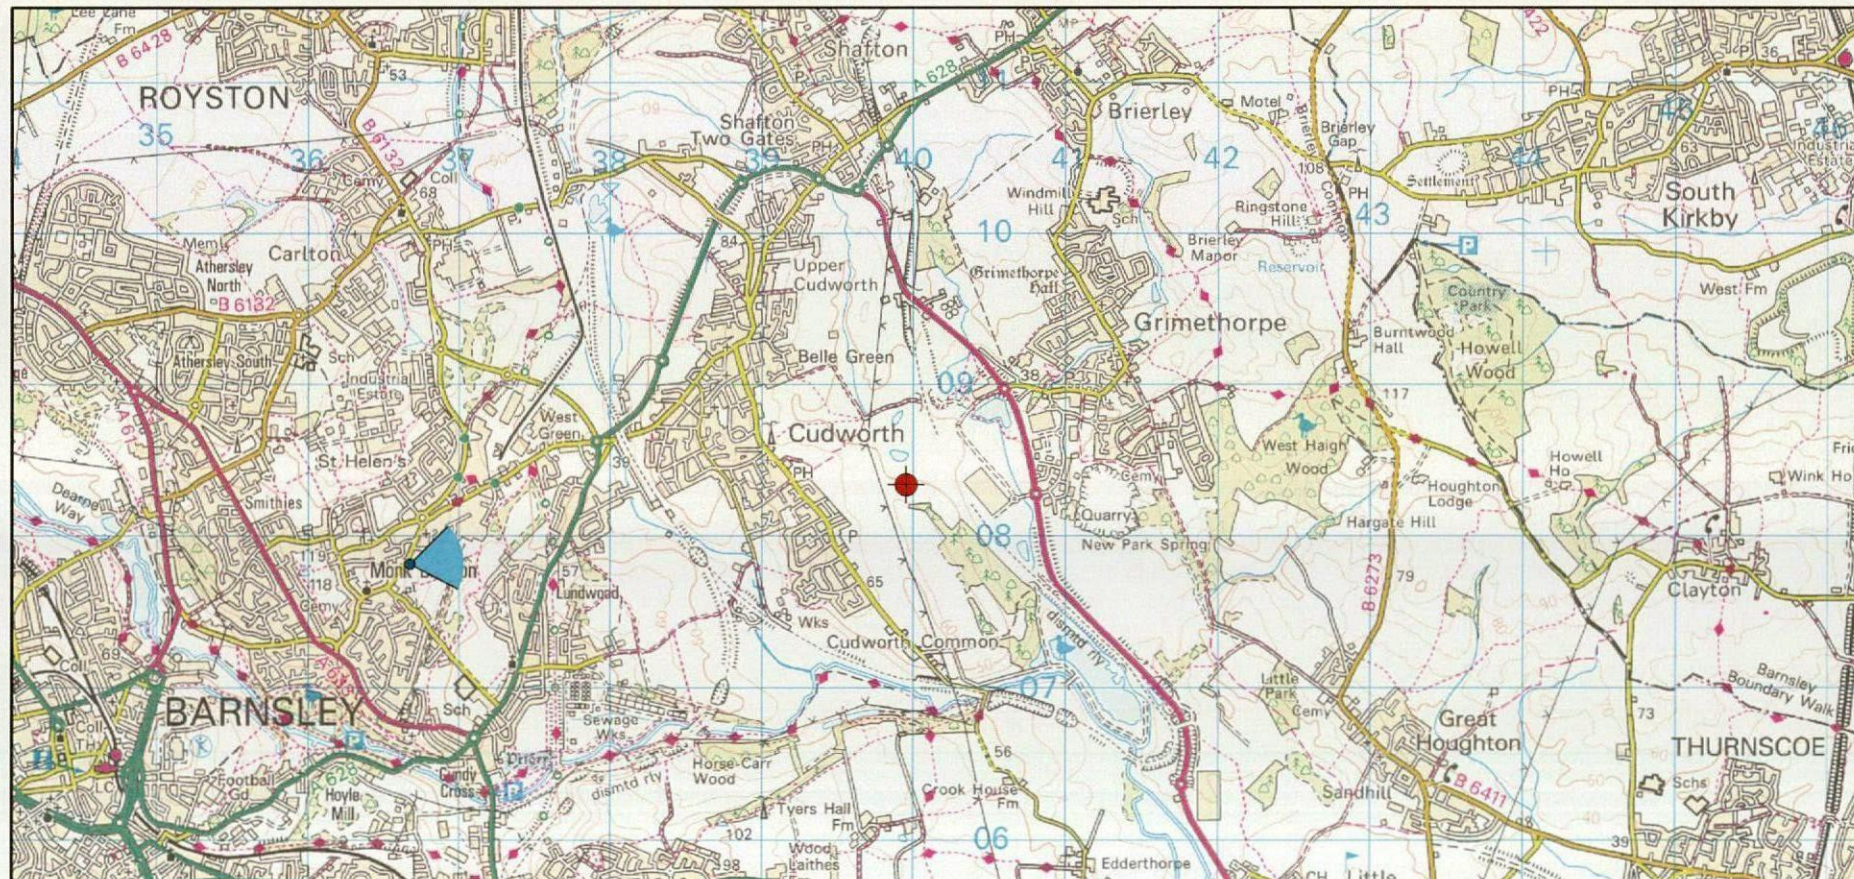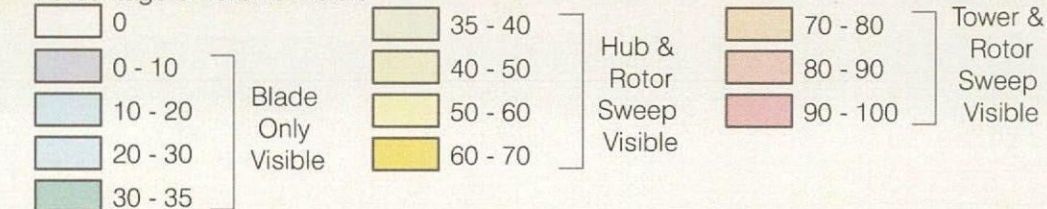

Scale 1:50,000 at A3

Grid Reference: 436674 E 407814 N

Distance to centre of Shafton Two Gates turbine 3.321 km

AOD: c 86 m

PREPARED BY


open
optimised environments

ON BEHALF OF

Energy Prospects Cooperative

a client of



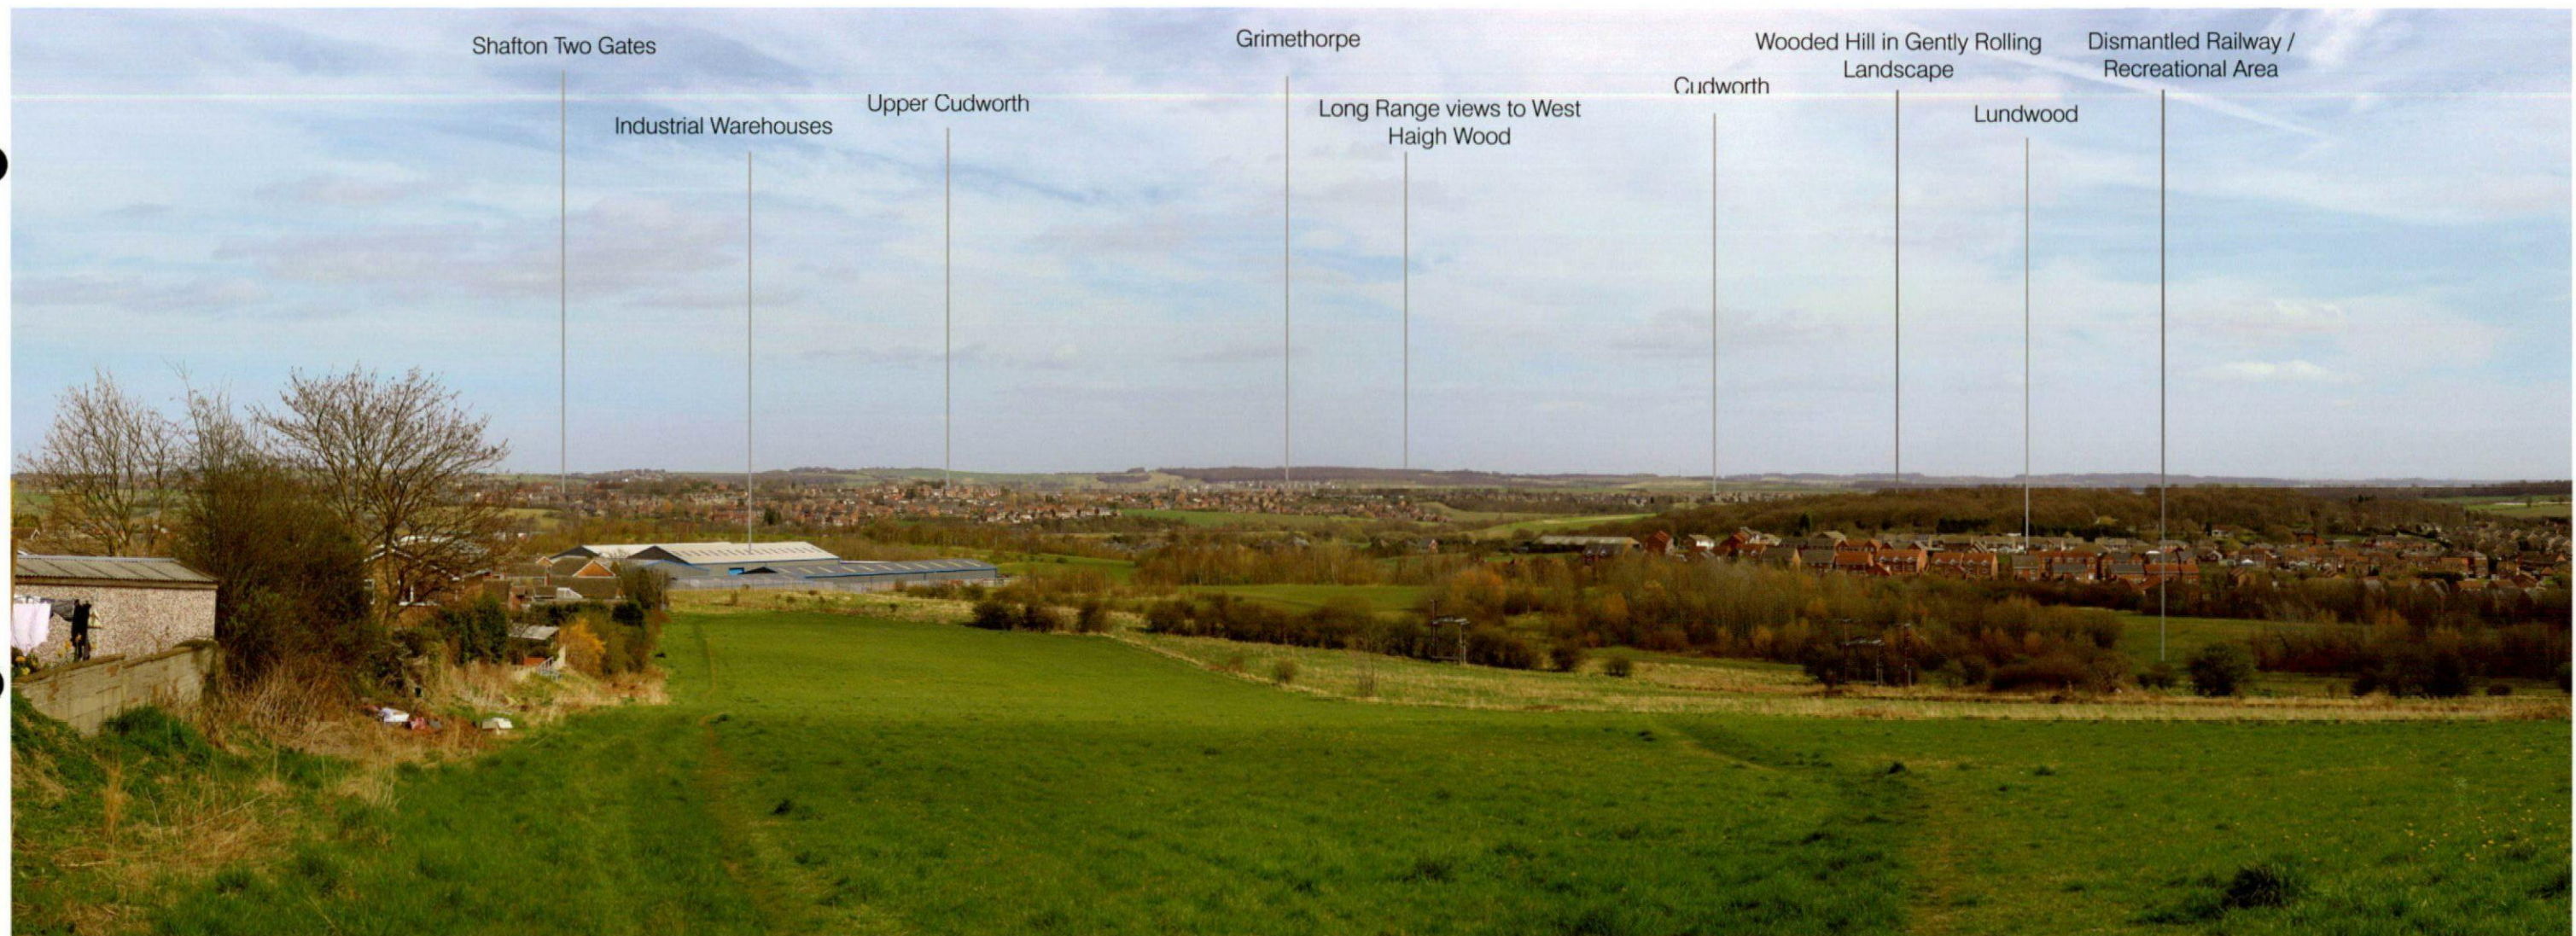

Existing view from Monk Bretton, Burton Road. Distance to centre of Shafton Two Gates turbine : 3.321 km Camera: Canon EOS 5D Mark II Focal Length: 50mm Horizontal Field of View: 72 degrees Camera Height: 1.5m Date: 23/04/13 Time: 14:29 Public Footpath



Computer generated wireframe showing the proposed Shafton Two Gates turbine in red.

Important Viewing Instructions

The photograph is a composite image made up of 5 No 50mm photographs joined together horizontally to form an overall field of view which is wider than that seen in detail by the human eye. For correct perspective viewing, these images must be viewed at an exact distance of 314 mm with one eye whilst curving the image in and exact arc of 72 degrees. This image should only be assessed in the real landscape from the same viewpoint.

Viewpoint 6
Monk Bretton, Burton Road



Photomontage view showing the proposed Shafton Two Gates wind turbine

Important Viewing Instructions

This is a composite image made up of 5 No 50mm photographs joined together horizontally to form an overall field of view which is wider than that seen in detail by the human eye. For correct perspective viewing, this photograph, photomontage and wireline must be viewed at an exact distance of 314 mm with one eye whilst curving the image in and exact arc of 72 degrees.

This image should only be assessed in the real landscape from the same viewpoint.

PREPARED BY

open
optimised environments

ON BEHALF OF

Energy Prospects Cooperative

a client of



Viewpoint 6
Monk Bretton, Burton Road



Photomontage view

Distance to centre of Shafon Two Gates turbine: 3.321 km

Camera: Canon EOS 5D Mark II

Focal length: 50 mm

Horizontal Field of View : 45 degrees


Camera Height: 1.5 m

Date: 23/04/13

Time: 14:29

This image should be viewed with both eyes from a distance of approximately 500mm*

Viewpoint 6
Monk Bretton, Burton Road

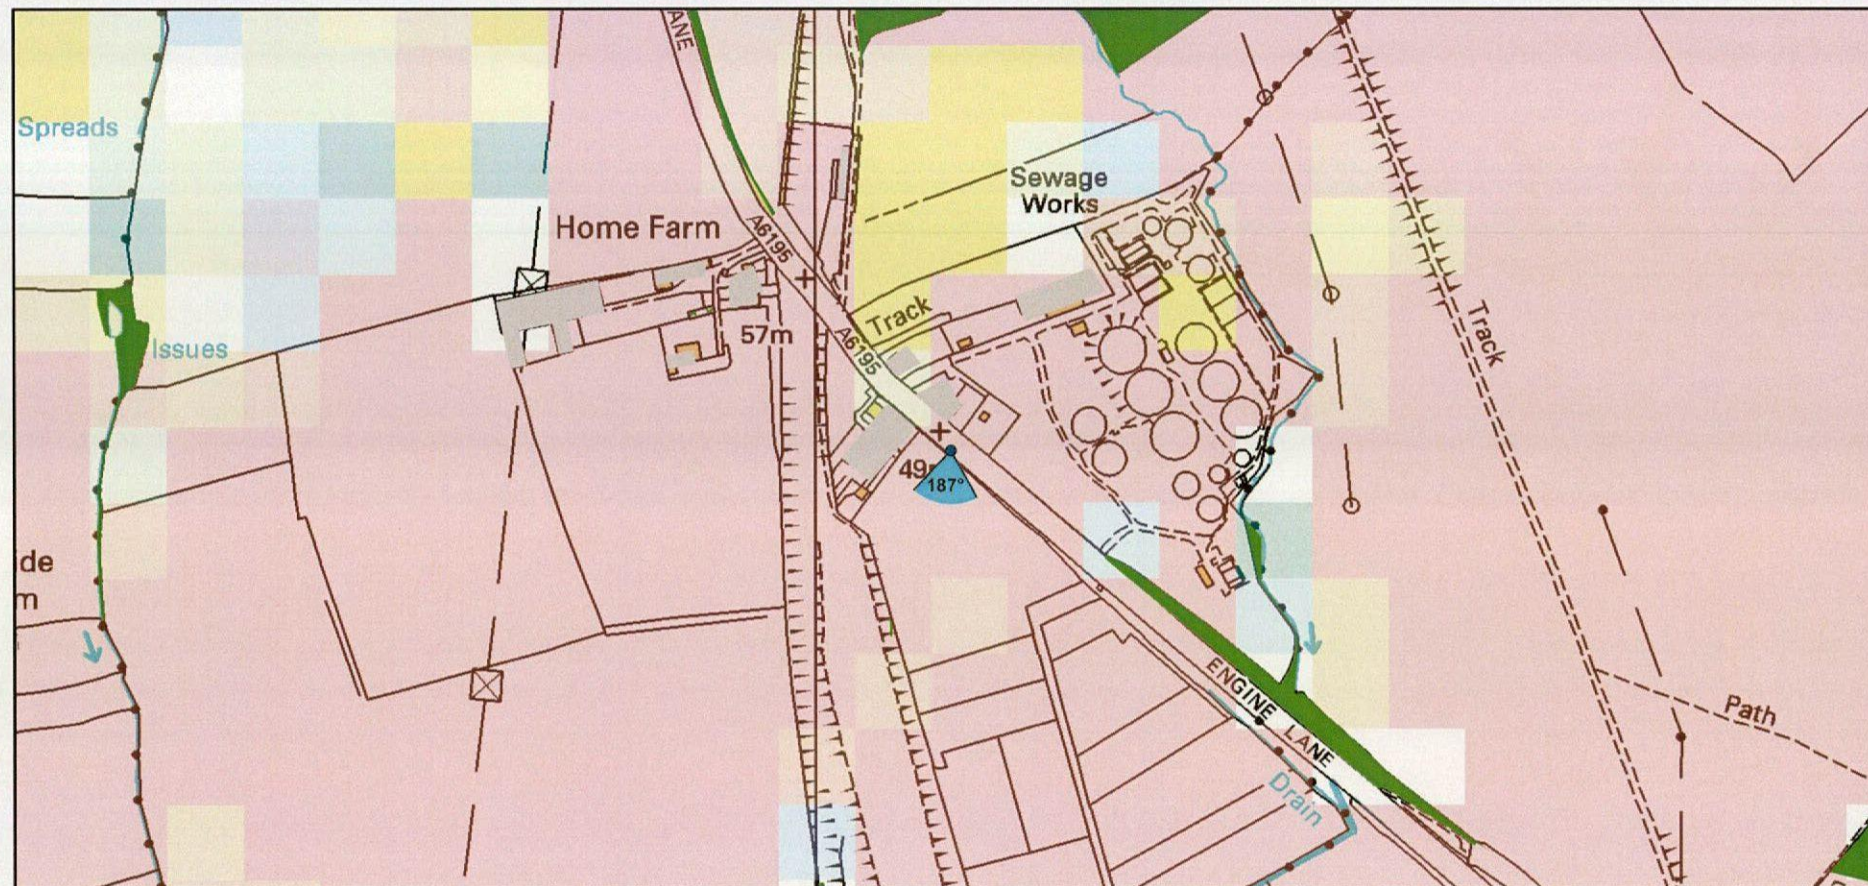

Viewpoint 7: A6195 Engine Lane

KEY



North



Shafston Two Gates Turbine



Buildings (Estimated height of 6m)



Woodland (Estimated height of 10m)

Theoretical Visibility of the Shafston Two Gates Turbine

Percentage of Turbine Visible

