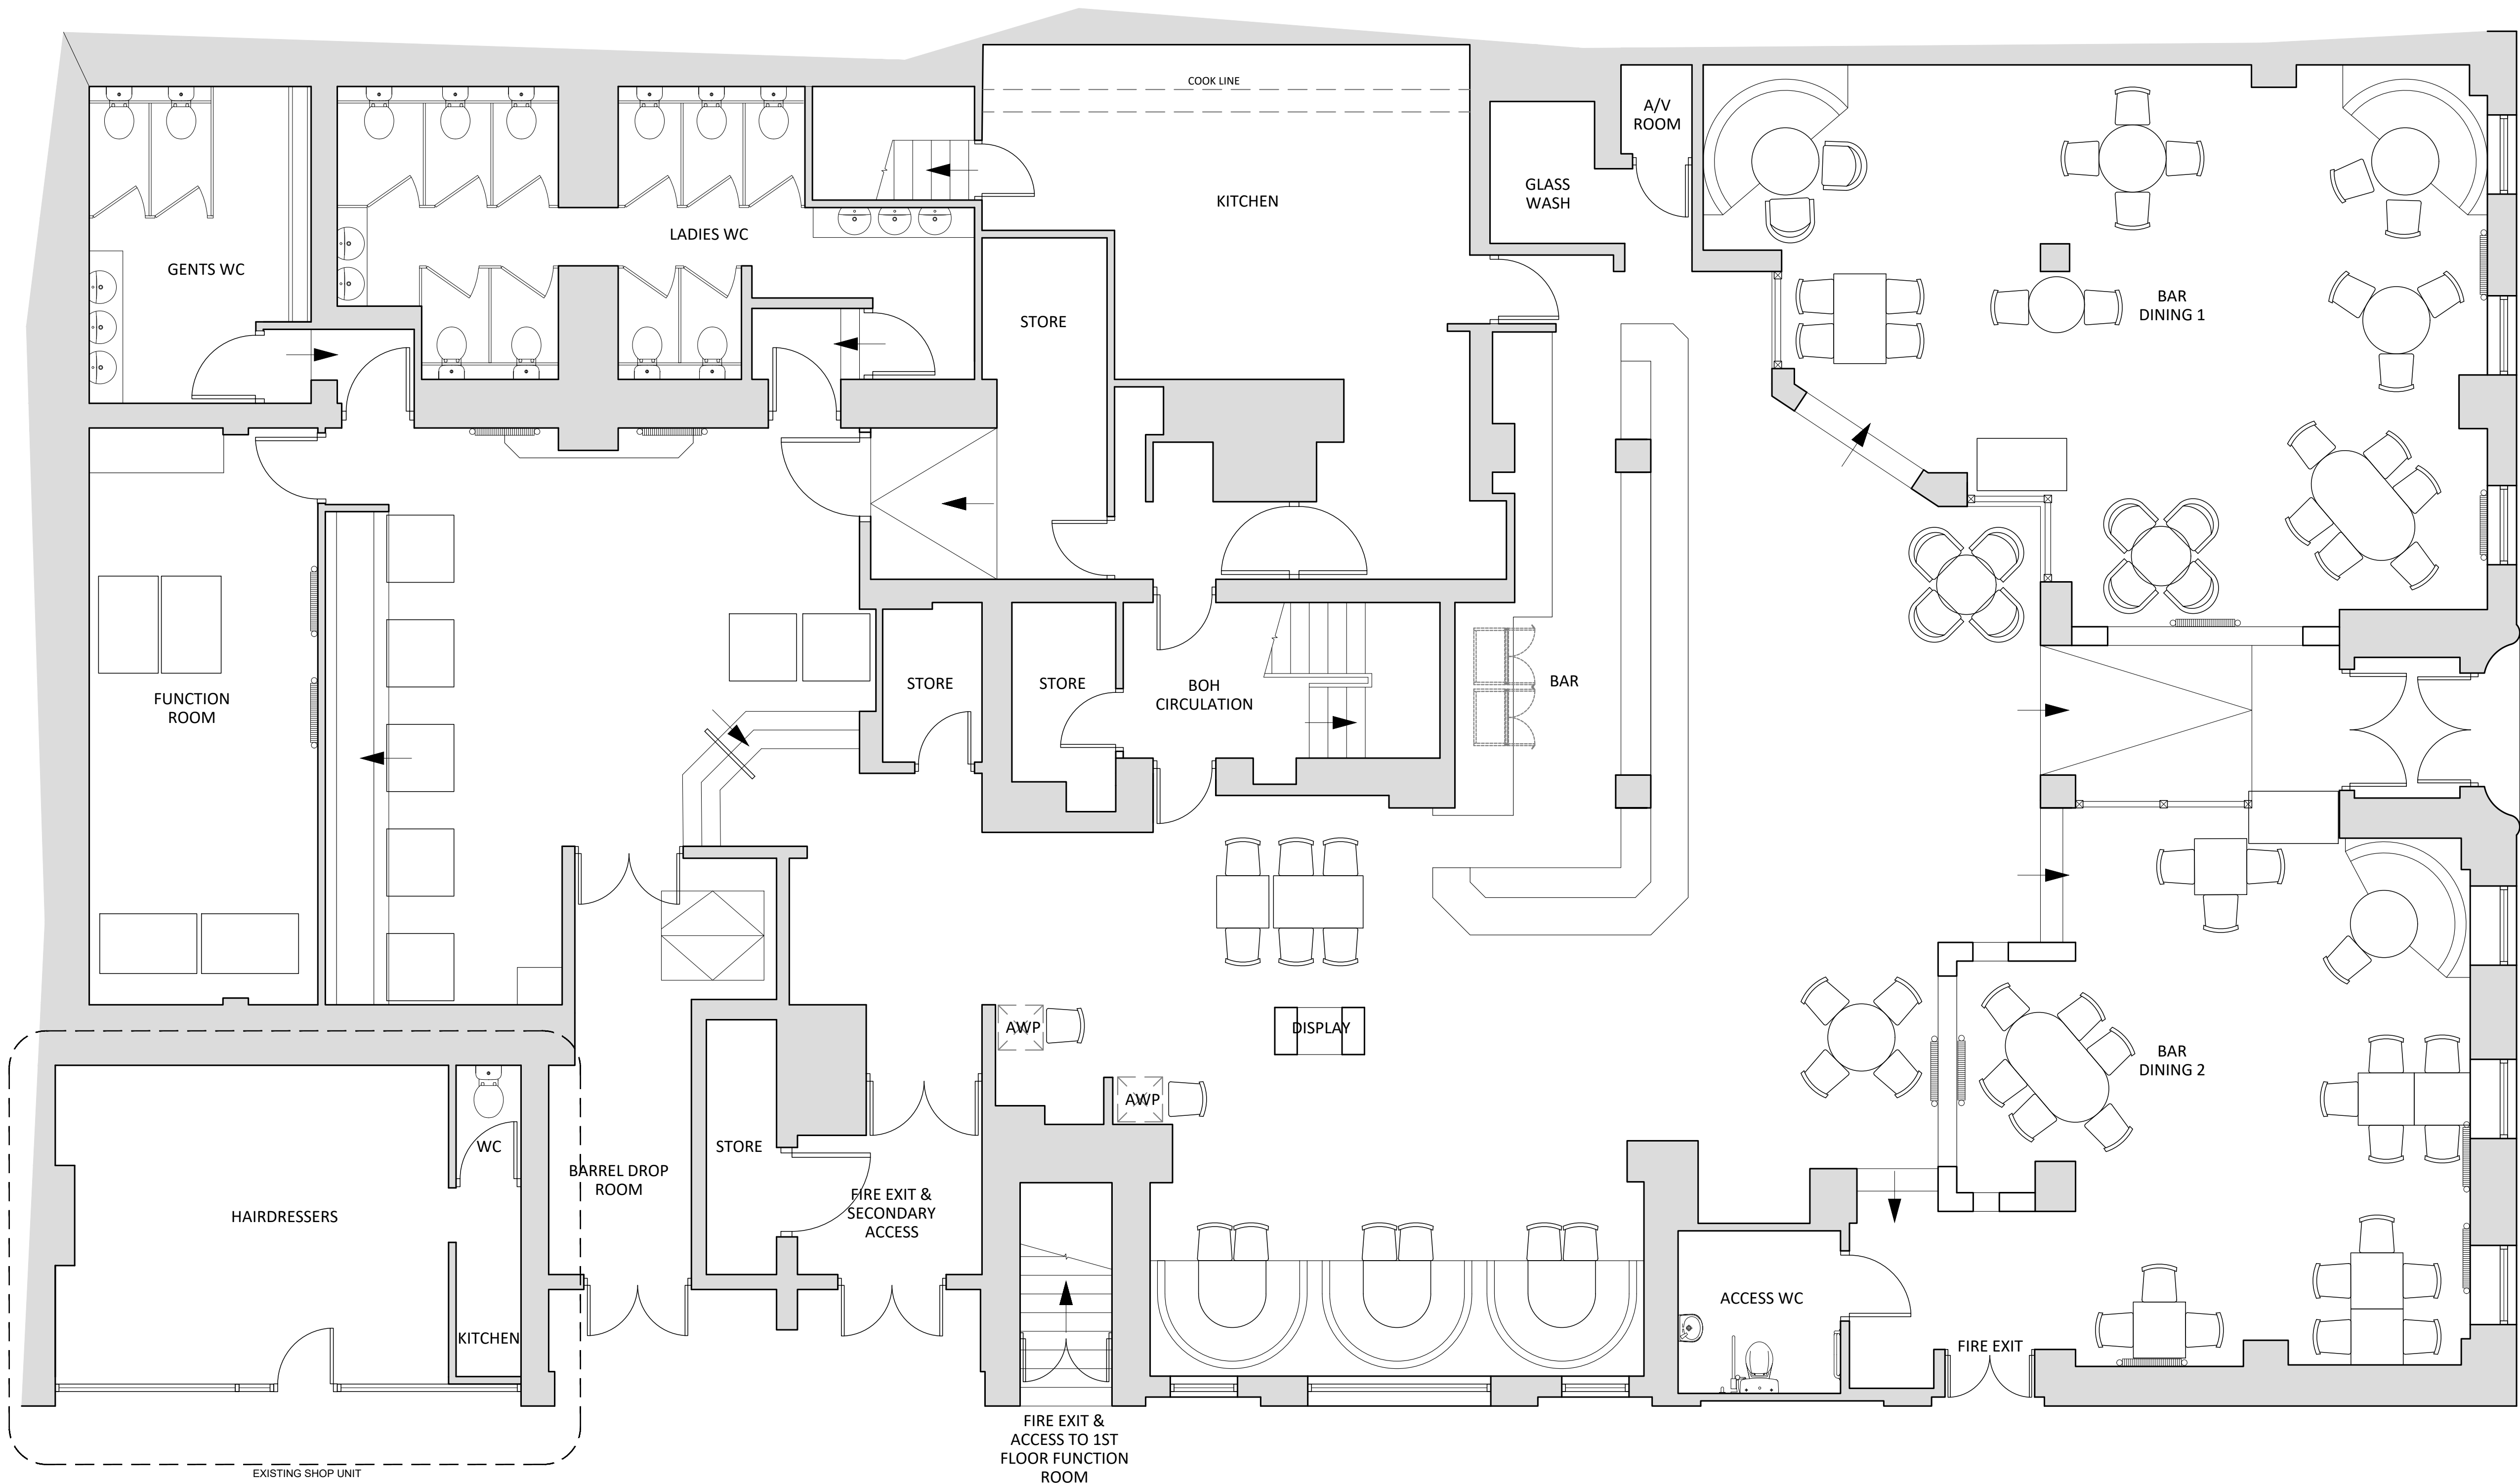


NOTE: Do not scale dimensions from this drawing. If in doubt refer to JS Design.
This drawing remains the copyright of the JS Design Partnership alone all materials specified must be used in accordance with the manufacturers recommendations and all relevant current codes of practice.

Rev:	Description:	Date:

CDM 2015:
Under the CDM regulations there are no significant design risks.

JSDESIGN
PARTNERSHIP LLP
T: 01274 533022
E: info@jsdesignpartnership.co.uk
Unit 5, Peel House, 2 Taunton Street, Shipley Bradford, BD18 3NA.
The jsdesign partnership llp is a limited liability partnership registered no OC 802151

Client:
BLACKROSE PUBS

Project:
**THE WHITE BEAR
11 CHURCH STREET
BARSLEY
S70 2AB**

Title:
EXISTING PLAN

Drawing No: 8031-01	Rev: -	Date: 25.02.21	Drawn By: FP	Checked: SA	Scale @ A1 1:50
-------------------------------	------------------	--------------------------	------------------------	-----------------------	---------------------------