




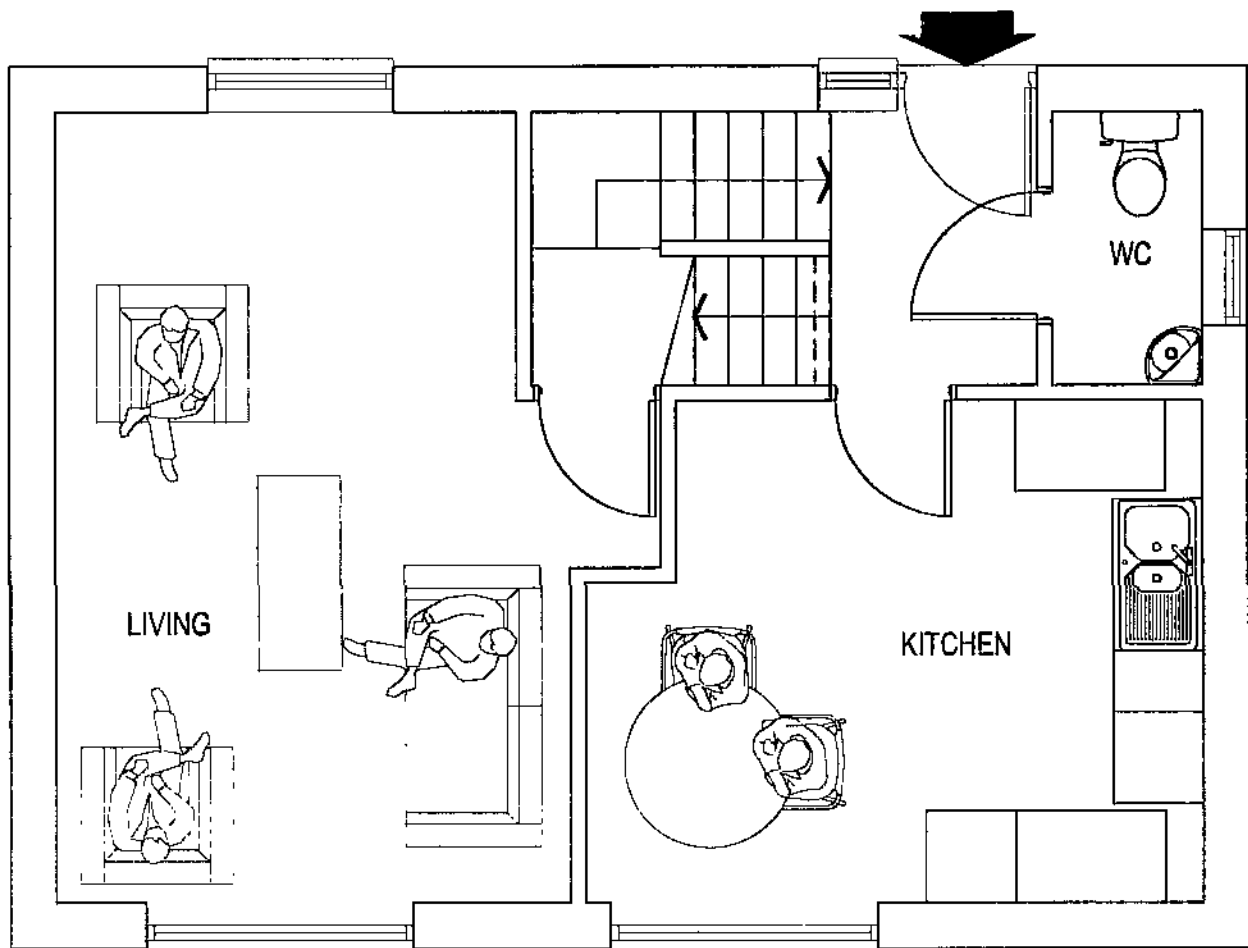


Ground/ Lower Ground Floor Plan
PLOTS 1 AND 2

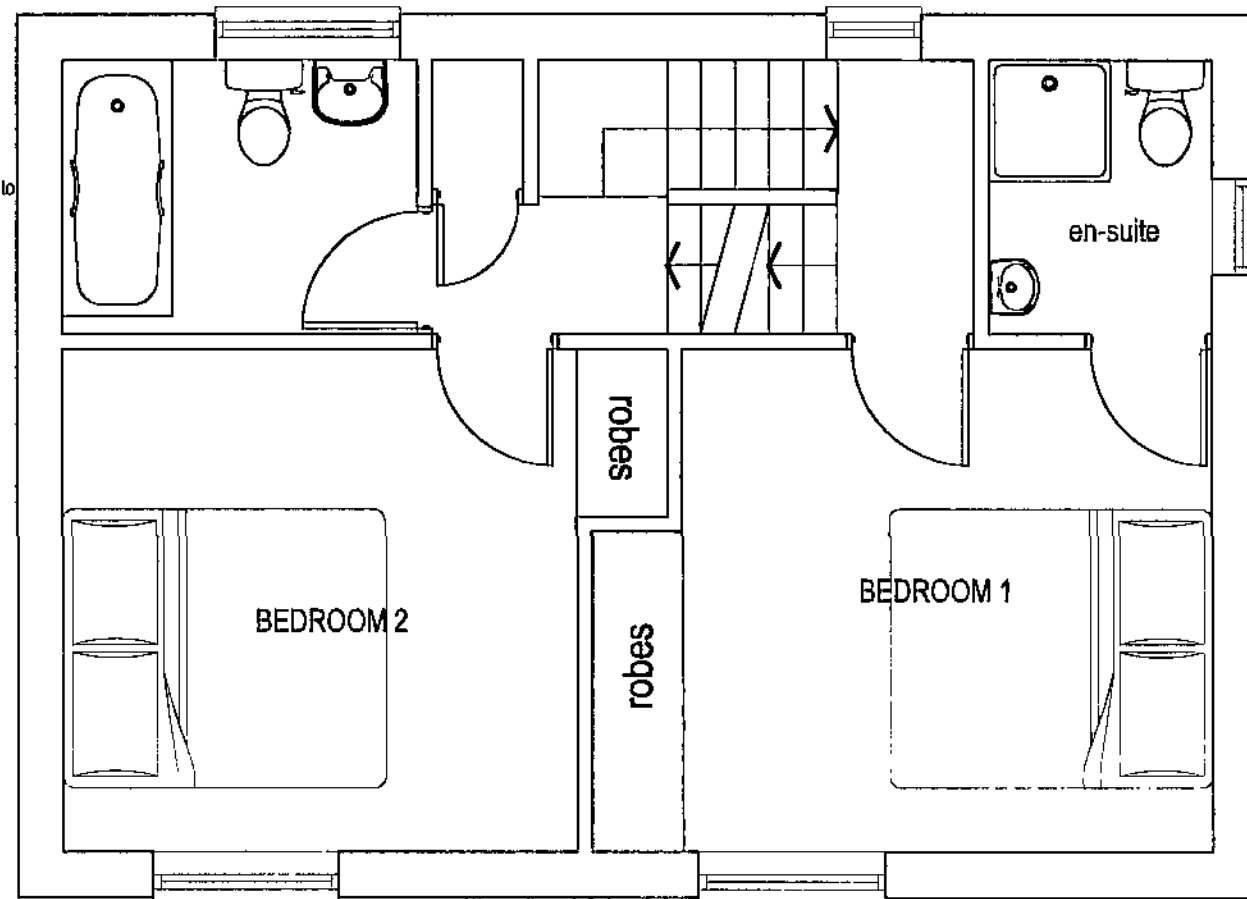


First Floor Plan

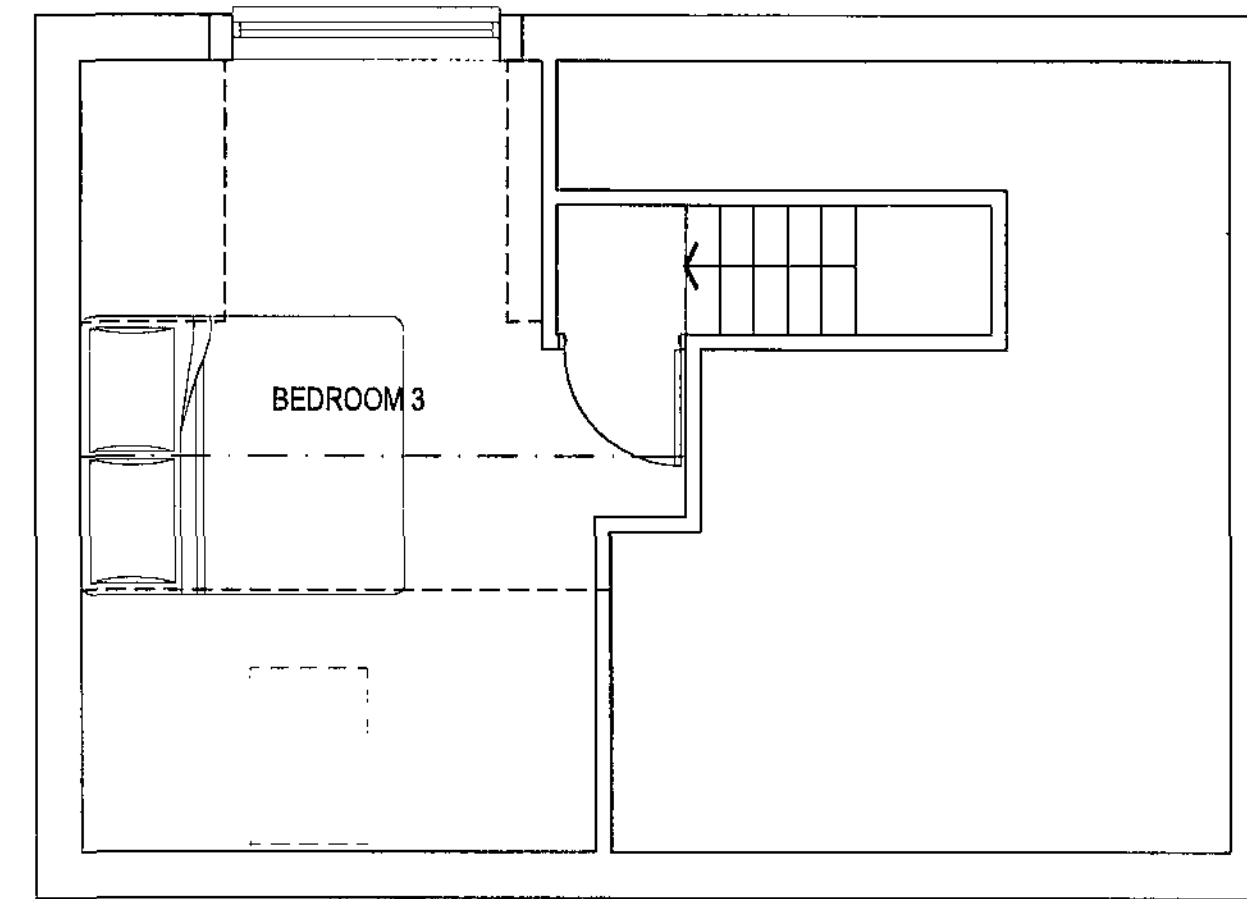


Second Floor Plan

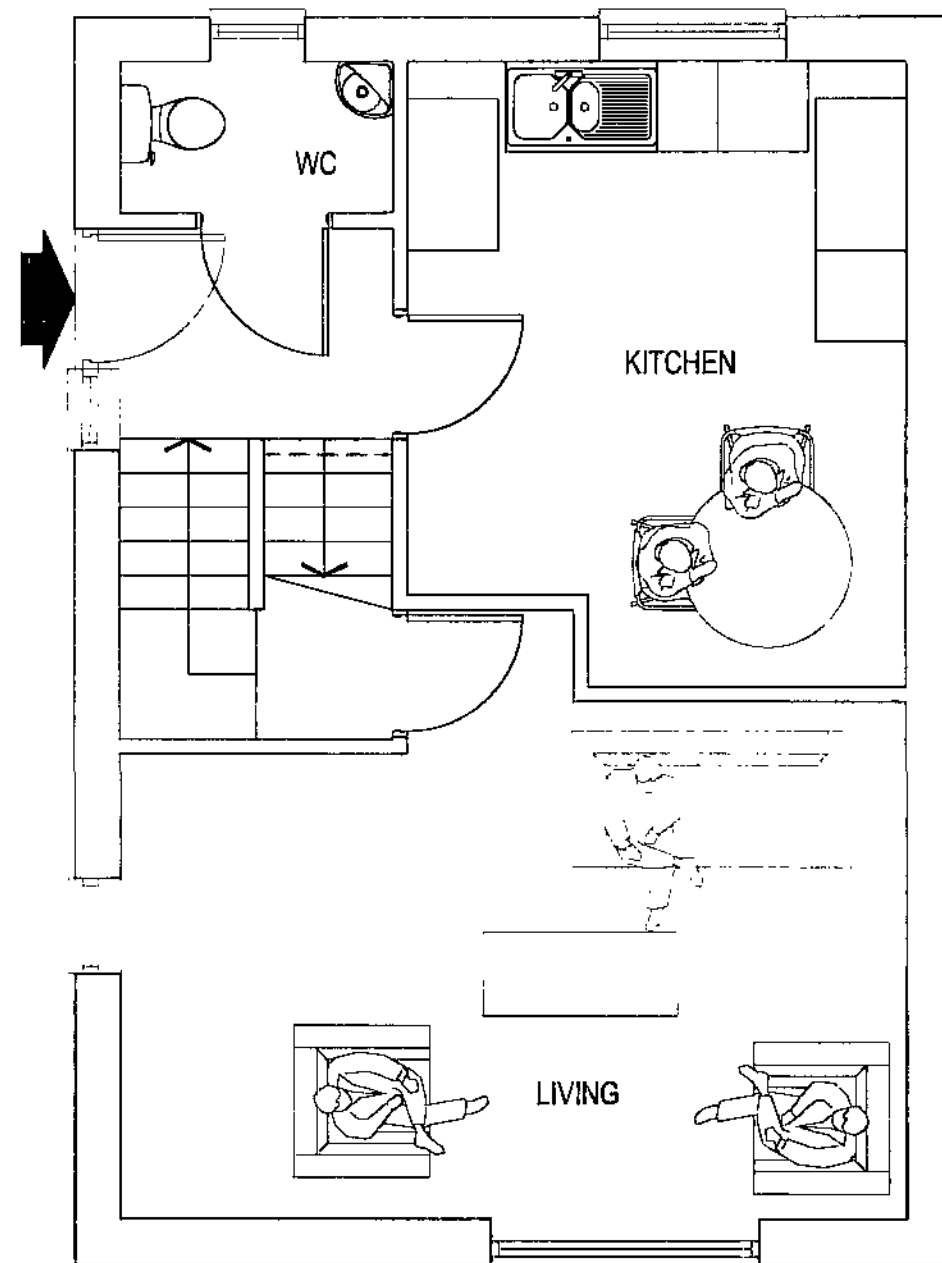

Ground/ Lower Ground Floor Plan
PLOT 3

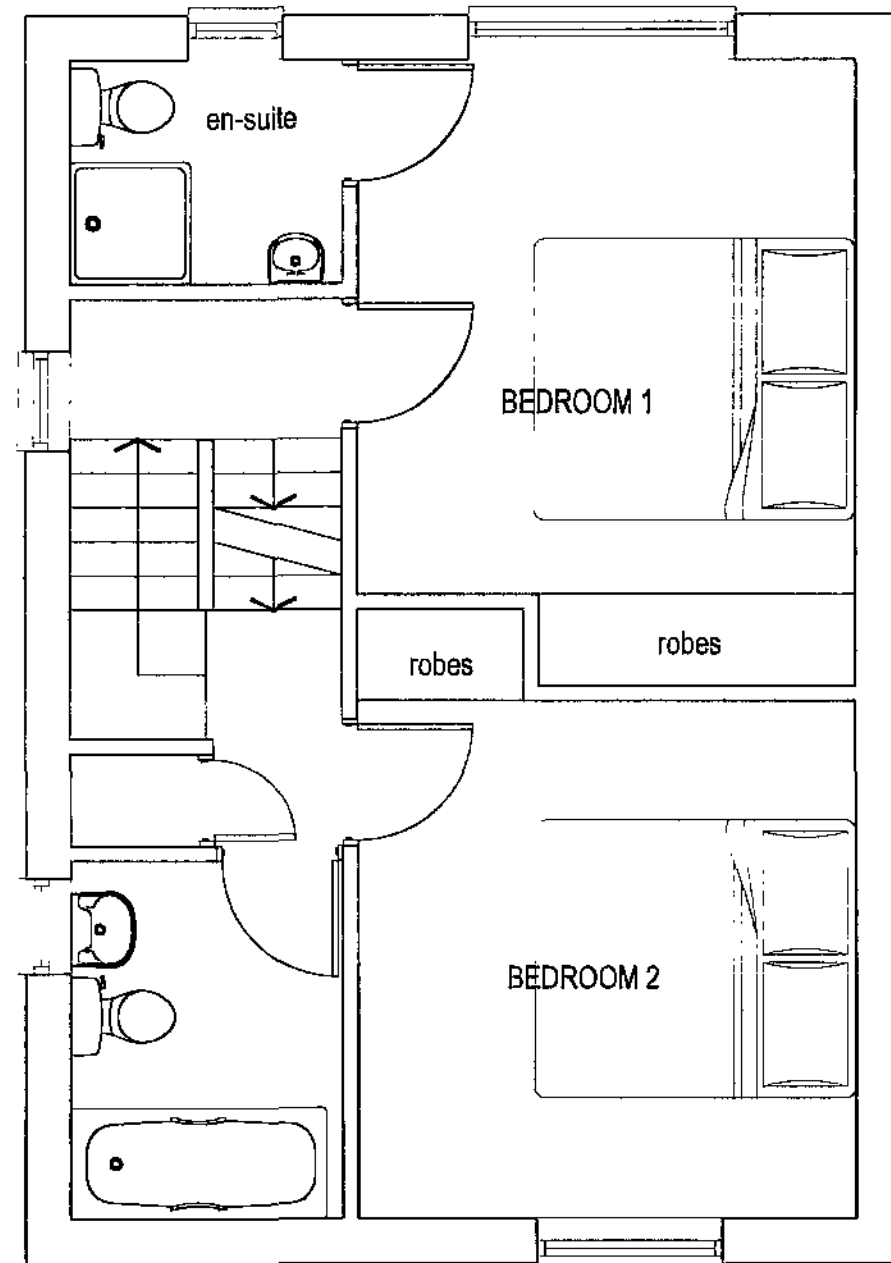

First Floor Plan

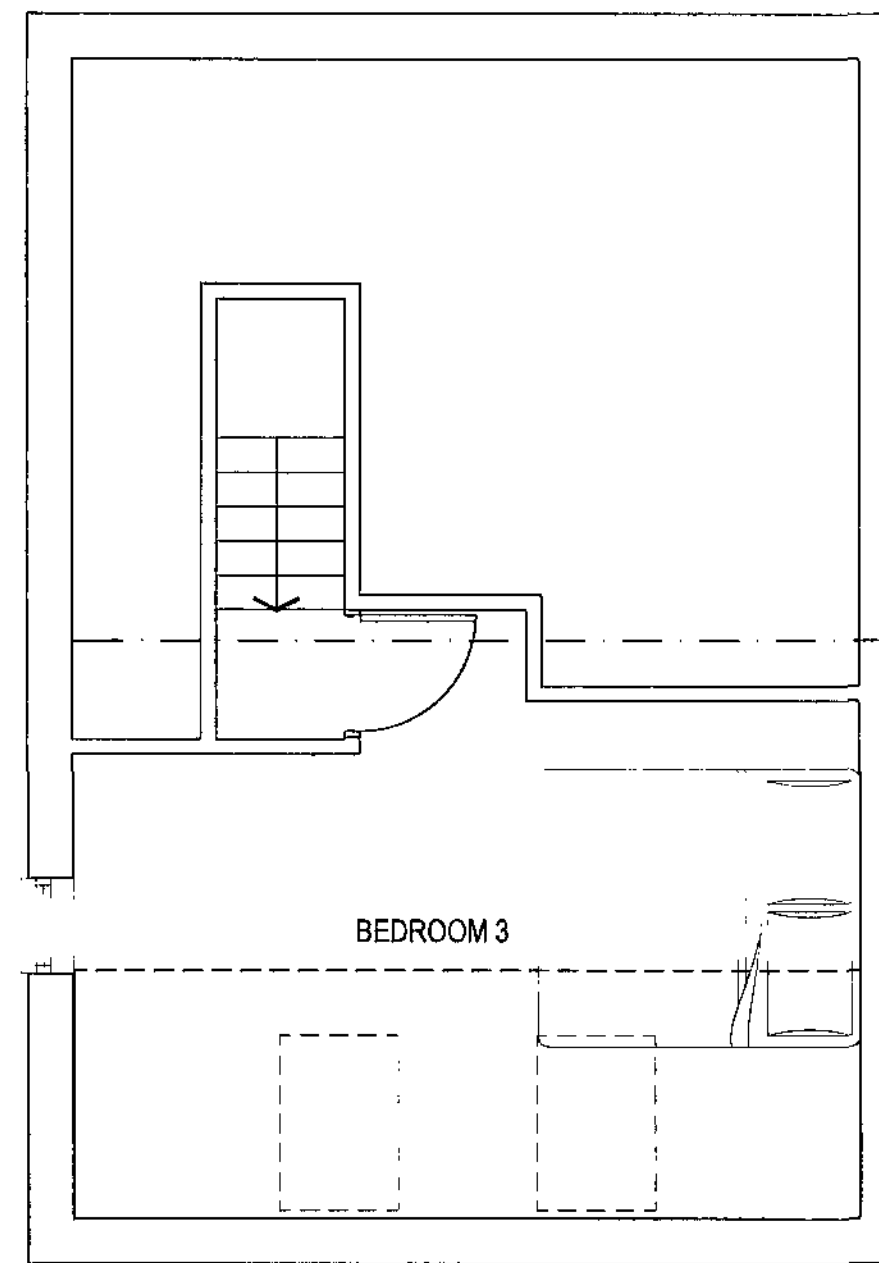

Second Floor Plan

B. Revised for Planning September 2009

Client
P LAWTON

Project
RESIDENTIAL DEVELOPMENT
PARK ROAD,
WORSBROUGH, BARNLEY

Drawing
FLOOR PLANS

windle cook architects
927 Chesterfield Road, Sheffield S8 0SS
tel. 0114 235 9910
fax. 0114 235 9861



Drawn by MC	Date September 2009	Scale 1/50
Checked by	Drawing No. 07-455-C102	Rev. B