


4128 - S40060
SIGNAGE PATTTRESSES
13/09/11

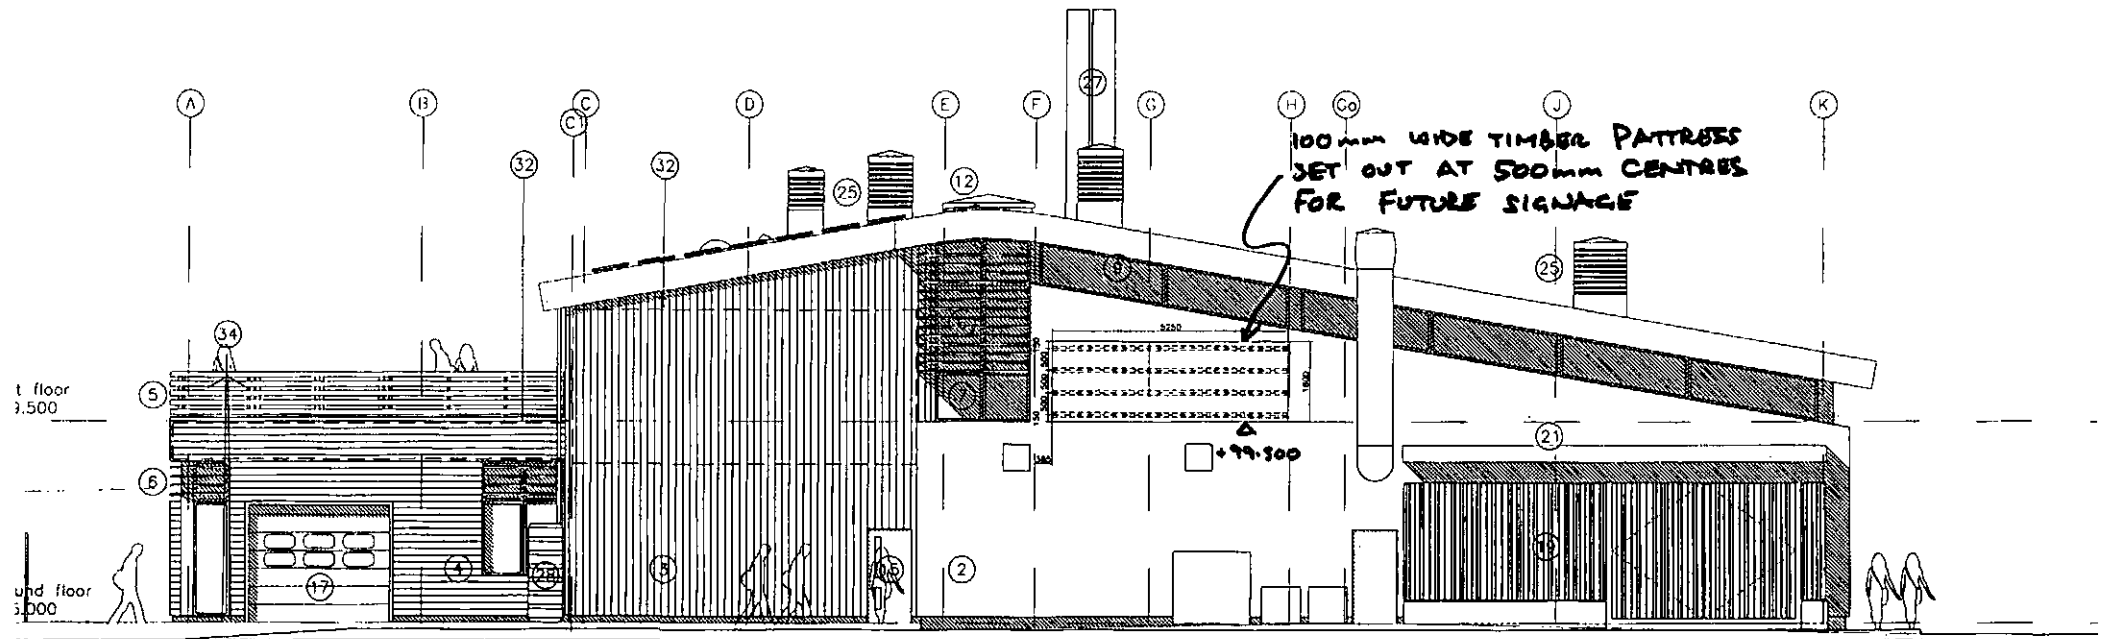

PATTTRESS FRAME LOCATION FOR
ILLUMINATED SIGN.