


Total Site Area = 2.2 acres (approx)


Nissan Car Parking
used car display = 29 spaces
customer = 33 spaces

Fiat / Chrysler Parking
used car display = 45 spaces
customer = 68 spaces

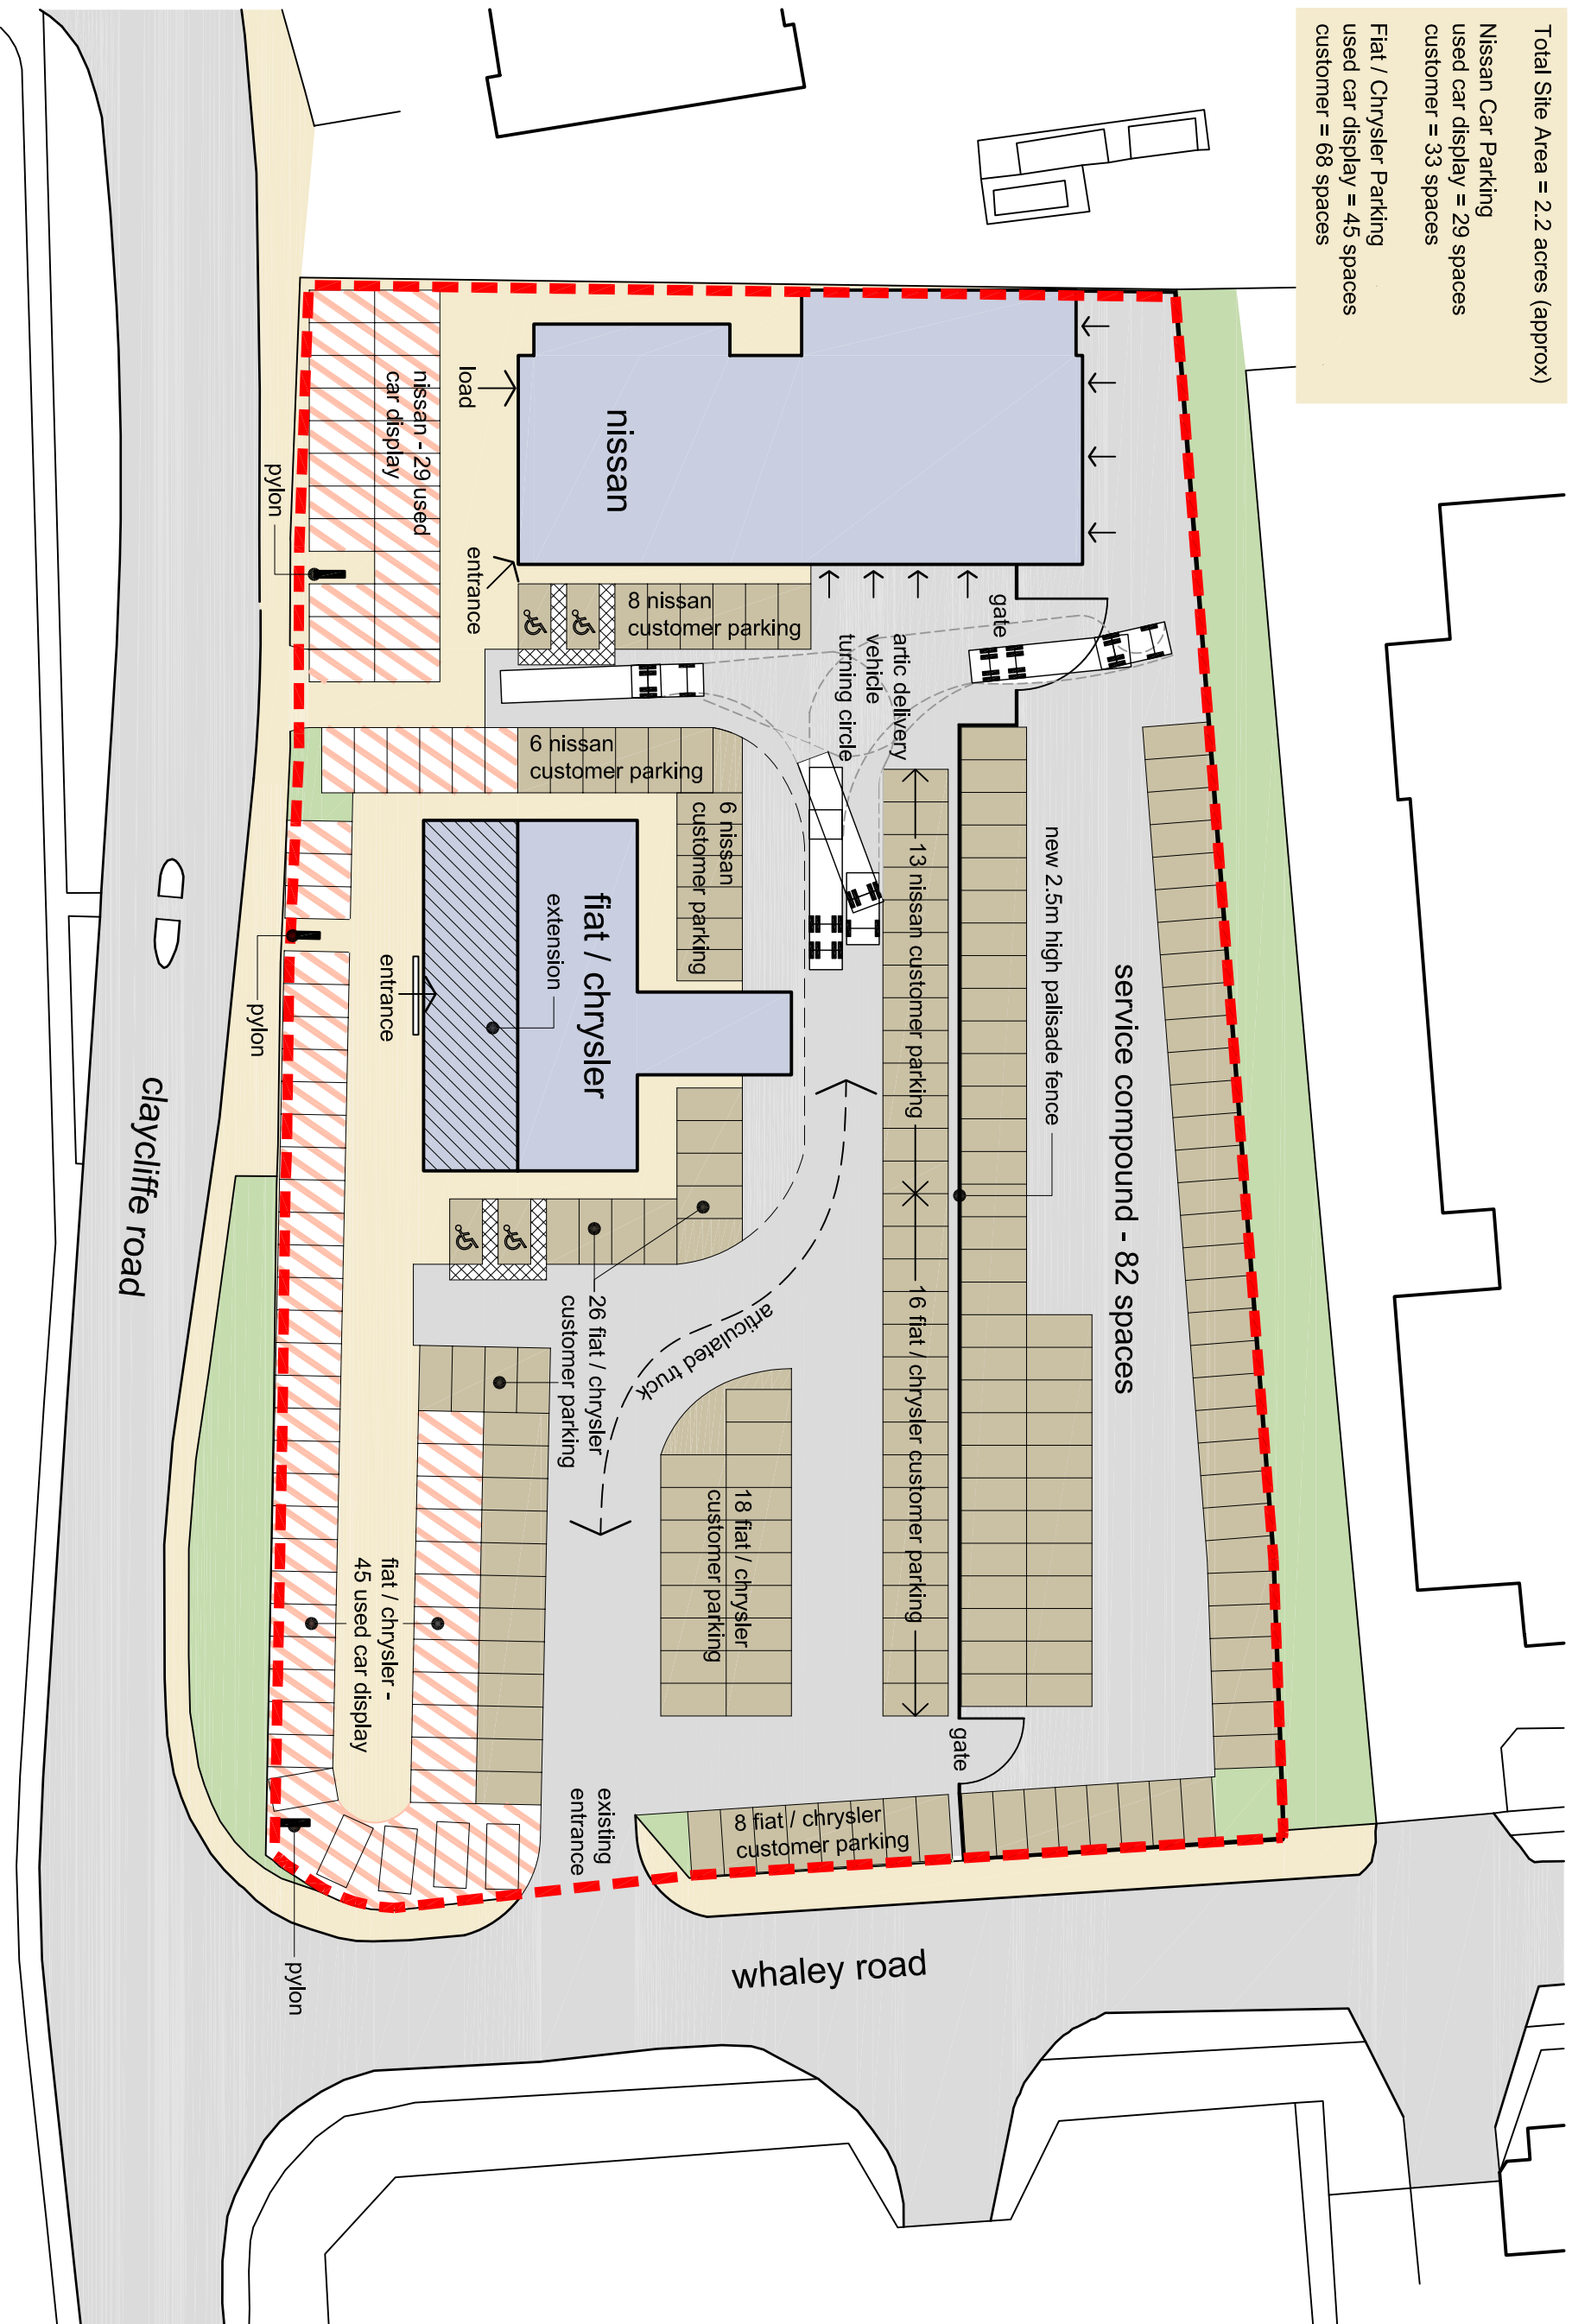

Pentagon

FLETCHER SMITH ARCHITECTS, 11 RIVERSWAY BUSINESS VILLAGE, NAVIGATION WAY, PRESTON, PR2 2YP. T: 01772 723626 E: INFO@FLETCHERSMITH.NET W: WWW.FLETCHERSMITH.NET

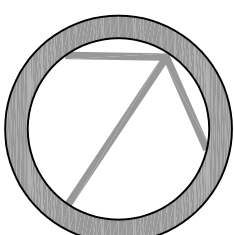

Pentagon Motor Group - Barnsley
Proposed Site Plan Rev C 1:500 scale @ A3
October 2011



FletcherSmith
ARCHITECTS