



COPYRIGHT: This drawing and design and all the information contained therein is the sole copyright of M J H Design and reproduction in any form is forbidden unless permission is obtained in writing.



NOTES: All dimensions must be checked on site and not scaled from this drawing.

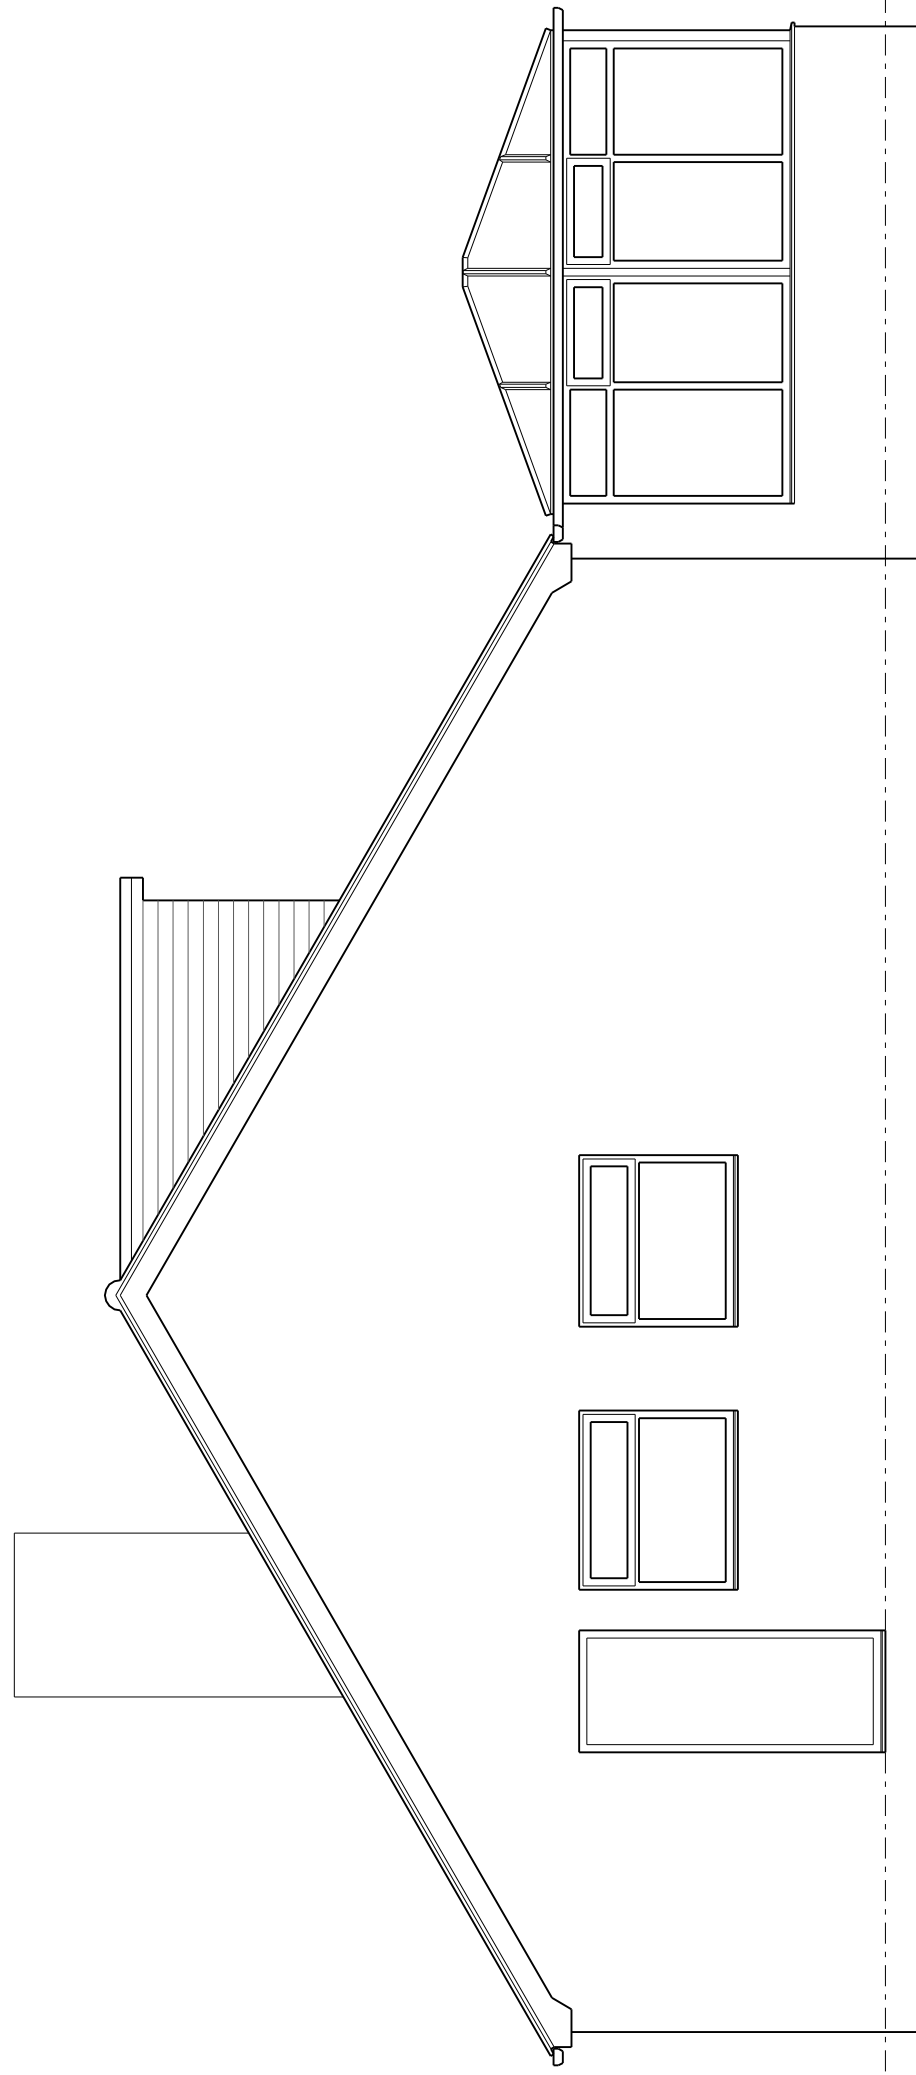

Side Elevation

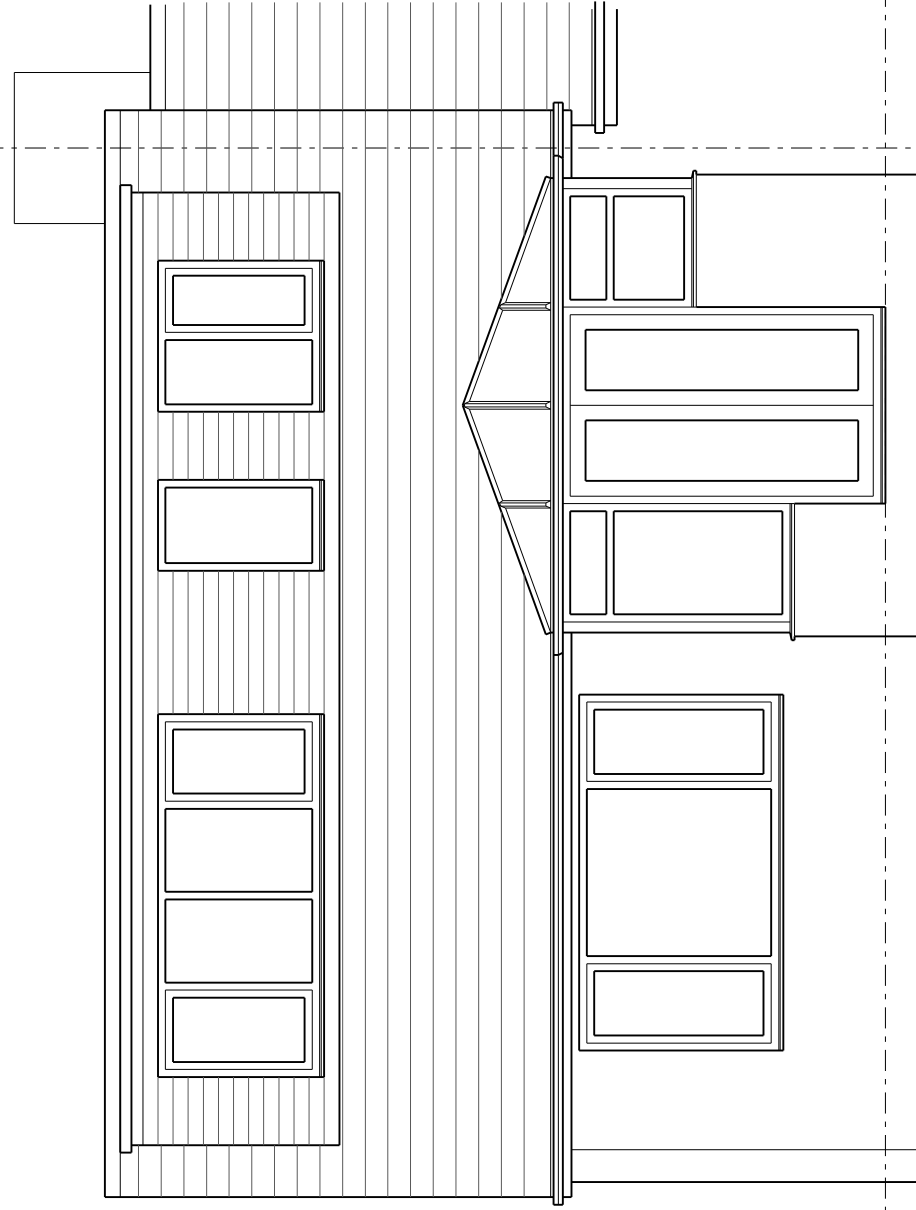

Rear Elevation

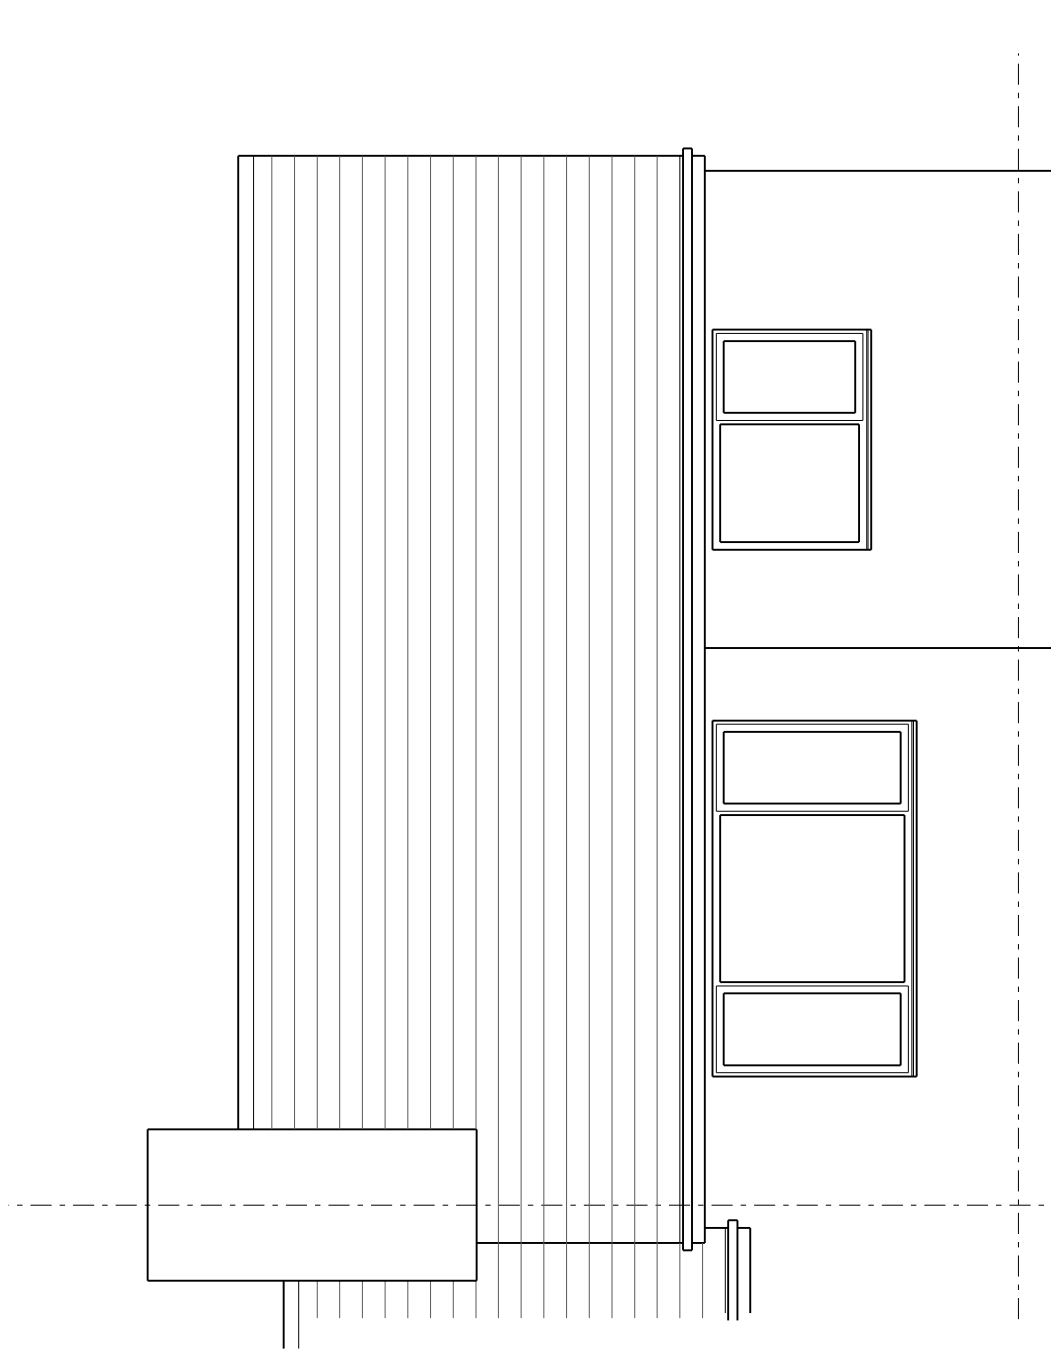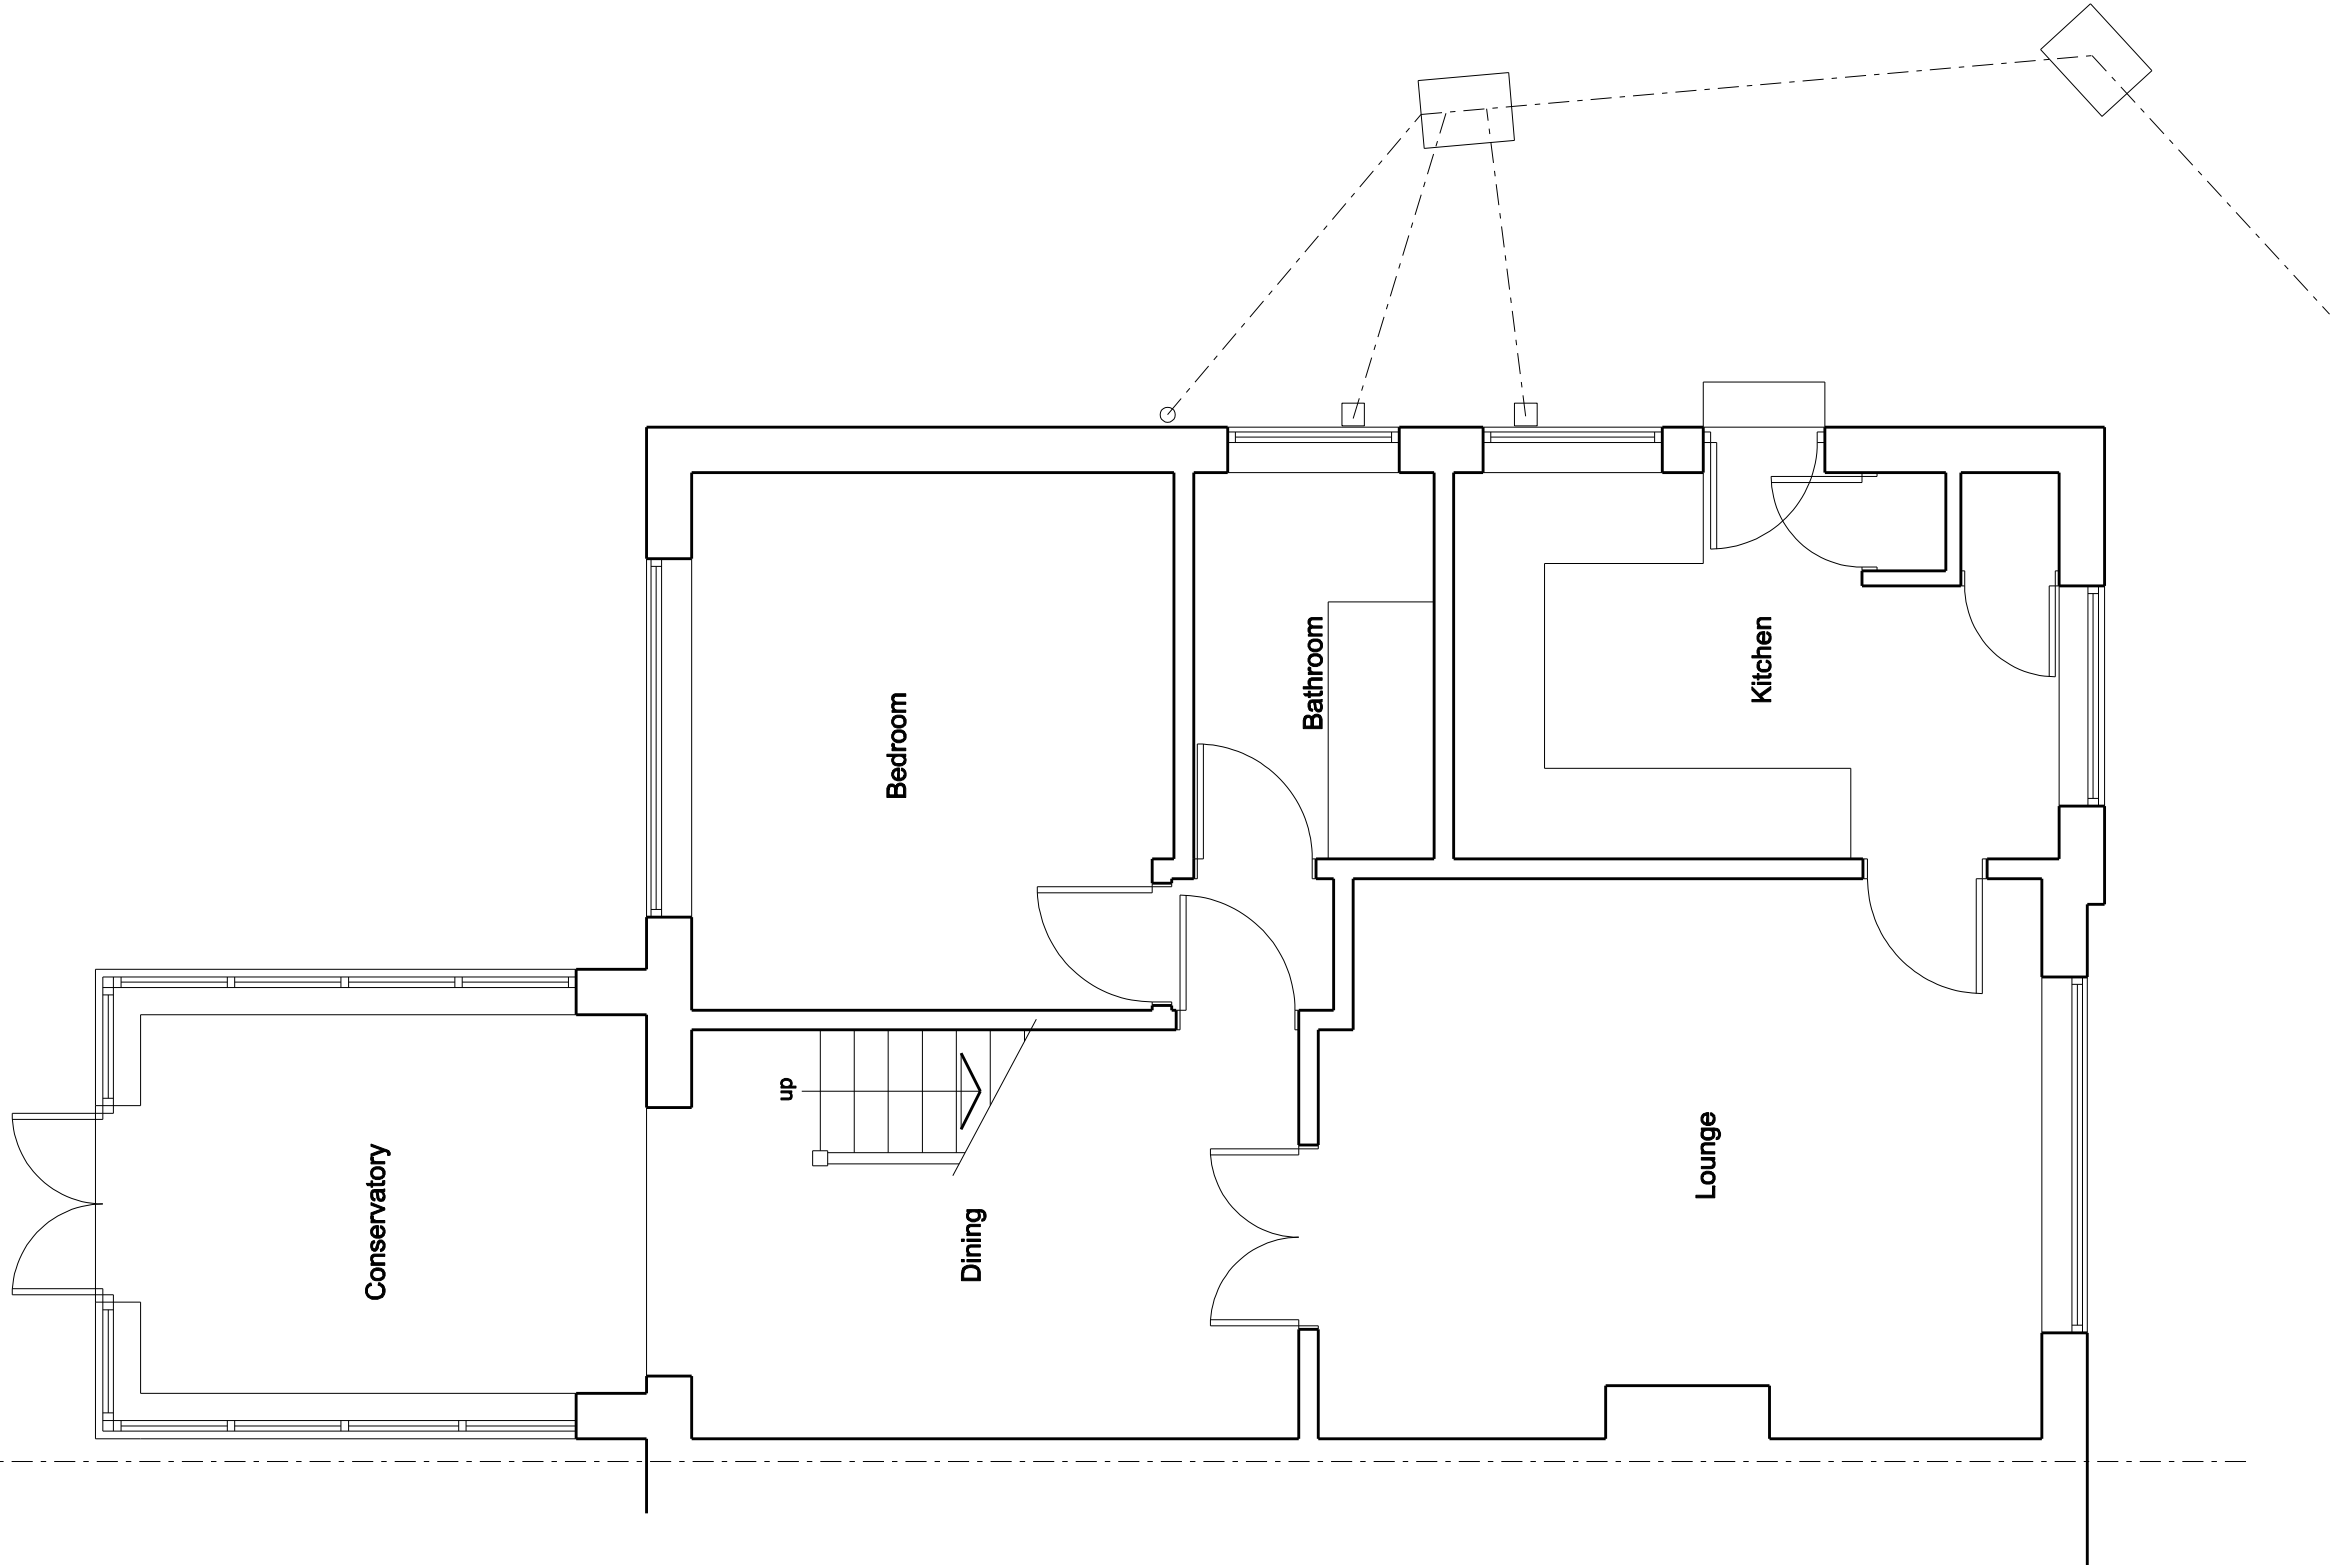

Front Elevation

[illegible]