


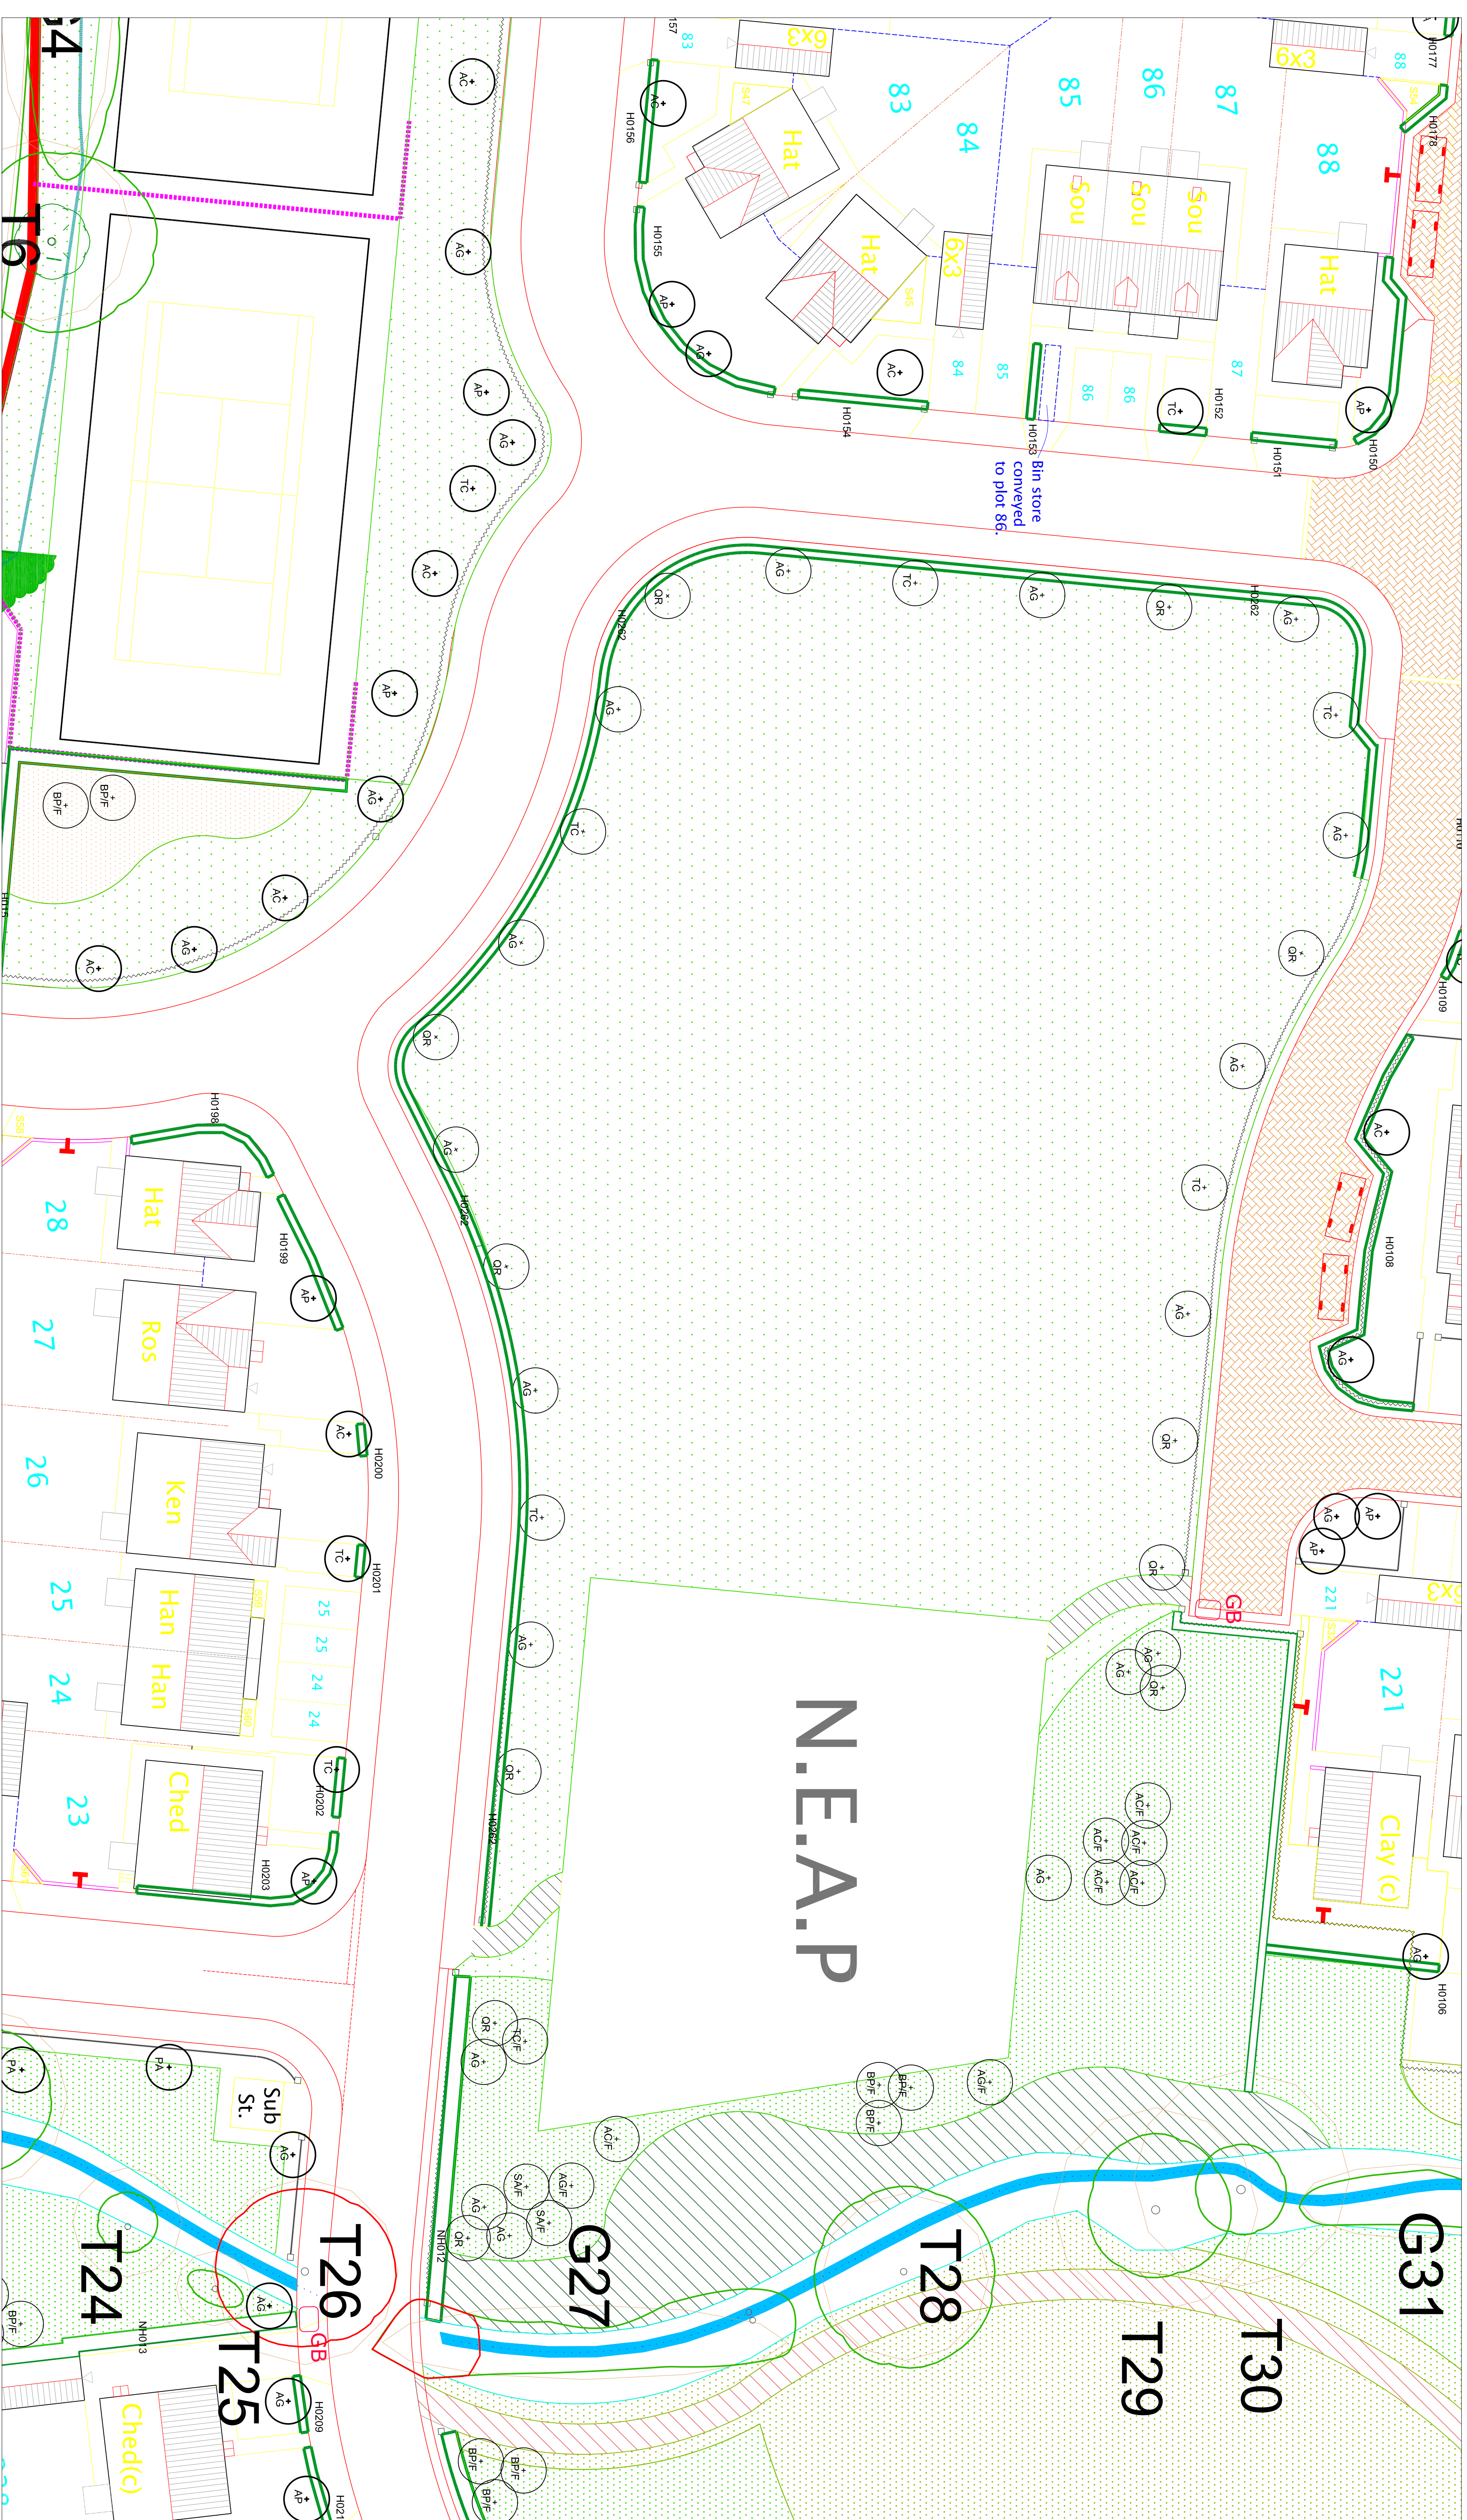


LEGEND




Existing Trees
Refer to drawing Appendix 4: Tree Protection Plan Ref 1310 for trees to be retained / removed produced by AWA Tree Consultants




H222 Proposed Hedges

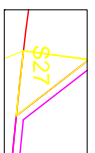


Proposed Shrub Beds

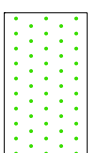


Wildflower Grass:
EM5F Mix by Emorsgate Seeds.
Sowing Rate: 1.5g/m²

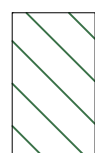


W1 Mix

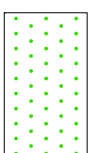


Wildflower Grass:
EM5F Mix by Emorsgate Seeds.
Sowing Rate: 1.5g/m²

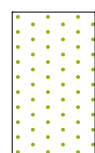


Wildflower Grass;

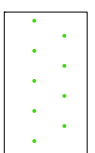

Amenity Grass;
A22 Mix by Germinal Seeds.
Sowing Rate: 50.00g/m²

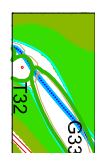

Existing Watercourse.

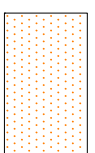

Proposed Bulb Planting



LOCATION PLAN



Note.

To be read in conjunction with drawings
5685-93-014, 015, 016, 017

[illegible][illegible]