




GREY COLOURED
MARLEY MODERN
ROOF TILE TO MATCH
EXISTING

EAVES LEVEL RAISED,
FACING STONE TO
MATCH EXISTING

PROPOSED REAR ELEVATION

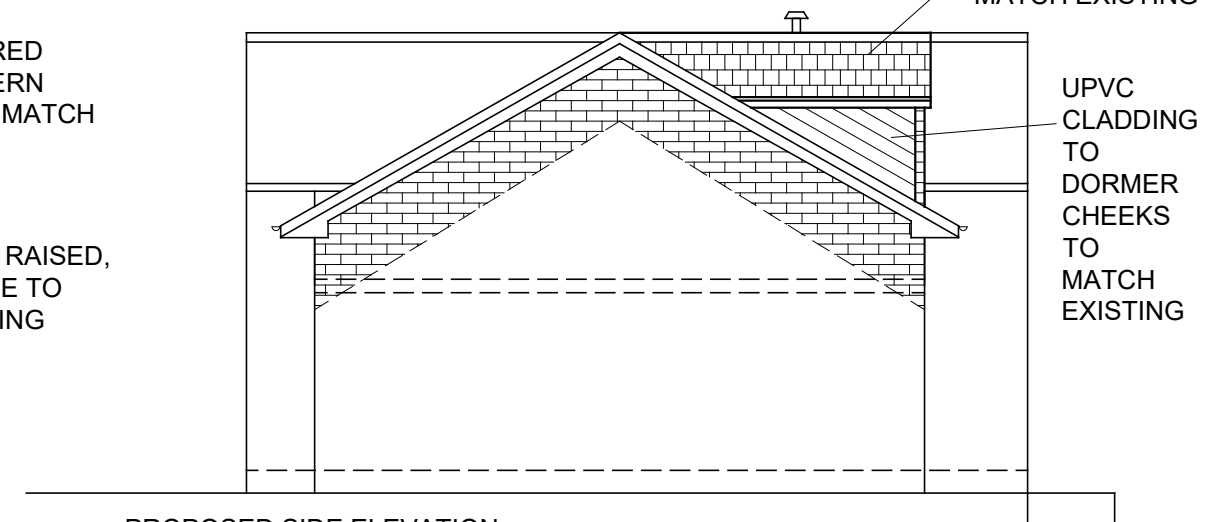

GREY COLOURED
MARLEY MODERN
ROOF TILE TO
DORMER ROOF TO
MATCH EXISTING

UPVC
CLADDING
TO
DORMER
CHEEKS
TO
MATCH
EXISTING

PROPOSED SIDE ELEVATION

FACING STONE TO
DORMER FACE

STONE SURROUND TO
FRENCH DOORS TO
MATCH EXISTING

EAVES
LEVEL
RAISED,
FACING
STONE TO
MATCH
EXISTING

CHIMNEY TO BE EXTENDED



PROPOSED FRONT ELEVATION

Cobi House, Sycamore Lane, S36 7JZ

FIRST FLOOR EXTENSION TO DWELLING
PROPOSED ELEVATIONS

Scale: 1:100@A3