



Elsacar Planting Strategy

The proposed Garden Food Court will be the focus of greening using proposed large timber sleeper planters. The planters will be sufficiently large and robust to allow small tree planting secured with concealed guys, and following initial establishment the planters should be large enough to be largely self-sustaining other than in sustained periods of drought.

The proposed planting includes the following elements:

- Plants selected for nectar sources and early/late season flowers to extend the available pollinators and enhance biodiversity
- Plants with some drought tolerance
- Plants selected for historic interest relevant to Elsecar (inspired by plants used at Wentworth Industrial and Fine Art exhibition held at Elsecar in 1886)
- Perennial herbs inc rosemary, sage and thyme
- Fruit

Colour theme: Blue/ yellow/ orange/ white

Plants to be selected from the following list

Trees (multi-stemmed, guyed below soil level, minimum 1.8m)

Amenalchier lamarckii
Acer campestre 'Queen Elizabeth'
Acer 'Sango kaku'
Cercidiphyllum japonicum
Cornus 'Mas'
Malu spp (domestic apple/ pear)

Specimens (Japanese Conifers) (Rootballed semi mature)

Pinus thunbergiana 'Isanohiko'
Pinus parviflora 'Azuma Goya'
Pinus densiflora 'Jane Kluis'

Shrubs, Grasses and herbaceous Plants (3L min 9/m2)

Agapanthus 'Poppin Purple'
Convulvulus coccineus
Ceanothus 'Blue Mound'
Choisya x dewitteana 'Greenfingers'
Crocosmia 'Orange Pekoe'
Euonymus japonicus 'White Spire'
Hebe 'Purple Pixie'
Hebe 'Donna'
Hakonechloa macra 'Aureola'
Calamagrostis x acutifolia 'Karl Foerster'
Lavandula angustifolia 'Hidcote'
Jasminium polyanthum
Pennisetum setaceum
Pennisetum 'Hamein Gold'
Persicaria bistorta
Rhododendron Encore Pure White Julia
Rudbeckia 'Little Goldstar'
Rosmarinus officinalis
Thymus spp
Salvia officinalis
Salia nemorosa 'aradonda'
Skimmia Japonica
Tiaralia 'Iron Butterfly'
Heuchera 'Silver Gumdrops',
Heuchera 'Marmalade'
Verbena bonariensis

Bulb Mix

Crocus sublimis 'Tricolour'50%
Narcissus 'Misty Glen'50%

LEGEND - 1:200

Existing Elsecar Branded Planters
Seasonally relocated. Planting to remain as existing.

Specimen Plants
Shrub & herbaceous mix.

Concrete Ring Planters
Concrete manhole planters in varying dimensions.
See 1244_403 for details.

Finish: Raw concrete finish to be decorated by artist
Fixing: Baseplated

Type A
Size: 800mm (r)

Type B
Size: 600mm (r)

Type C
Size: 400mm (r)

Timber Sleeper Planters
See drawing 1244_401 for details.

Finish: Natural timber finish
Fixing: Baseplated with internal metal plates and struts

Type A
Size: 2050 (l) x 2050 (w) x 625mm (h)

Type B
Size: 2050 (l) x 3850 (w) x 875mm (h)

Type C
Size: 2050 (l) x 4850 (w) x 875mm (h)


CDM - SAFETY, HEALTH & ENVIRONMENTAL INFORMATION

Principal Designer:

In addition to the hazards/ risks normally associated with the types of work detailed on this drawing, note the following project specific risks which require attention/ mitigation by the contractor undertaking the work:

Construction: (add notes/ none identified)
Maintenance/ Cleaning: (add notes/ none identified)
Decommissioning/ Demolition: (add notes/ none identified)

It is assumed that all works will be carried out by a competent contractor, working where appropriate, to their own approved method statement. This is not an exhaustive list and reference must be made to the Construction Phase Plan or Health and Safety File and any additional Risk Assessment documents available.

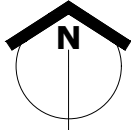

Scale Bar - 1:250 @ A1

1244_ELSECAR

Elsecar Heritage Centre

Soft Landscape General Arrangement - Full Package

1299_112F
1:250 @ A1

Rev -
26.09.23

Drawing Issue Status

☐ Comment/ Approval
☐ Costing
☒ Planning
☐ Tender
☐ Contract
☐ Construction
☐ Record Dwg
☐ BIM

© Copyright and all intellectual property rights remain vested in Southern Green Ltd

SouthernGreen

0191 440 0034
www.southerngreen.co.uk
studio@southerngreen.co.uk