


site plan of 1:500m

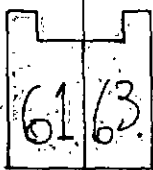

everill gate lane

wall compact hardcore



faulstone forge

150 ϕ UPVC drains to trench excavated
scakaway 5m min from all buildings
(sized to suit ground conditions).

plan view (footprint 18.20m x 9.14m = 60' x 30')

fire safety a stored opening door with
sign over.

150 ϕ UPVC gully + full pipes.

front view.

vertical yorkshire board.

five concrete blocks
five course high.

green profiled coated steel sheets.

rear view.

scale 1:100 m.

gable view.

gable view (from an all gate house).

wall construction ABD on front view (thru' out).

* redrawn 15/07/15 to T&CP requirements *