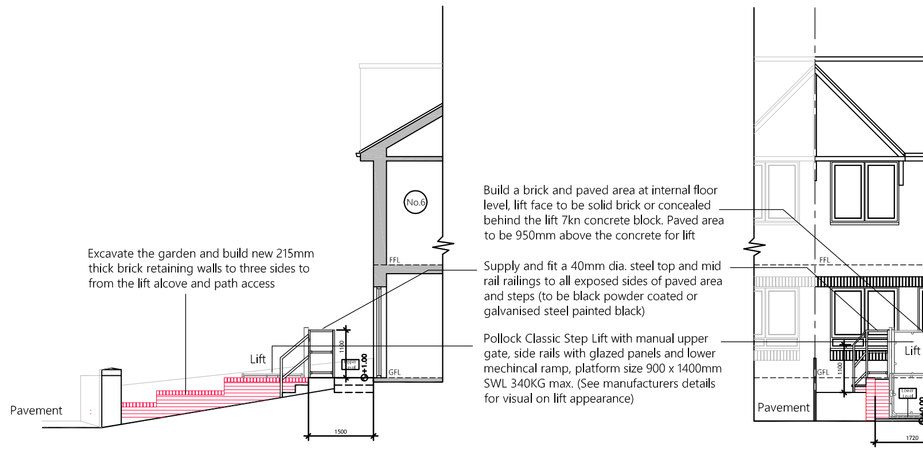

PROPOSED EAST ELEVATION
(Section through AA)
6 REDWOOD CLOSE, BARNSLEY

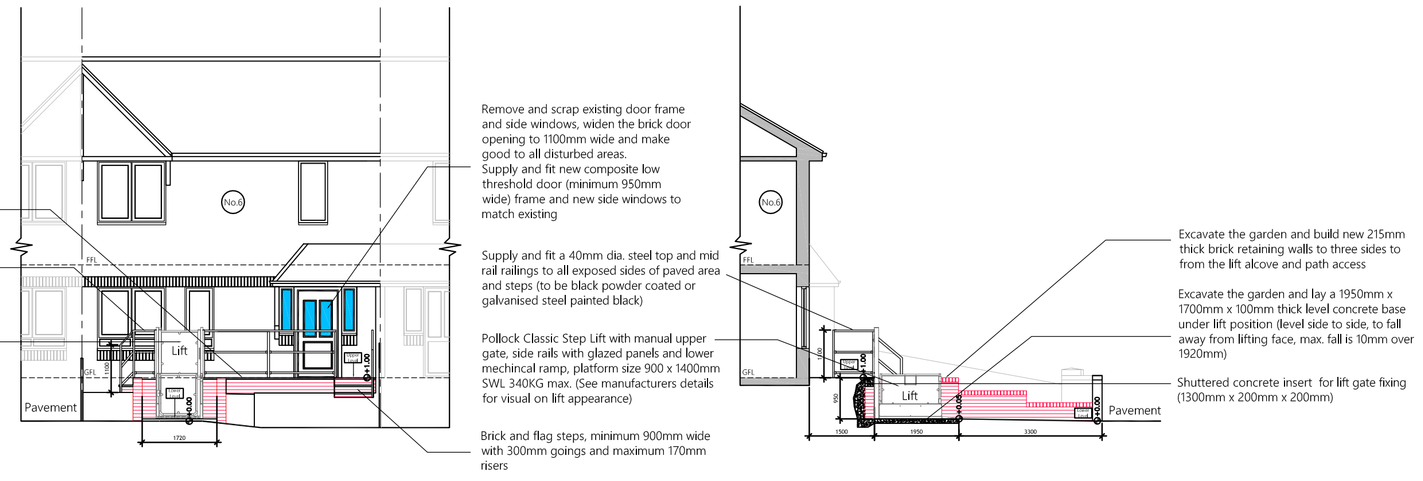

PROPOSED SOUTH ELEVATION
(front wall not shown for clarity)
6 REDWOOD CLOSE, BARNSLEY

PROPOSED WEST ELEVATION
(Section through BB)
6 REDWOOD CLOSE, BARNSLEY

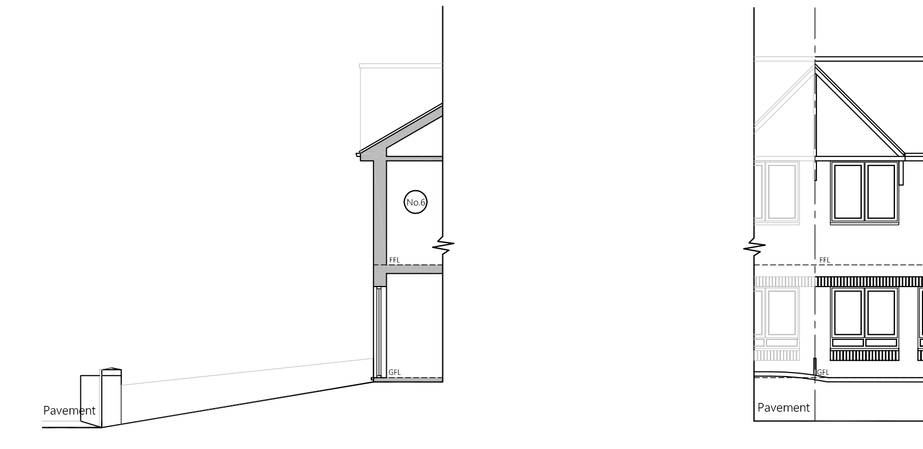

EXISTING EAST ELEVATION
6 REDWOOD CLOSE, BARNSLEY

EXISTING SOUTH ELEVATION
6 REDWOOD CLOSE, BARNSLEY

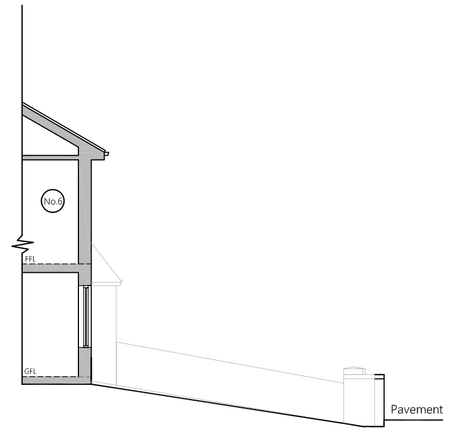

EXISTING WEST ELEVATION
6 REDWOOD CLOSE, BARNSLEY

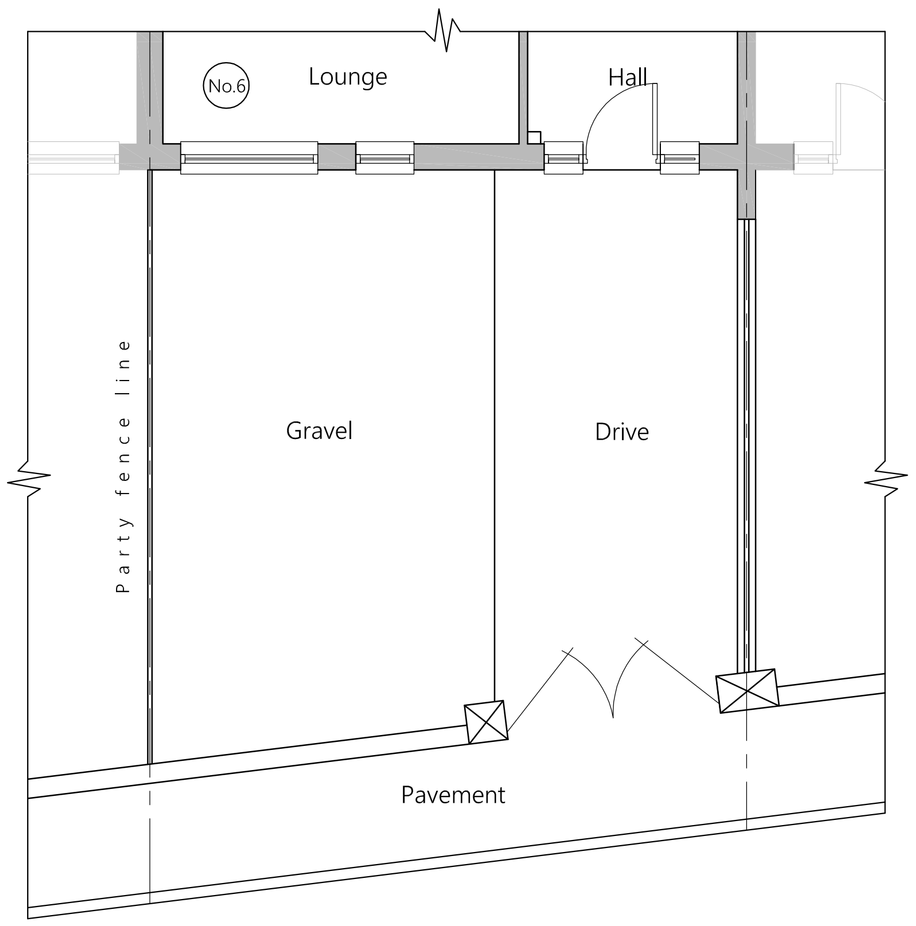

EXISTING ARRANGEMENT
6 REDWOOD CLOSE, BARNSLEY

Note: Cable & Gas within vicinity of proposed works. Please consult safe dig records for exact location Approx. 450mm dp. Careful hand digging is required to this zone

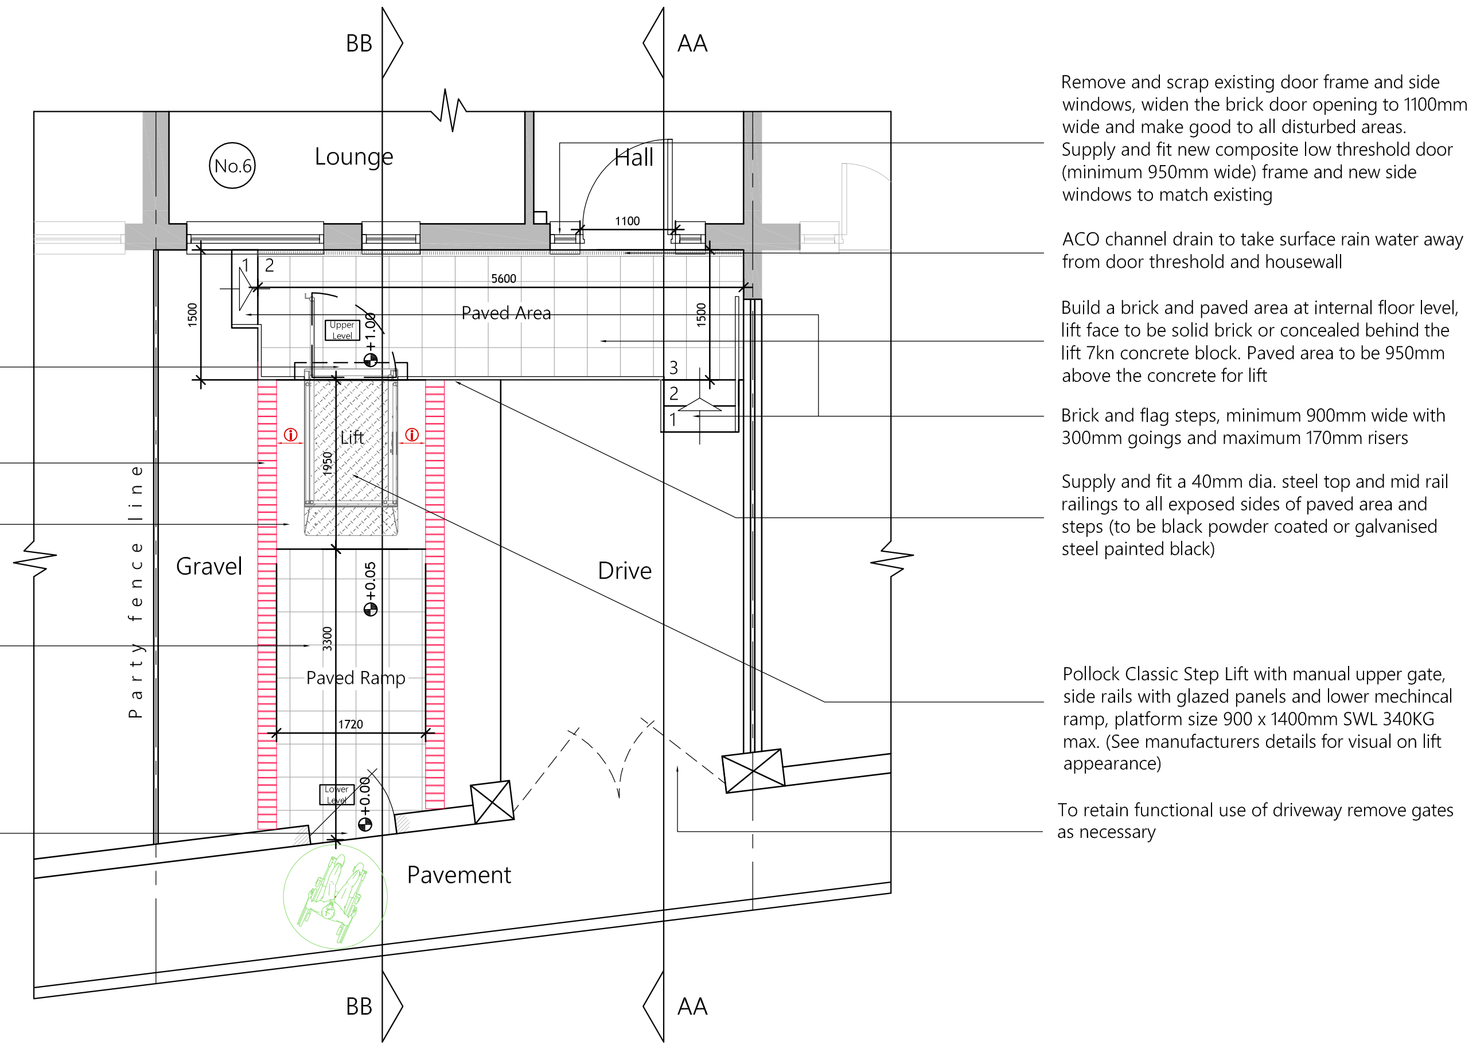

PROPOSED ARRANGEMENT
6 REDWOOD CLOSE, BARNSLEY

LOCATION OF PROPOSED STEPLIFT INSTALLATION BY POLLOCK LIFTS