

0 1 2 3 4 5 6 7 8 9 10 M

Revisions
A 28/10/15 CS Elevations added.

Plot 4

Plot 3

Plot 4

Plot 3

Plot 4

Plot 3



1




2



3



4

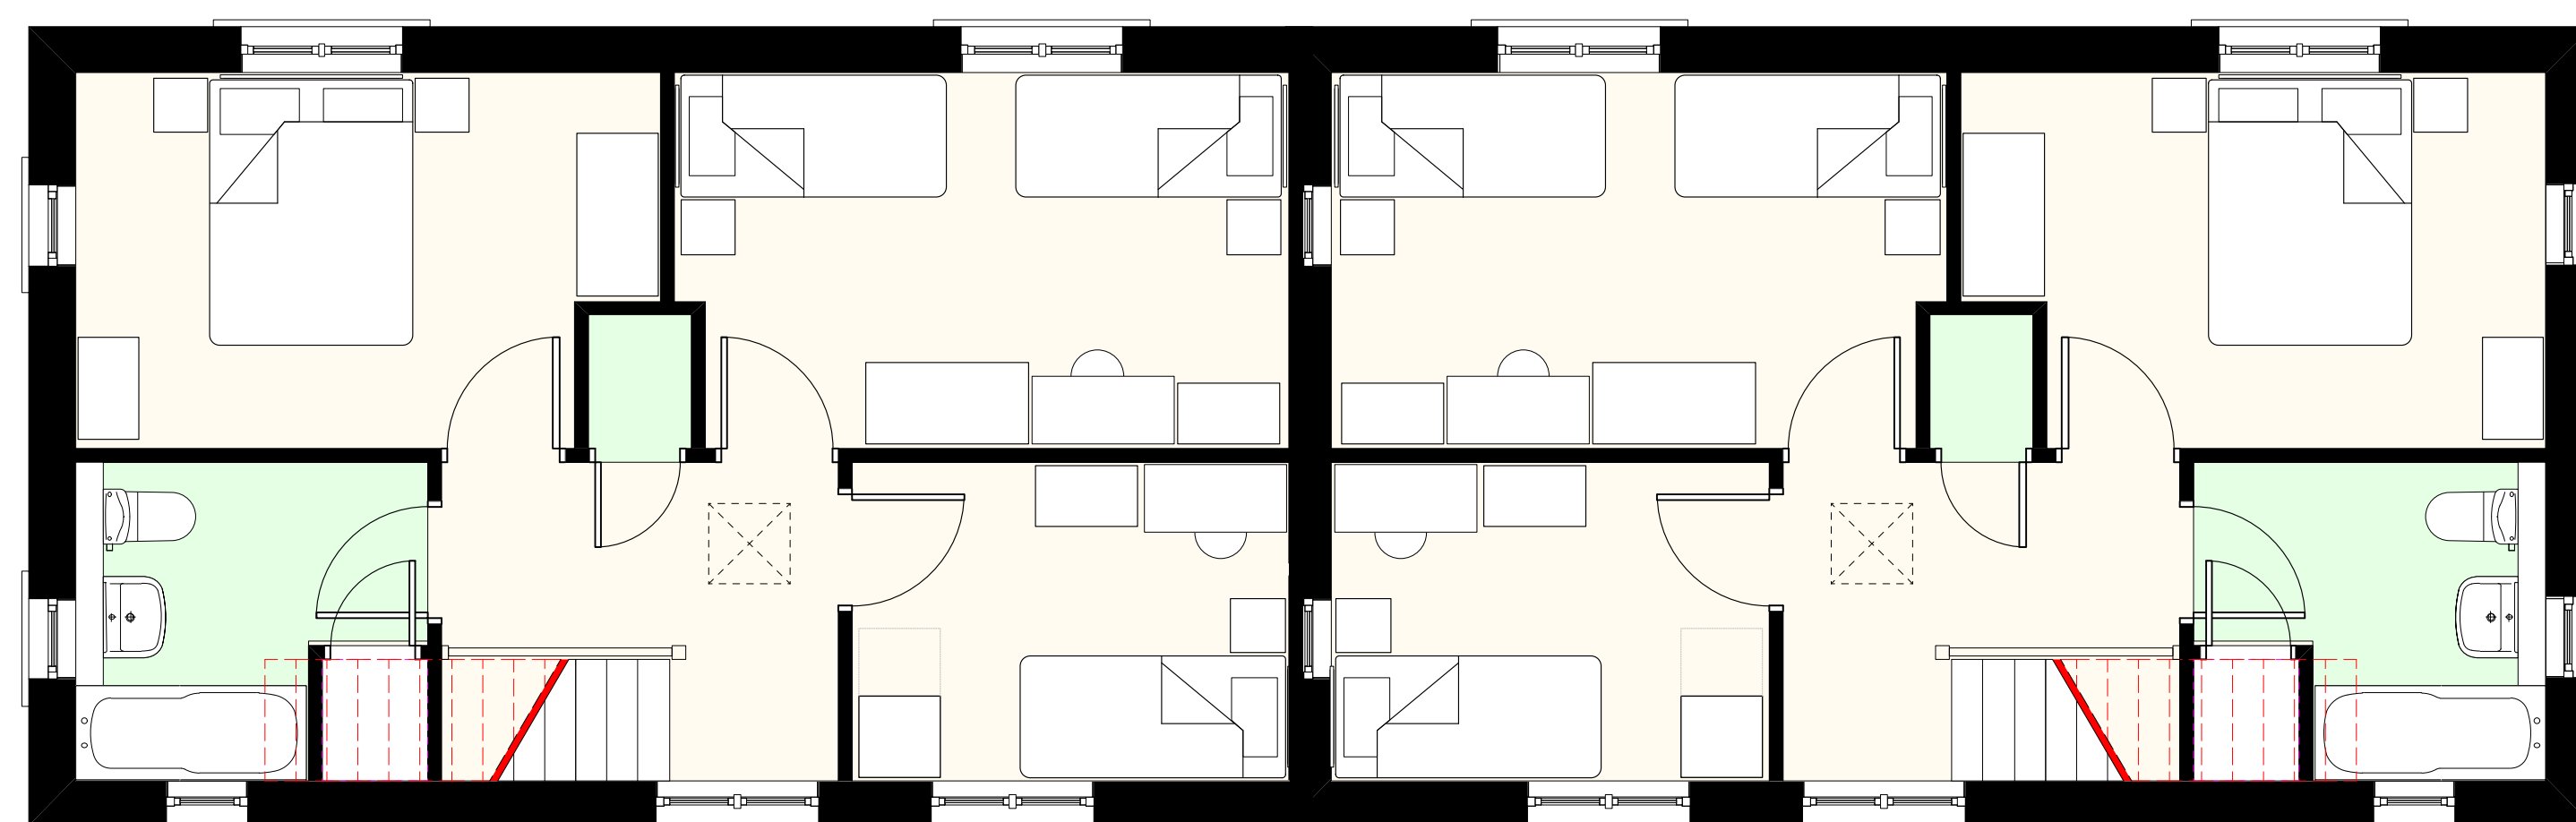


First floor
46.909 sq m

3

8955

5213

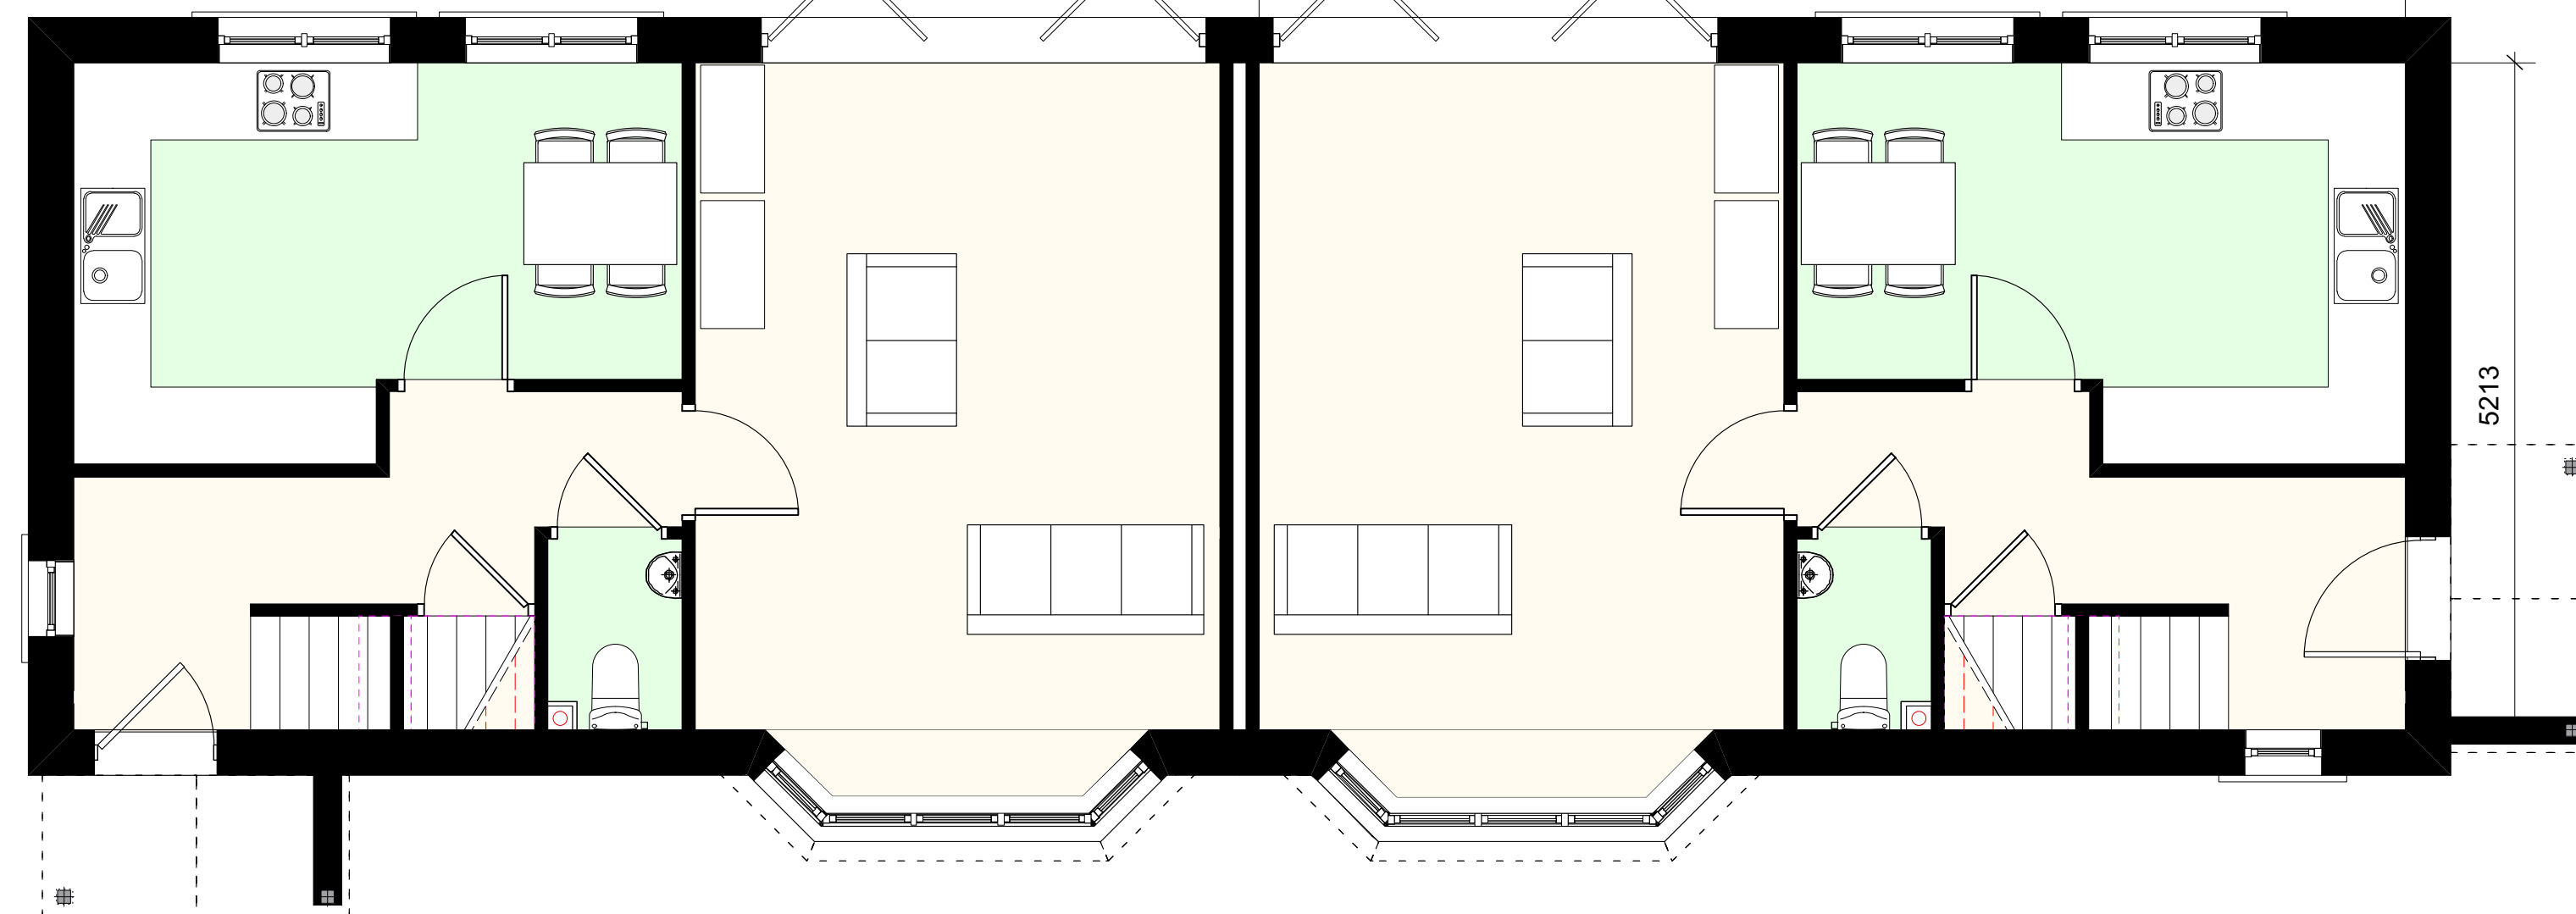

Ground floor
47.965 sq m

1