


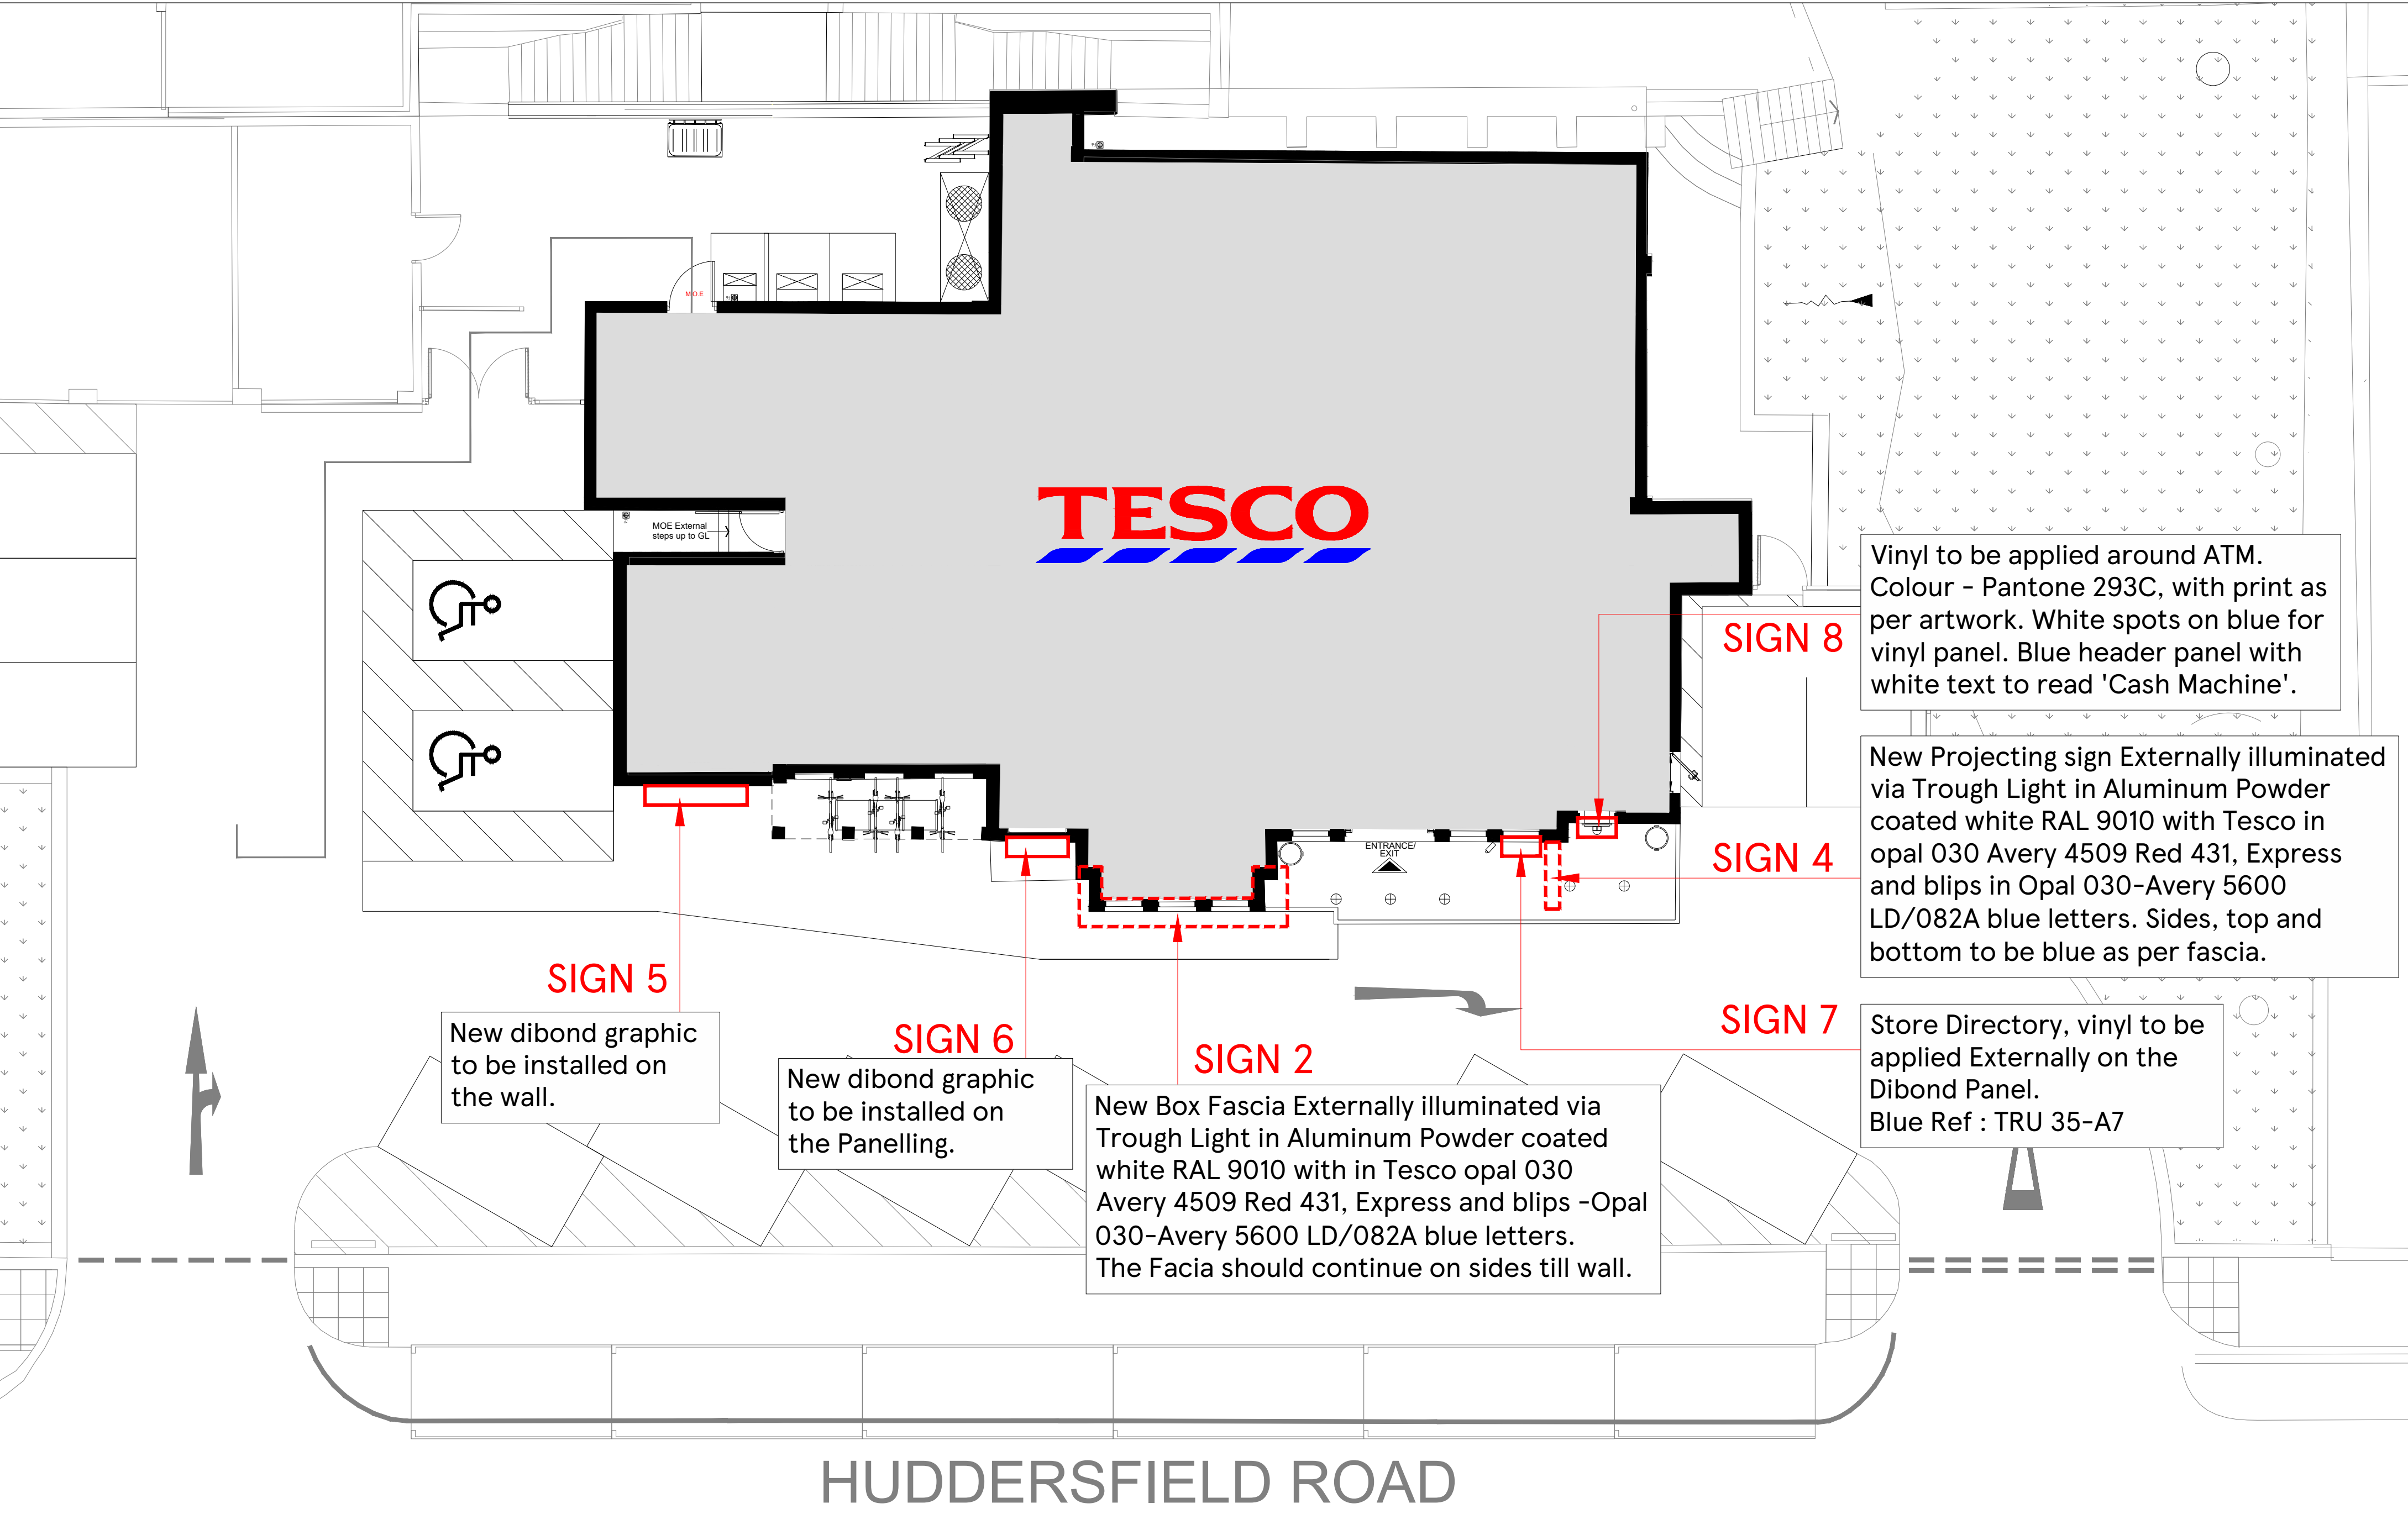

Vinyl to be applied around ATM.
Colour - Pantone 293C, with print as per artwork. White spots on blue for vinyl panel. Blue header panel with white text to read 'Cash Machine'.

New Projecting sign Externally illuminated via Trough Light in Aluminum Powder coated white RAL 9010 with Tesco in opal 030 Avery 4509 Red 431, Express and blips in Opal 030-Avery 5600 LD/082A blue letters. Sides, top and bottom to be blue as per fascia.



Store Directory, vinyl to be applied Externally on the Dibond Panel.
Blue Ref : TRU 35-A7

New Box Fascia Externally illuminated via Trough Light in Aluminum Powder coated white RAL 9010 with in Tesco opal 030 Avery 4509 Red 431, Express and blips -Opal 030-Avery 5600 LD/082A blue letters. The Facia should continue on sides till wall.

New dibond graphic to be installed on the Panelling.

New dibond graphic to be installed on the wall.

SCALE BAR

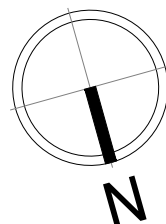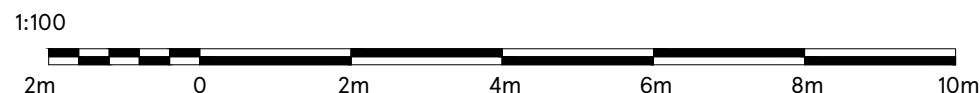

DRAWING NO
02_6798_02C_R1

SCALE
1:100@A2

CHECKED BY
RITESH
DRAWN BY
PRIYANKA

DATE
16.03.2023

STORE TYPE
EXPRESS

STORE NAME
BARNSELY HUDDERSFIELD

CONTENT
PROPOSED PLAN_ADV

TESCO

FEASIBILITY PLANNING
STORE PLANNING DEPARTMENT
PROPERTY SERVICES
HIGHWOODS BUILDING, KESTRAL WAY
WELWYN GARDEN CITY, HERTFORDSHIRE, AL7 1GB UK
TELEPHONE : 01707 395150
THE COPYRIGHT AND ALL OTHER RIGHTS IN AND RELATING TO THIS PUBLICATION
BELONG TO AND ARE THE SOLE PROPERTY OF TESCO STORES LIMITED.
ALL RIGHTS ARE RESERVED. NEITHER THE WHOLE NOR ANY PART OF THIS
PUBLICATION MAY BE REPRODUCED OR TRANSMITTED IN ANY FORM OR BY ANY
ELECTRONIC OR MECHANICAL MEANS INCLUDING PHOTOCOPYING AND RECORDING
OR FROM ANY RETRIEVAL SYSTEM WITHOUT THE PRIOR WRITTEN LICENCE FROM THE
OWNER ©1997 TESCO STORES LIMITED