


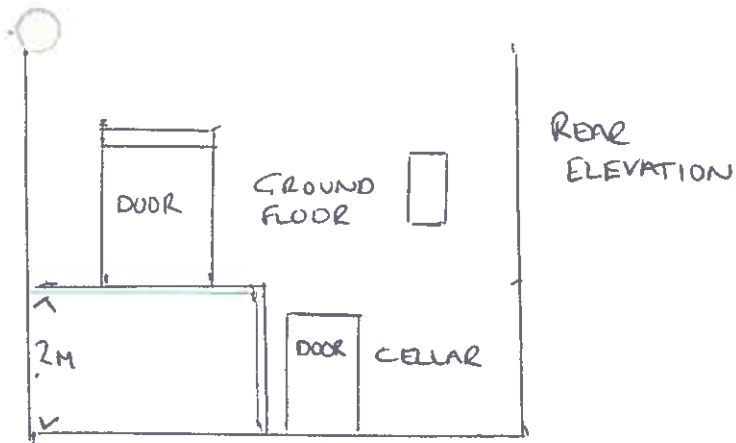


10MM =
1M

SIDE ELEVATION



PLAN
EXISTING PORCH
PROPOSED DECKING

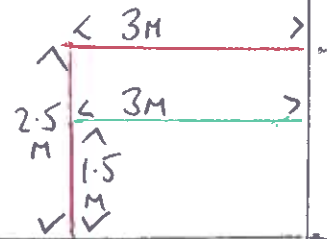

FOOTPATH

Received
10/13
JCH

GARAGE

proposed decking

3M x 2.5M x 2M HIGH

existing porch

3M x 1.5M x 2M HIGH

FLOOR

HOUSE

22 WOODSTOCK RD S75 1DU

FOOTPATH

Received
10/31/2000



Ordnance
Survey®



OS Sitemap®




Produced 10.11.2009 from the Ordnance Survey National Geographic Database and incorporating surveyed revision available at this date. © Crown Copyright 2009.

Reproduction in whole or part is prohibited without the prior permission of Ordnance Survey.

Ordnance Survey, the OS Symbol and OS Sitemap are registered trademarks of Ordnance Survey, the national mapping agency of Great Britain.

The representation of a road, track or path is no evidence of a right of way.

The representation of features as lines is no evidence of a property boundary.

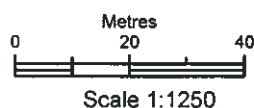

Supplied by: **Barnsley MBC**
Serial number: 00018500
Centre coordinates: 433689 407673 75

Further information can be found on the
OS Sitemap Information leaflet or the
Ordnance Survey web site:
www.ordnancesurvey.co.uk