



RESPONSIBILITY IS NOT ACCEPTED FOR OTHERS SCALING DIRECTLY FROM THIS DRAWING. DO NOT SCALE FROM THIS DRAWING. USE WRITTEN DIMENSIONS ONLY.

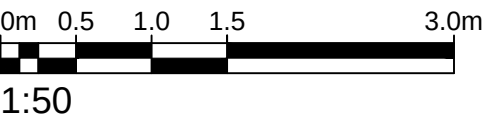

ORIGINAL SHEET SIZE **A1**

KEY PLAN

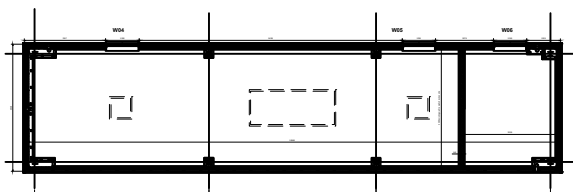


THIS DRAWING IS PRODUCED FOR USE IN THIS PROJECT ONLY AND MAY NOT BE USED FOR ANY OTHER PURPOSE. NPS PROPERTY CONSULTANTS LTD ACCEPTS NO LIABILITY FOR THE USE OF THIS DRAWING OTHER THAN THE PURPOSE FOR WHICH IT WAS INTENDED IN CONNECTION WITH THIS PROJECT AS RECORDED IN THE 'PURPOSE FOR ISSUE' AND 'FILE STATUS CODE'.

THIS DRAWING MAY NOT BE REPRODUCED IN ANY FORM WITHOUT PRIOR WRITTEN AGREEMENT OF NPS PROPERTY CONSULTANTS LTD.

© CROWN COPYRIGHT AND DATABASE RIGHTS 2017 ORDNANCE SURVEY LICENCE NUMBER 100022264

Notes:

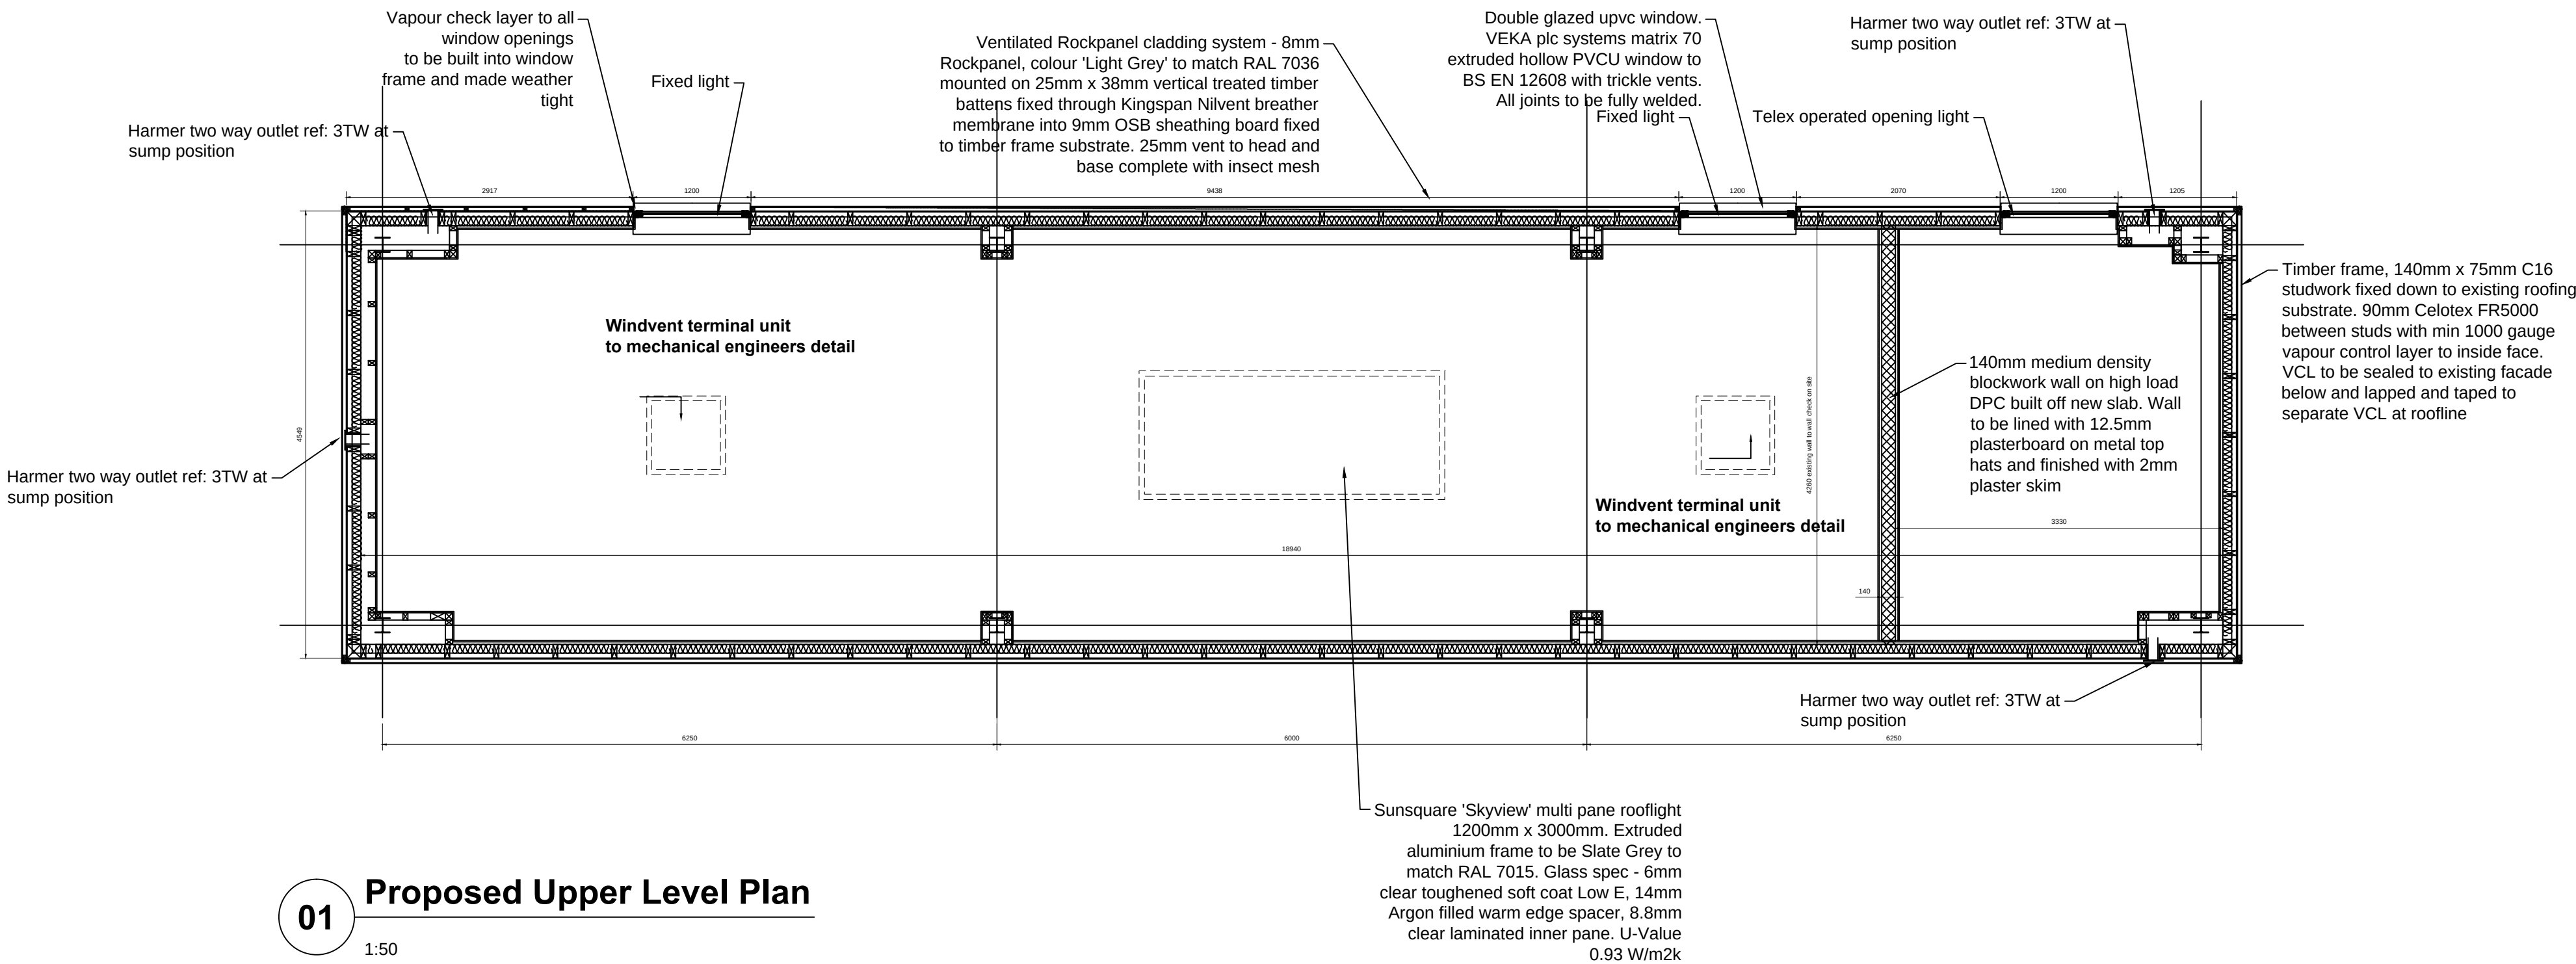

01 Proposed Upper Level Plan
1:50

Issued for Tender

P1	Phepp	30-5-17	SBL	30-5-17	LS	31-5-17
----	-------	---------	-----	---------	----	---------

COMMENT

REV	DRAWN	DATE	CHECKED	DATE	APPROVED	DATE
-----	-------	------	---------	------	----------	------



NPS Barnsley Ltd
Gateway Plaza, Sackville St, Barnsley, South Yorkshire, S70 2RD,
Tel: 01226 774605, Email: barnsley@nps.co.uk, web:www.nps.co.uk

CLIENT

CYP & F

PROJECT

Worsbrough Common Primary School

TITLE

Conversion of quad to classroom
Proposed upper plan

SCALES	DISCIPLINE	PROJECT NUMBER
1:50	ARCHITECT	17-1-1065

DRAWING NUMBER	REV CODE
NPS- DR- A-(00) -022	P1

STATUS CODE	PURPOSE OF ISSUE	DRAWN BY
D2	TENDER	PHepp