



Arrival - Quarter End Panel

1440mm Pitch Modular Waiting Shelter

Cantilever

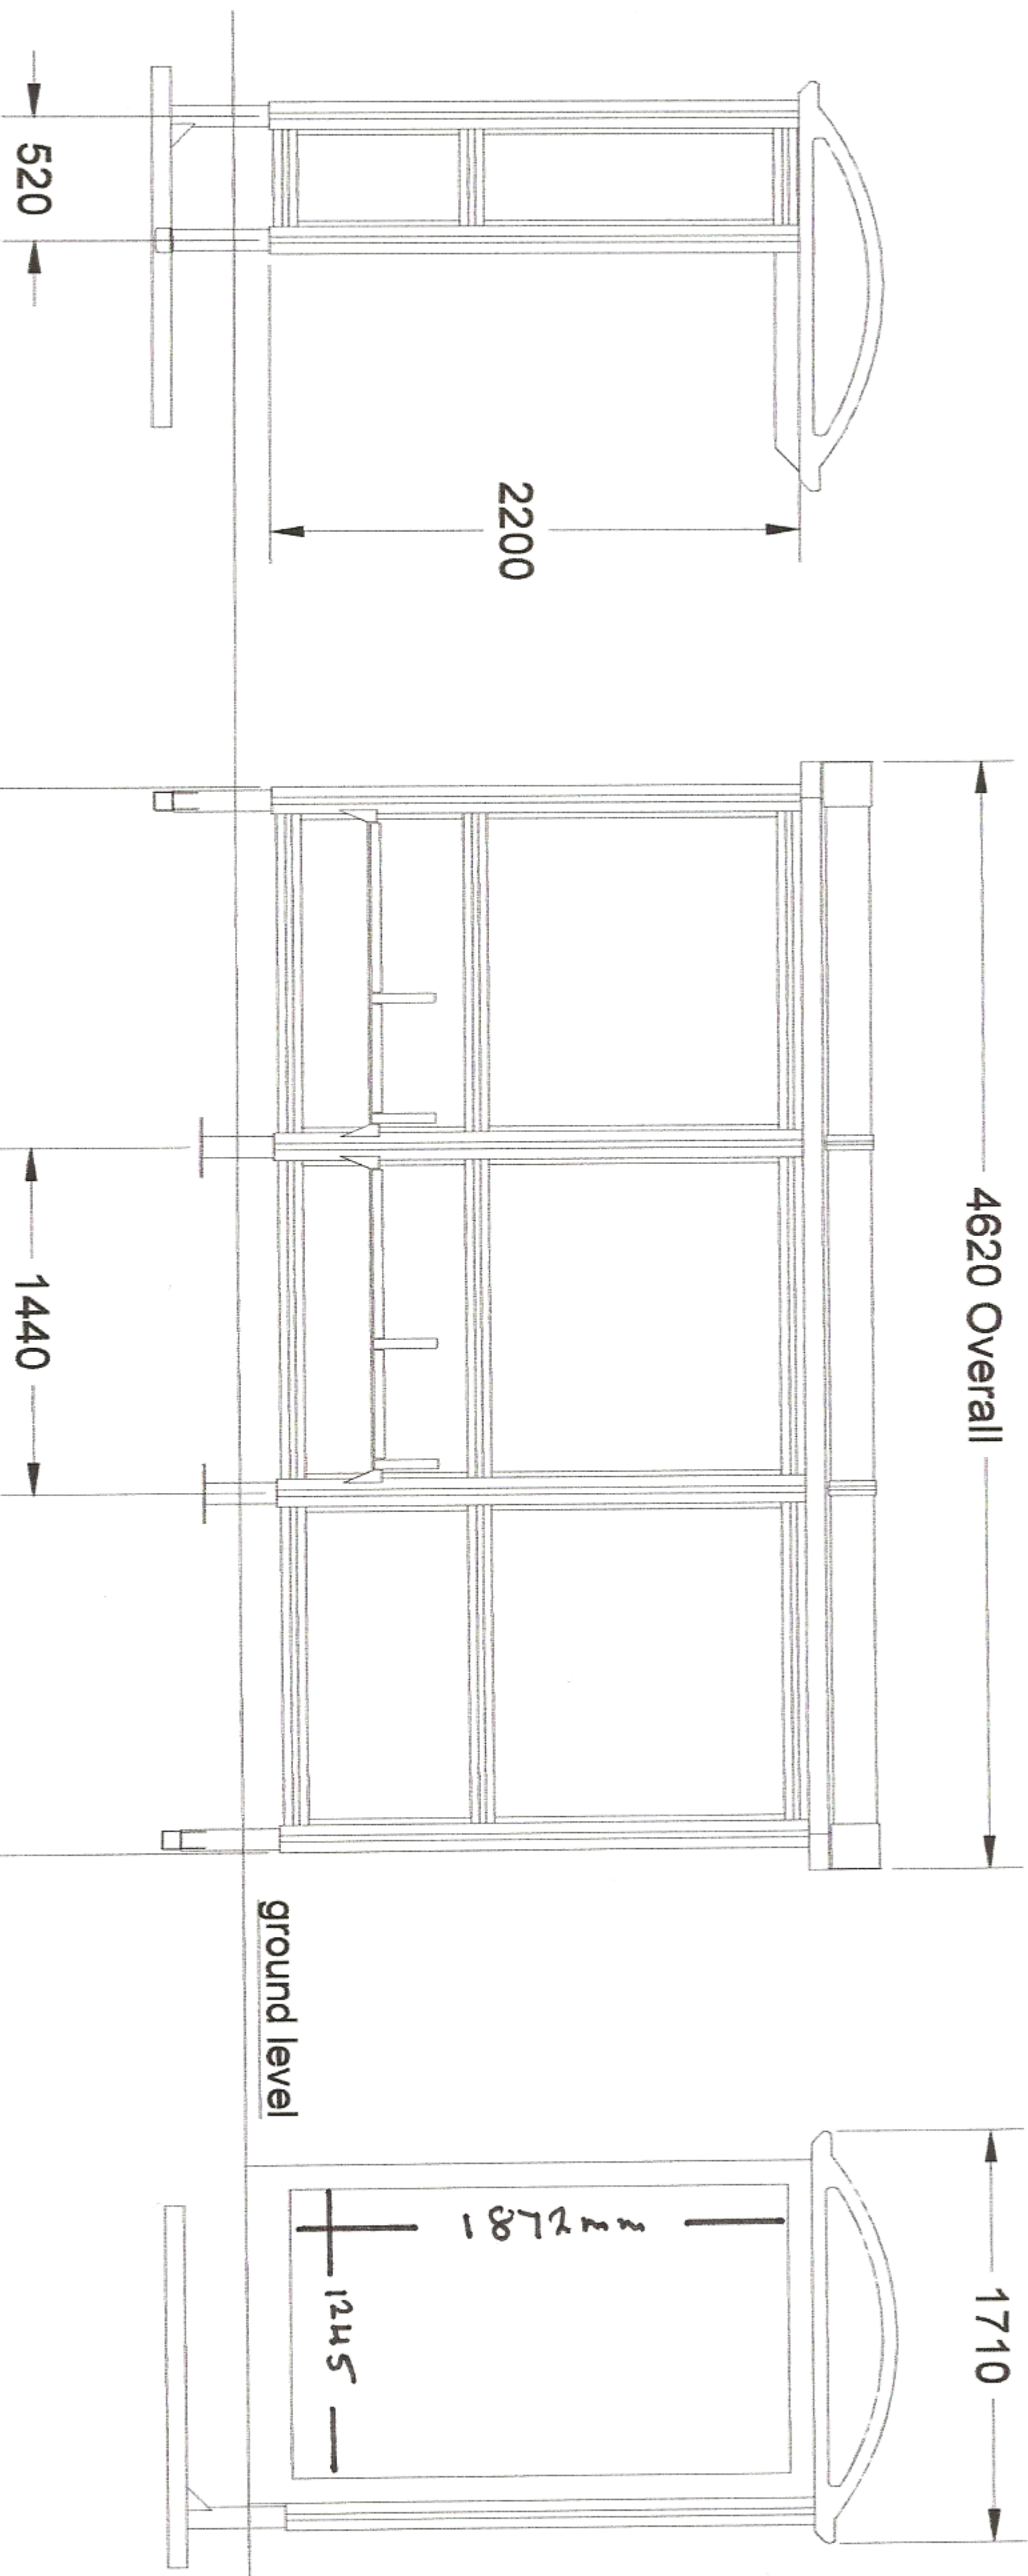

TRAFFIC FLOW

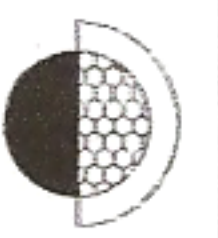

Bus Shelters Ltd.

Dyffryn Business Park, Llandow, Glamorgan, CF71 7PY.
Tel: 0(0)44)1446 795444 Fax: 0(0)44)1446 793344 Email: bus@shelters.co.uk



A 06.04.20 - FIRST ISSUE

REVISIONS

JOB

ALIGHT MEDIA

TITLE

PRINCIPLE 2, 4.6m x 1.7m CANT 1/4 END
ARRIVE/FULL END DEPART SHELTER
TO SUIT DIGITAL AD PANEL

SCALE:

1:50 @ A3

DATE:

APR 2020

DRAWN BY:

ML Autocad

DRAWING NO.:

223990-101

ISSUE

A

PROJECTION



ALL DIMENSIONS GIVEN ARE IN MILLIMETERS UNLESS STATED OTHERWISE

PROJECT PRINCIPLE 2 RANGE WAITING SHELTERS