

Sign A



Proposed view

Existing sign to be removed



Existing view



Sign A - Scale 1:30

1No. Single sided sign.

1000 x 1000mm flat cut aluminium panel finished green Pantone 375 and face decorated with vinyl graphics. Panel fitted to a 76mm Dia. galvanised steel post using Signfix channel. Post fitted below ground level.

Non illuminated.

Sign A

Sign B



Proposed view



Existing view



Sign B - Scale 1:30

1No. Double sided sign.

1000 x 1000mm flat cut aluminium panel finished green Pantone 375 and face decorated with vinyl graphics. Panel fitted to a 76mm Dia. galvanised steel post using Signfix channel. Post fitted below ground level.

Non illuminated.

Sign C



Proposed view



Existing view



Sign C - Scale 1:30

1No. Double sided sign.

1000 x 1000mm flat cut aluminium panel finished green Pantone 375 and face decorated with vinyl graphics. Panel fitted to a 76mm Dia. galvanised steel post using Signfix channel. Post fitted below ground level.

Non illuminated.



Proposed view



Existing view



Sign D - Scale 1:10

Wall mounted sign.

600 x 600mm flat cut aluminium panel finished green Pantone 375 and face decorated with vinyl graphics. Face fixed.

Non illuminated

Sign E

Sign C

Sign A



Proposed view

Existing sign to be removed



Existing view



Sign E - Scale 1:10

Wall mounted sign.

600 x 600mm flat cut aluminium panel finished green Pantone 375 and face decorated with vinyl graphics. Face fixed.

Non illuminated


Sign F



Proposed view



Existing view

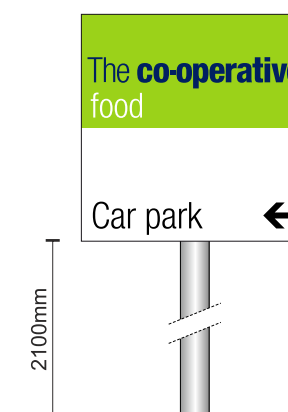

Sign F - Scale 1:20

Single sided sign.

600 x 600mm flat cut aluminium panel finished green Pantone 375 and face decorated with vinyl graphics. Panel fitted to a 76mm Dia. galvanised steel post using Signfix channel. Post fitted below ground level.


Non illuminated.



Proposed view



Existing view

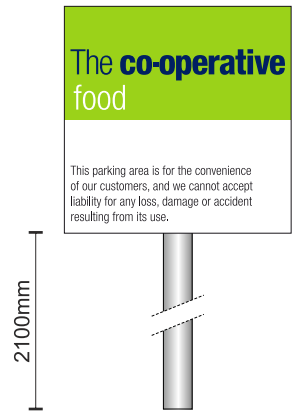

Sign G - Scale 1:20

Single sided sign.

600 x 600mm flat cut aluminium panel finished green Pantone 375 and face decorated with vinyl graphics. Panel fitted to a 76mm Dia. galvanised steel post using Signfix channel. Post fitted below ground level.

Non illuminated.

Sign H




Proposed view

Existing sign to be removed



Existing view

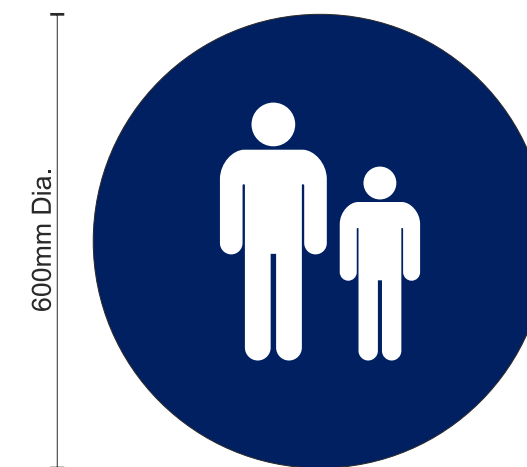

Sign H - Scale 1:10

Wall mounted sign.

600mm Dia. flat cut aluminium panel finished blue Pantone 2757 and face decorated with white vinyl graphics. Face fixed.

Non illuminated

Sign i



Proposed view

Existing sign to moved along 1 panel to LHS



Existing view



Sign i - Scale 1:10

Wall mounted sign.

600mm Dia. flat cut aluminium panel finished blue Pantone 2757 and face decorated with white vinyl graphics. Face fixed.

Non illuminated

Sign J




Proposed view

Existing sign to be removed



Existing view

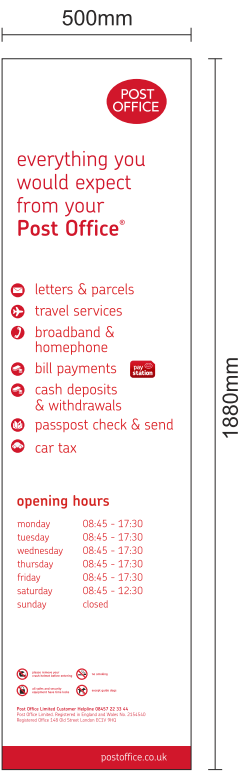

Sign J - Scale 1:20

1no. new folded aluminium panel, face applied with digitally printed vinyl graphics.

Non illuminated.

Note: Opening time T.B.C

Sign K



Proposed view

Existing 'Car Wash' sign
to be removed



Existing view



Sign K - Scale 1:20

Wall mounted sign.

600 x 600mm flat cut aluminium panel finished green Pantone 375 and face decorated with vinyl graphics. Face fixed.

Non illuminated.

Sign L



Proposed view

Existing 'Car Wash' sign
to be removed

Existing 'Jet Wash' sign
to be moved up.



Existing view



Site Plan

THIS DRAWING IS THE PROPERTY OF ASTLEY SIGNS, THE USE OF WHICH IN PART OR IN WHOLE IS NOT PERMITTED WITHOUT PRIOR CONSENT OF ASTLEY SIGNS.