

Light grey roof tiles to match existing

New dark grey windows

Black metal railings

Recessed roof terraces

Existing lintels retained

Recessed smooth ashlar stone infill panel between windows

Dashed line represents street level

Existing basement windows blocked up and new openings made

1

Proposed Front Elevation

Scale: 1:100

Light grey roof tiles to match existing

New dormer windows with vertical tile cladding to match roof

Existing lintels retained

Recessed smooth ashlar stone infill panel between windows

New dark grey windows and doors


New concrete stair with stone cladding and black metal railings

Existing openings retained

2

Proposed Rear Elevation

Scale: 1:100

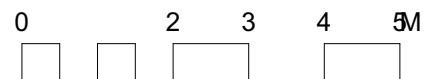

DO NOT SCALE FROM DRAWINGS.

Client

:

Address

: Former Chapel, Adj. 4
Spring Row, Cote Ln.
Thurgoland, S35 7AE

Project

: 2207 Cote Lane

Drawing

: Proposed Front &
Rear Elevations



E: rachel@rldmstudio.co.uk
T: 07595603049

Scale

: 1:100 @ A3

Date

: 08/03/2023

Dwg No.

2207-RLDM-00-DR-A-00200

Rev.: P02