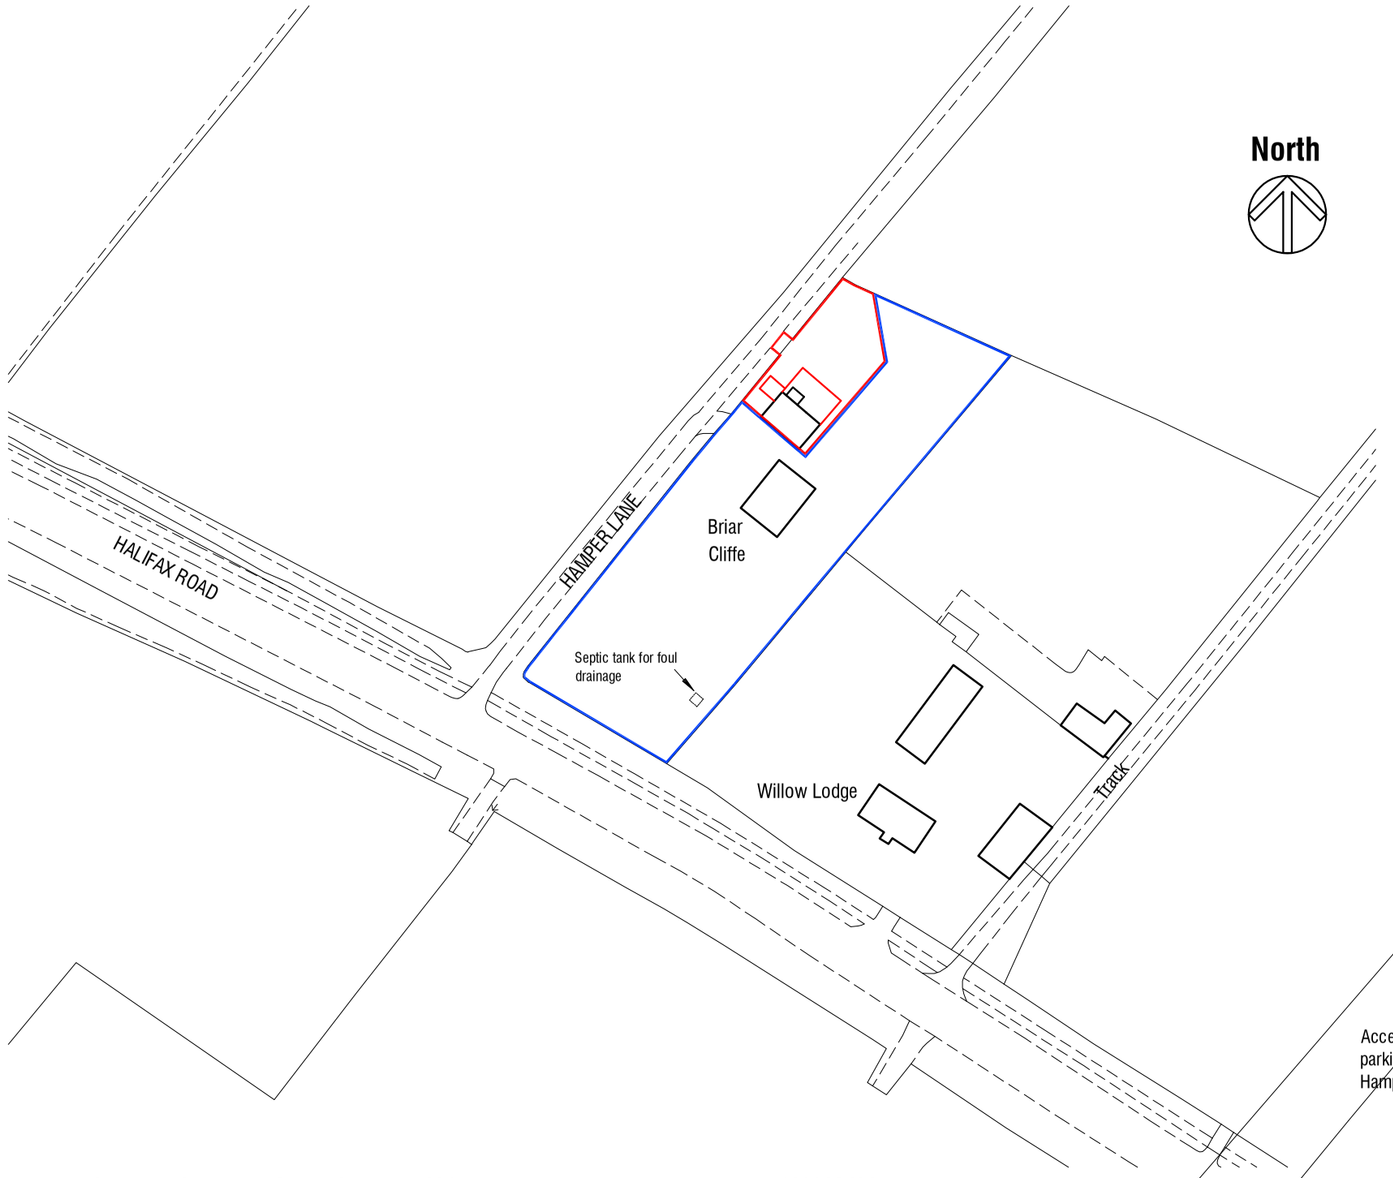

Ordnance Survey (c) Crown Copyright 2017. All rights reserved. Licence number 100022432

SITE LOCATION PLAN 1:1250

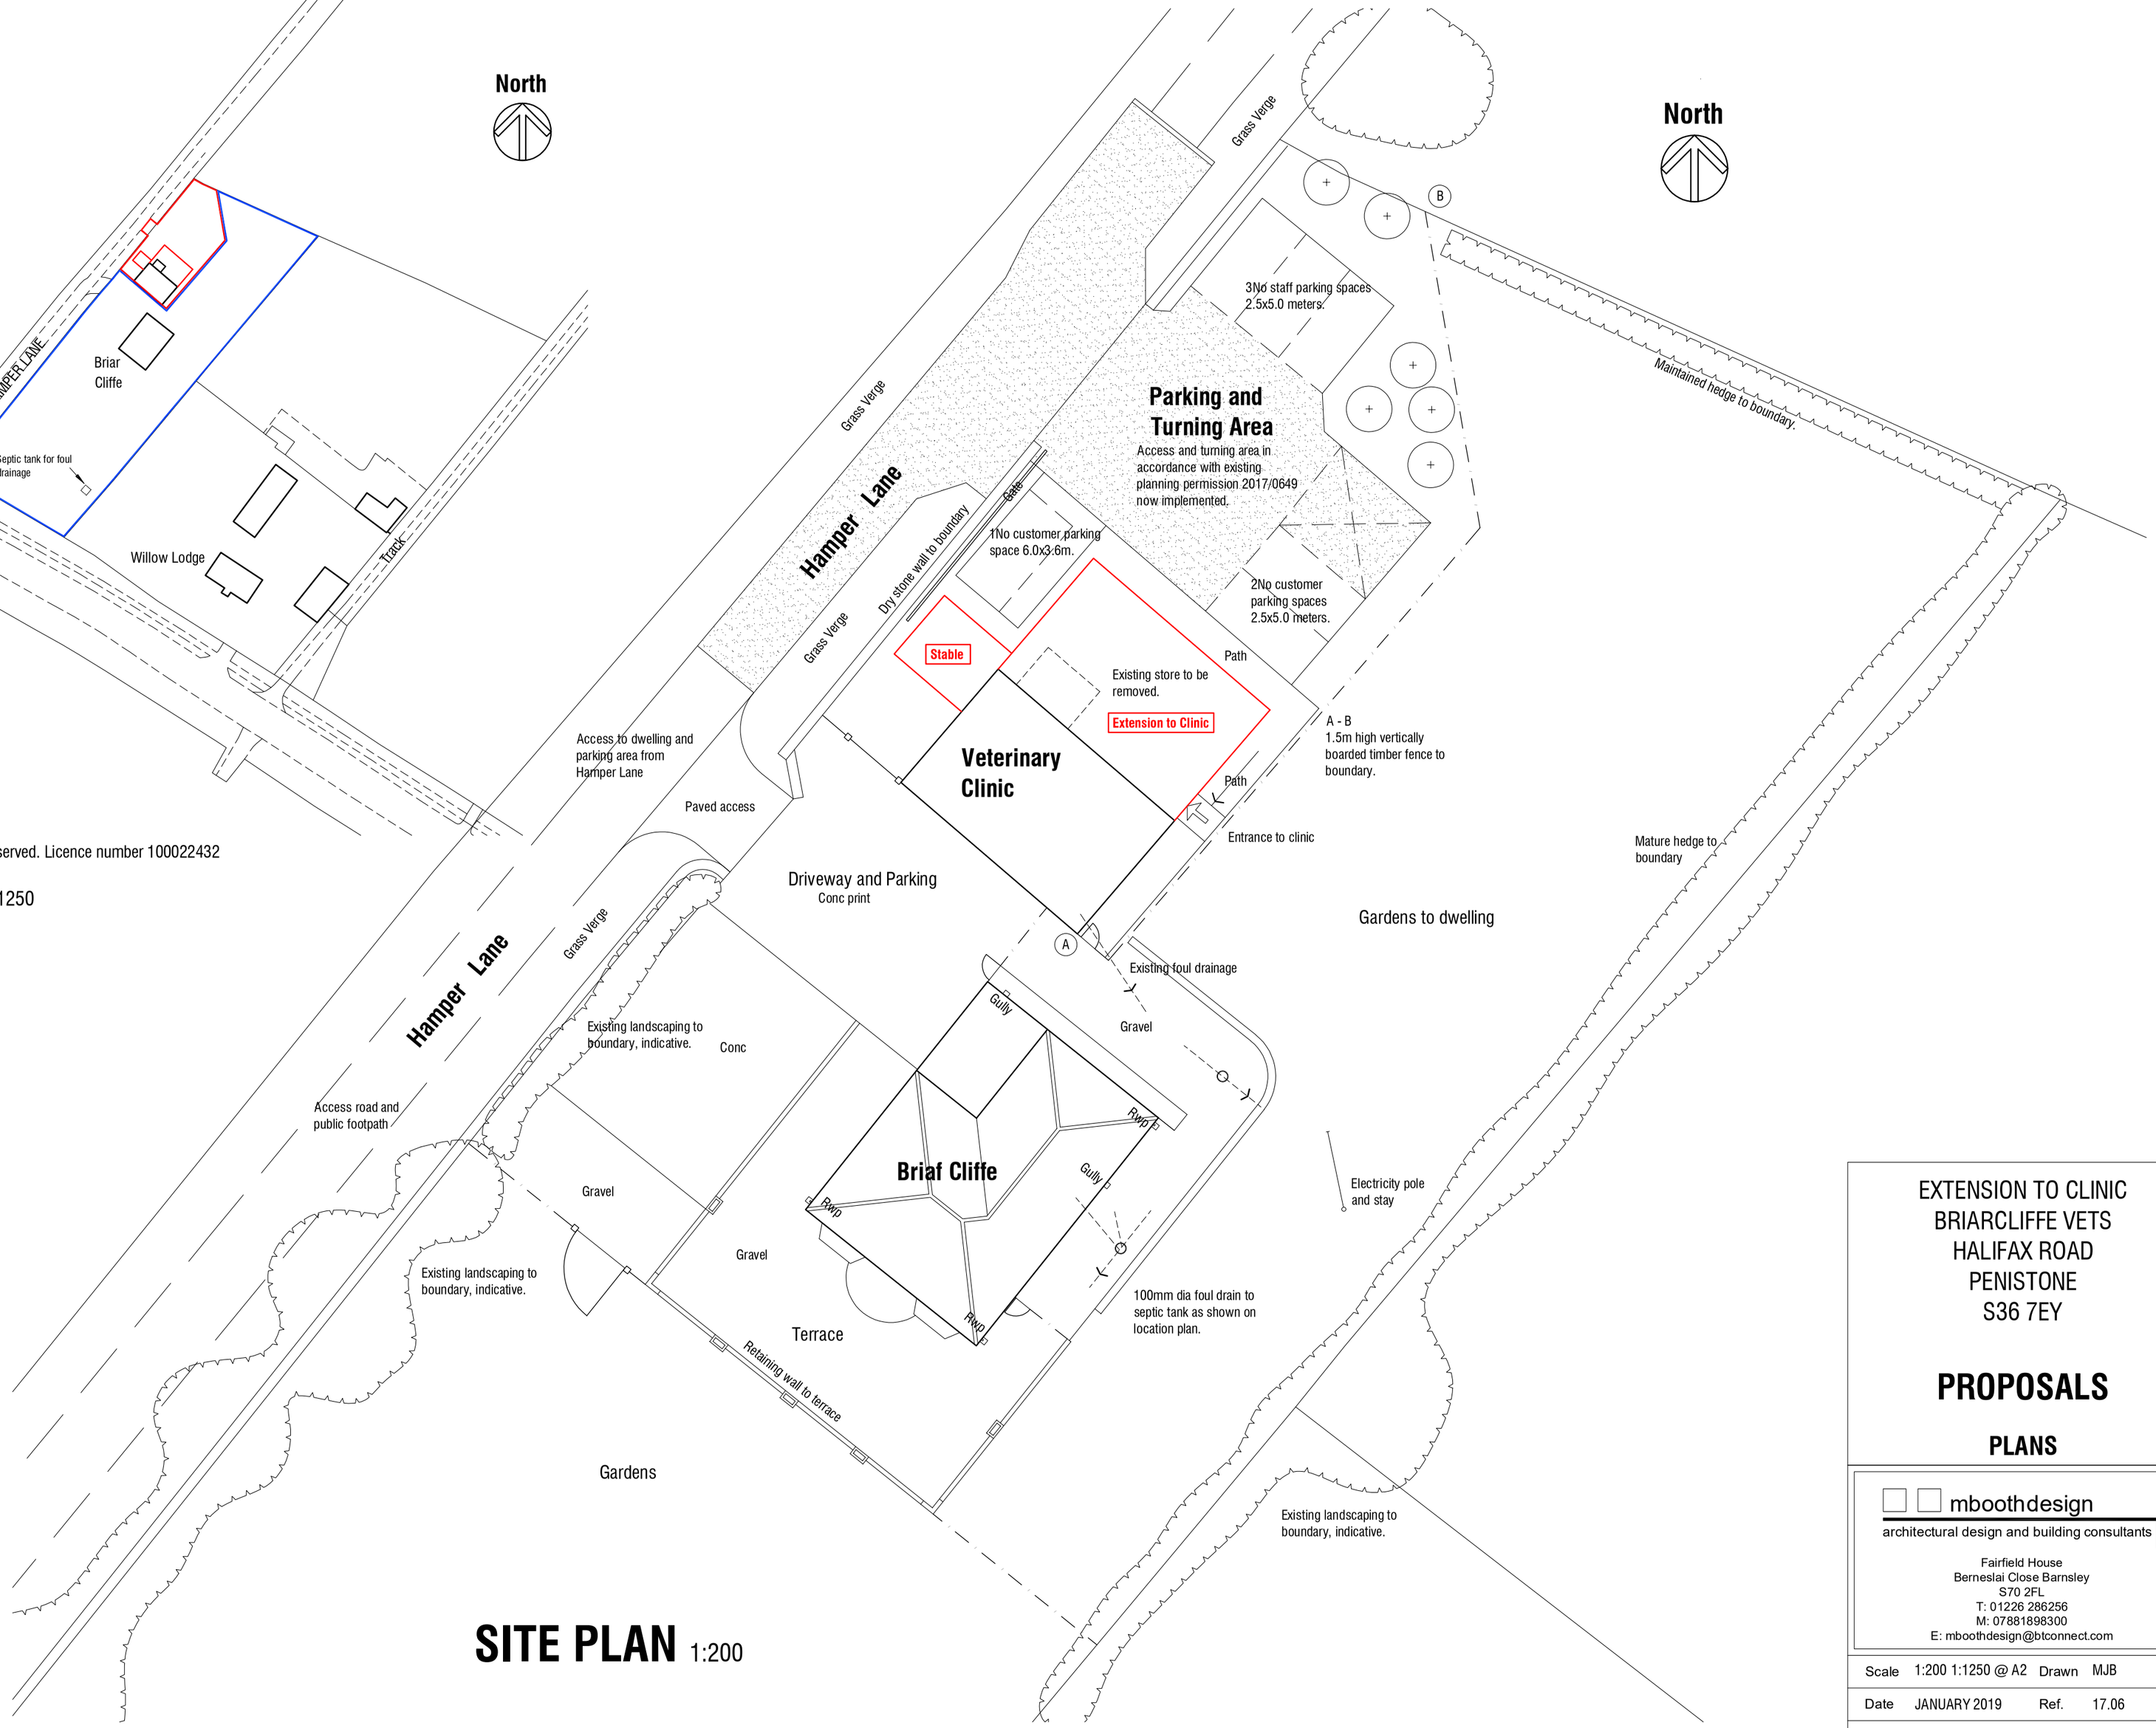

SITE PLAN 1:200

EXTENSION TO CLINIC
BRIARCLIFFE VETS
HALIFAX ROAD
PENISTONE
S36 7EY

PROPOSALS

PLANS

mboothdesign
architectural design and building consultants

Fairfield House
Berneslai Close Barnsley
S70 2FL
T: 01226 286256
M: 07881898300
E: mboothdesign@btconnect.com

Scale	1:200 1:1250 @ A2	Drawn	MJB
Date	JANUARY 2019	Ref.	17.06
Dwg No.	P4	Rev.	

0cm 2cm 4cm 6cm

Copyright mboothdesign. All dimensions in millimeters unless otherwise stated.
Dimensions for setting out in existing buildings are to be checked and verified on site.