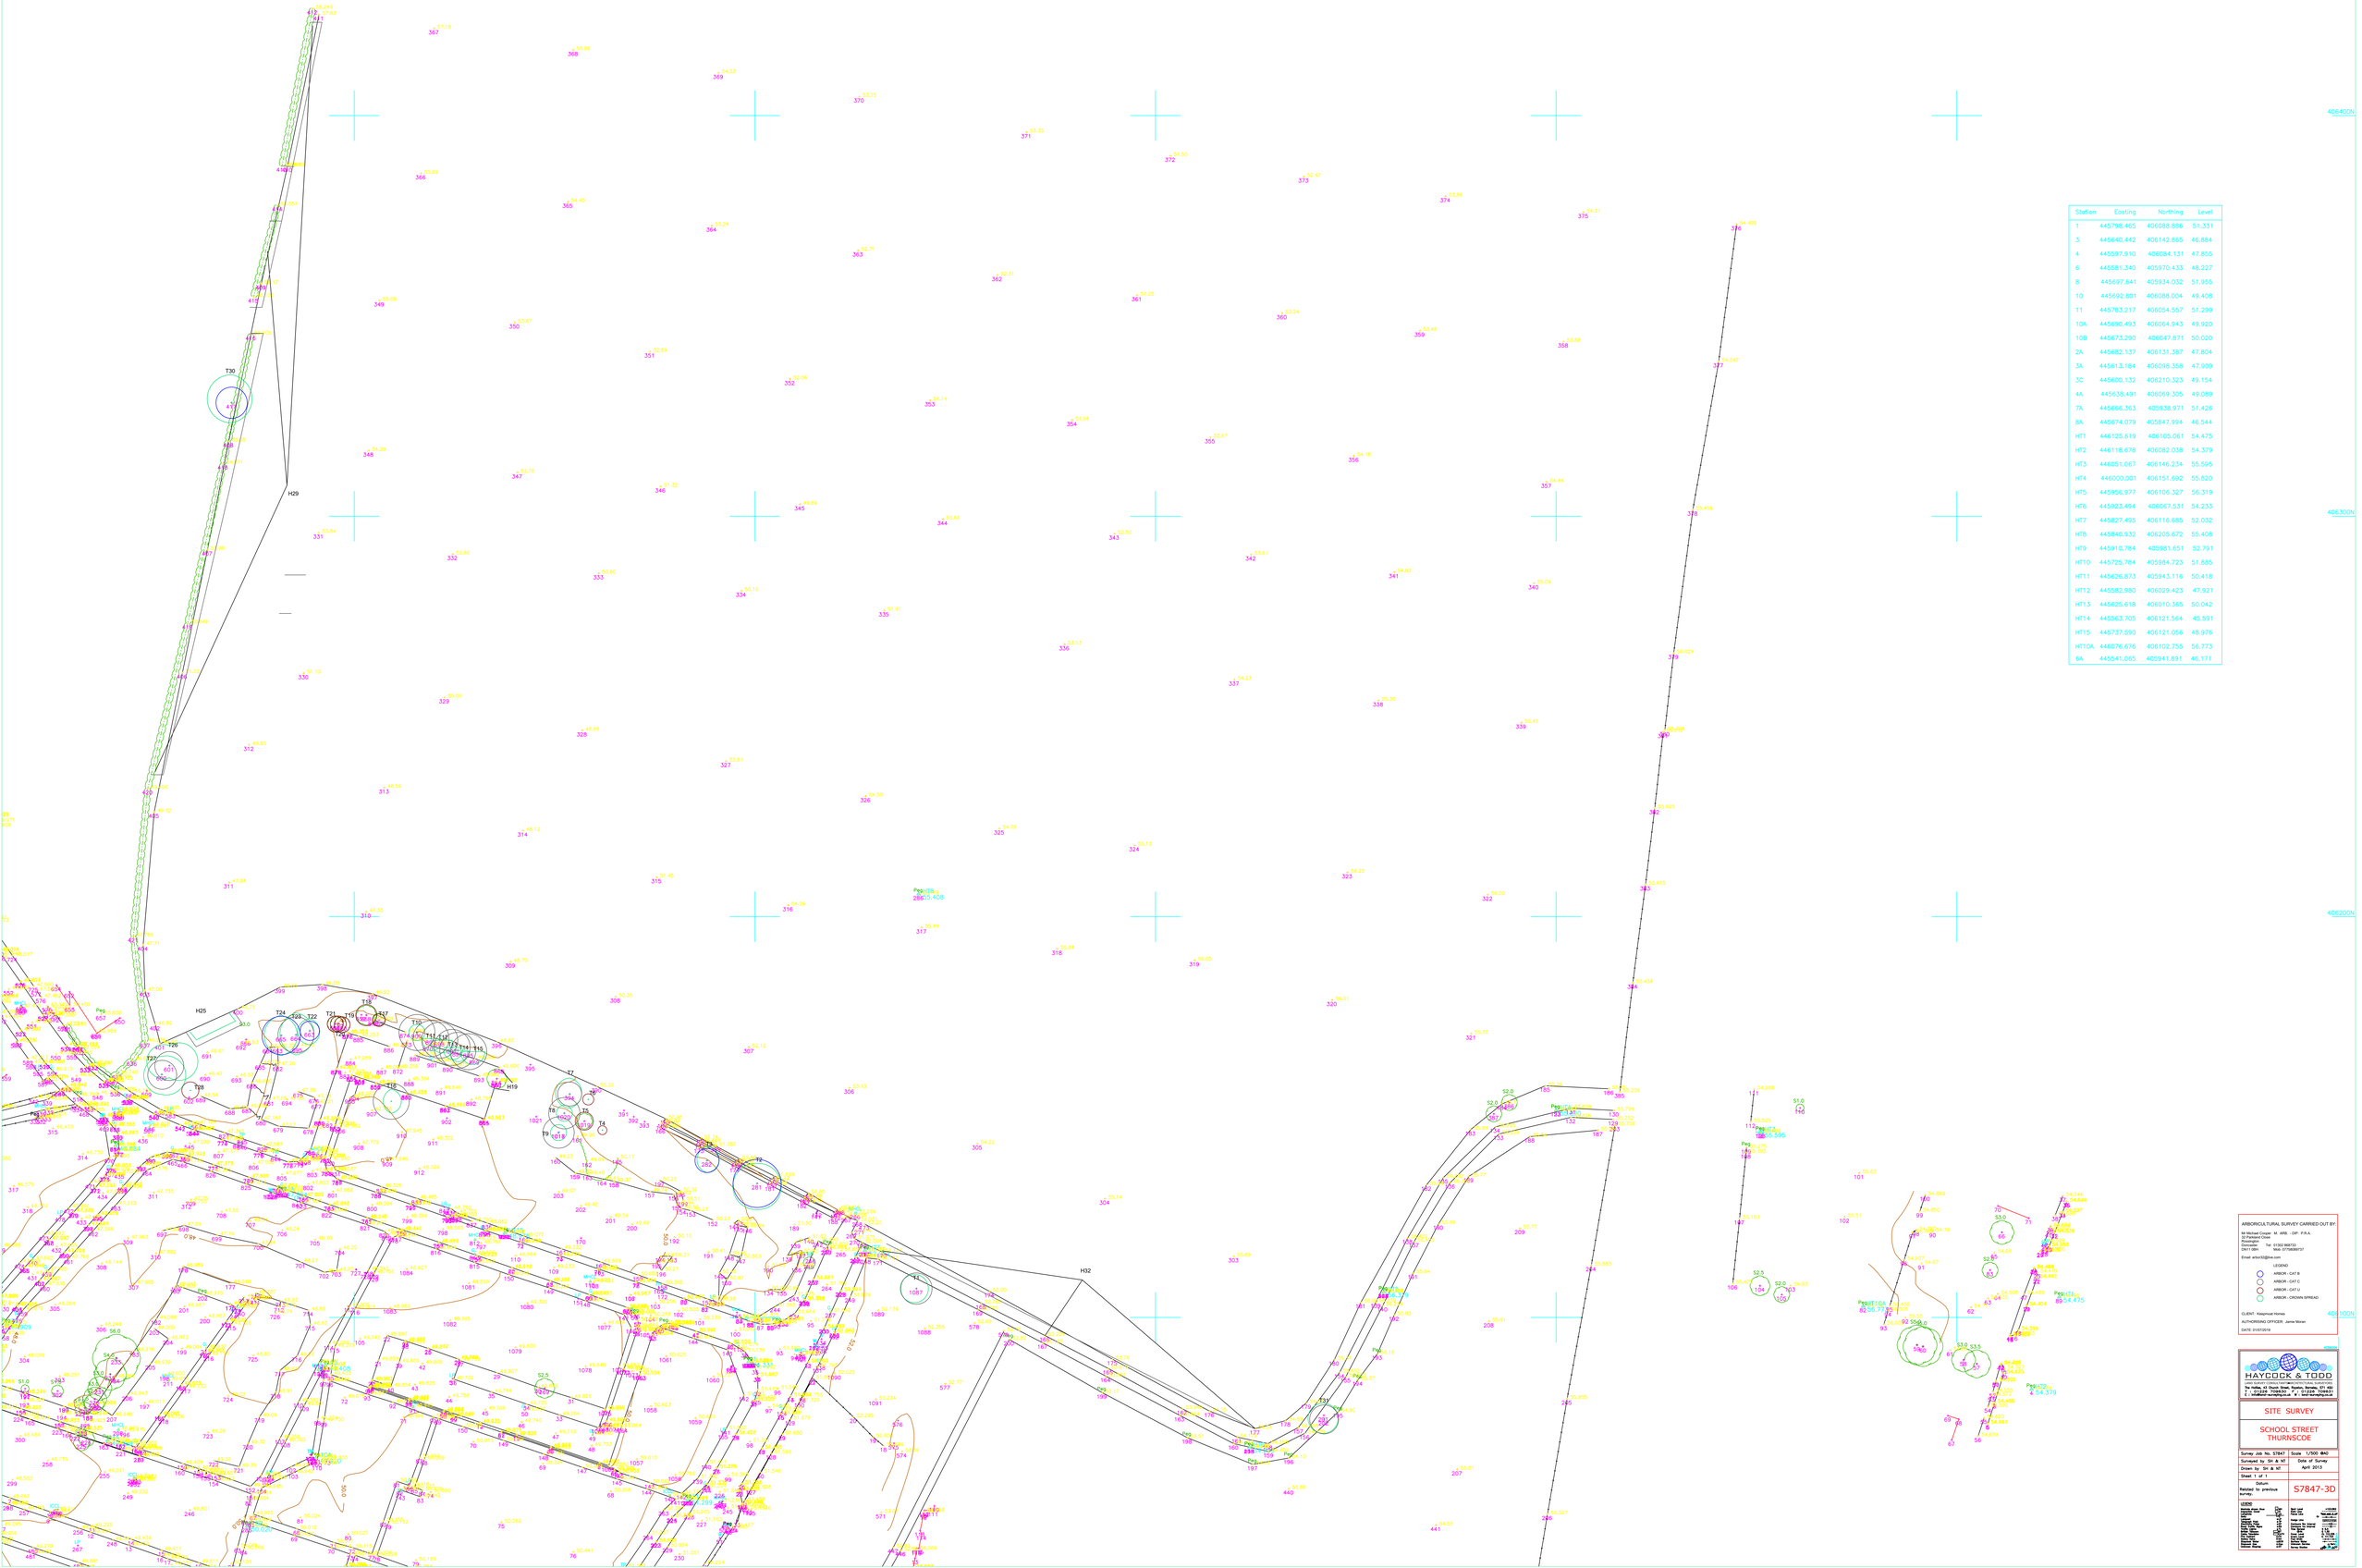

Station	Easting	Northing	Level
1	445798.465	406088.886	51.331
3	445640.442	406142.865	46.884
4	445597.910	406084.131	47.855
6	445581.340	405970.433	48.227
8	445697.641	405934.032	51.955
10	445692.801	406088.004	49.408
11	445783.217	406054.557	51.299
10A	445690.493	406064.943	49.920
10B	445673.290	406047.871	50.020
2A	445682.137	406131.387	47.804
3A	445613.184	406098.358	47.909
3C	445600.132	406210.323	49.154
4A	445638.491	406069.305	49.089
7A	445666.363	405938.971	51.426
8A	445674.079	405847.994	46.544
HT1	446125.619	406105.061	54.475
HT2	446118.678	406082.038	54.379
HT3	446051.067	406146.234	55.595
HT4	446000.001	406151.692	55.820
HT5	445956.977	406106.327	56.319
HT6	445923.494	406067.531	54.233
HT7	445827.495	406116.685	52.032
HT8	445840.932	406205.672	55.408
HT9	445910.784	405981.651	52.791
HT10	445725.784	405984.723	51.885
HT11	445626.873	405943.116	50.418
HT12	445582.980	406029.423	47.921
HT13	445625.618	406010.365	50.042
HT14	445563.705	406121.564	45.591
HT15	445737.590	406121.056	48.976
HT10A	446076.676	406102.755	56.773
6A	445541.065	405941.891	46.171

ARBORICULTURAL SURVEY CARRIED OUT BY:

Mr Michael Cooper M. ARB. - DIP. P.R.A.
DN11 0BH Mob: 07708869107

Email: arbor32@live.com

LEGEND

- ARBOR - CAT B
- ARBOR - CAT C
- ARBOR - CAT U
- ARBOR - CROWN SPREAD

CLIENT: Keepmoat Homes

AUTHORISING OFFICER: Jamie Moran

DATE: 01/07/2019

HAYCOCK & TODD
CHARTERED CONSULTANT ARCHITECTURAL SURVEYORS

SITE SURVEY

SCHOOL STREET
THURNSCOE

Survey Job No. S7847	Scale 1/500 @A0
Surveyed by Sir & M	Date of Survey
Drawn by Sir & M	April 2013
Sheet 1 of 1	
Datum: Related to previous survey	S7847-3D

LEGEND

Ancient Hedge Row	Elm	Bell Cast	Lamp Post
Beech	Fence	Bus Stop	Manhole
Cherry	Fire Hydrant	Cable Box	Mini Stop Cock
Chestnut	Flag Pole	Cattle Grid	Pedestrian Gate
Conifer	Gate	Cleaning Eye	Pedestrian Guard Rail
Crataegus	Gas Valve	Control Box	Pedestrian Ramp
Dog Rose	Hawthorn	Control Kiosk	Post
Dog Rose - Hedge	Holly	Crossing Point	Post Box
Elder	Hydrant	Cycle Rack	Public Phone
Elm - Hedge	Lime	Electric Box	Road Sign
Elm - Stump	Lime - Hedge	Electric Pole	Stop Cock
Elm - Sucker	Lime - Stump	Fire Alarm	Street Light
Elm - Sucker - Hedge	Lime - Sucker	Footway Light	Telephone Box
