



DO NOT SCALE

NOTES

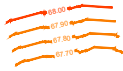

PROPOSED LEVELS

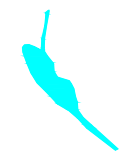

EXISTING WATERCOURSE



MINE SHAFT LOCATION

Levels Have Been Produced To Assess Cut/Fill
Quantities. Drawing Should Be Read In Conjunction
With JPG Drawing No.:
'4652-2-JPG-SW-00-DR-C-1203_S2_P03-Phase_3_
Cutfill_Analysis'

Approximate Location Of Existing
Surcharge Stockpile.
Volume: Approx. 10,000 Cu. M.

Stockpile To Be Moved And Reused
For Surcharging Post-Cut/Fill
Earthworks.

GATEWAY 36
PHASE 3

Mine Shaft
CA Ref. 435401-002

Mine Shaft
CA Ref. 435401-003

P07	ARCHITECT LAYOUT ALTERATION.	14.07.20	OLT
P06	UPDATED S278 LAYOUT.	10.07.20	OLT
P05	APPROXIMATE POSITION OF SURCHARGE STOCKPILE ADDED.	22.04.20	OLT
P04	UPDATED ATTENUATION LAYOUT. TENDER ISSUE.	15.04.20	OLT
P03	ARCHITECT LAYOUT ALTERATION.	29.11.19	OLT
P02	ALTERATION TO LAYOUT TO ASSIST IN CUT/FILL BALANCE.	10.10.19	OLT
P01	FIRST ISSUE.	24.09.19	OLT
REV	DESCRIPTION	DATE	BY

Project
ROCKINGHAM PHASE 3,
ROCKINGHAM 2&3,
HOYLAND

Drawing Title
PHASE 3 PROPOSED EARTHWORKS
LEVELS

INFORMATION ISSUE

Architect
THE HARRIS PARTNERSHIP



www.jpg.group
Leeds London Birmingham 0113 263 1155

JPG Project Ref 4652-2	Scale at A1 1:1000	Date SEPT19	Checked	Drawn OLT
---------------------------	-----------------------	----------------	---------	--------------