




Photomontage showing proposed development from viewpoint

VP3 - Cubley. Penistone Boundary Walk at Mortimer Road
Figure 3b

Chapel Farm Wind Turbine Environmental Appraisal

Viewpoint Location:	424614mE 401897mN
View Direction:	140.56 degrees
Camera Elevation:	262m AOD
Distance to Turbine:	2407m
Horizontal Field of View:	75 degrees
Viewing Distance:	302 mm
Ref: 610/ENV/011 Drawn: CRD Reviewed: ANM Approved: FC	

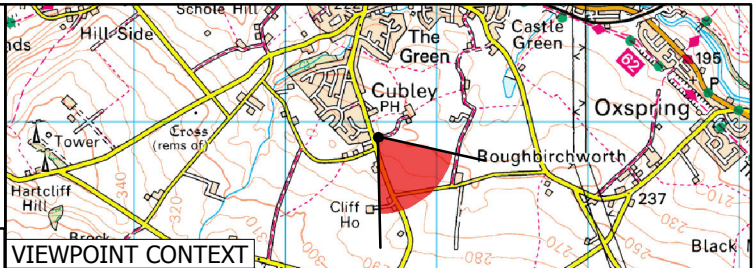

TEMPORIS
WIND

arcus