


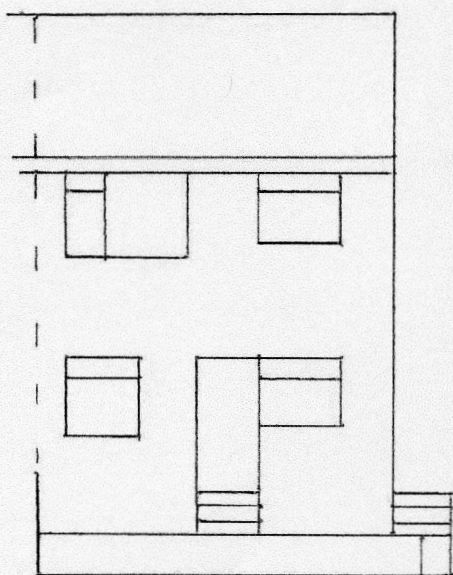


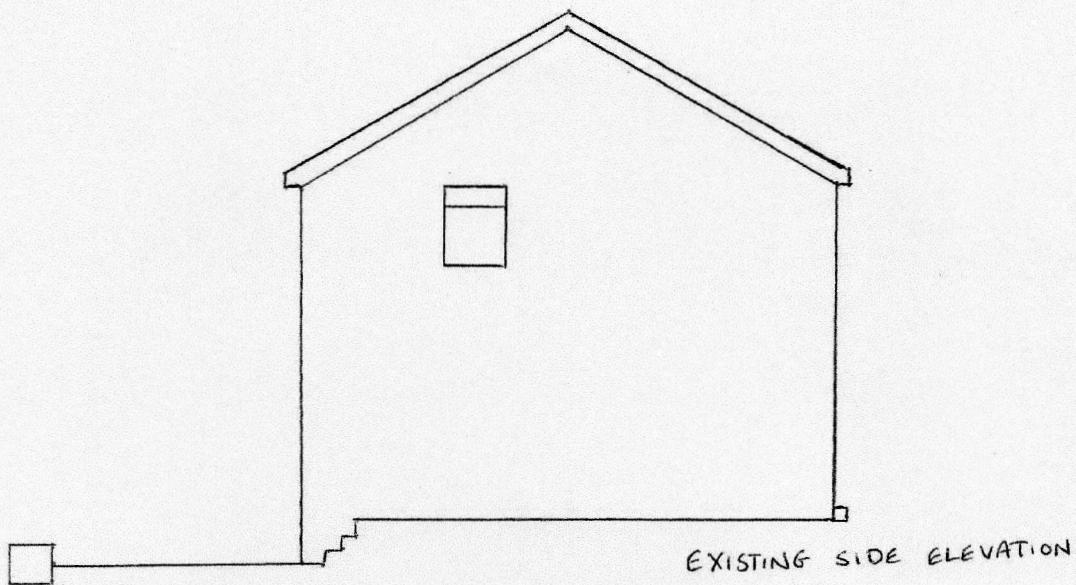


SCALE 1:100

EXISTING FRONT ELEVATION

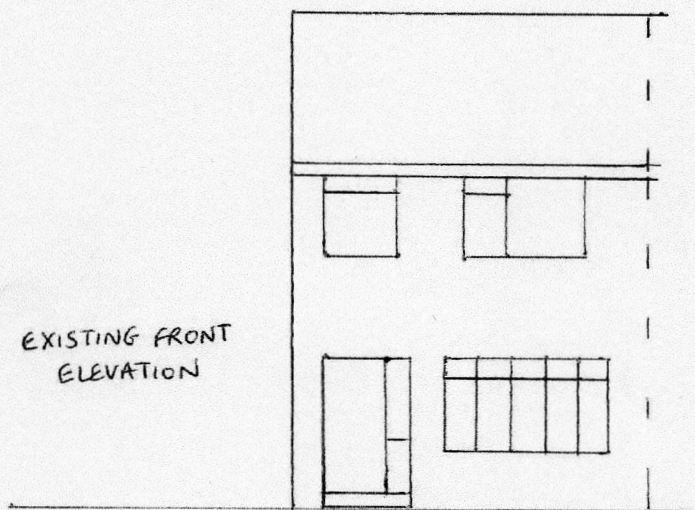


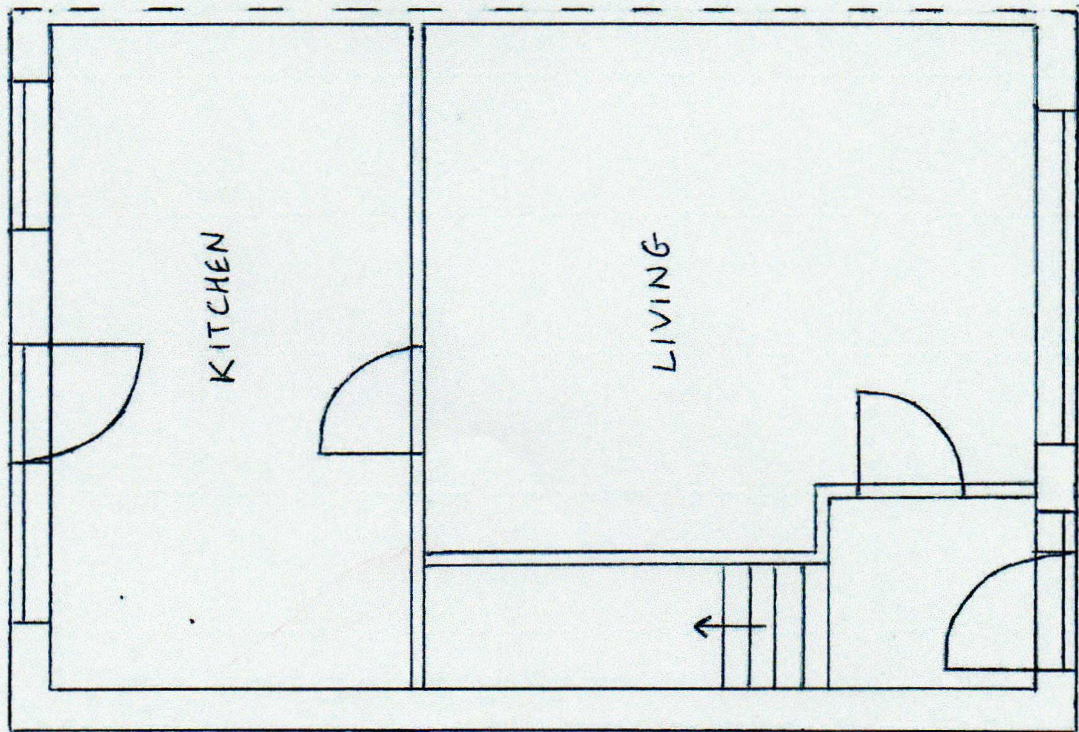


EXISTING GROUND FLOOR PLAN
SCALE 1:50

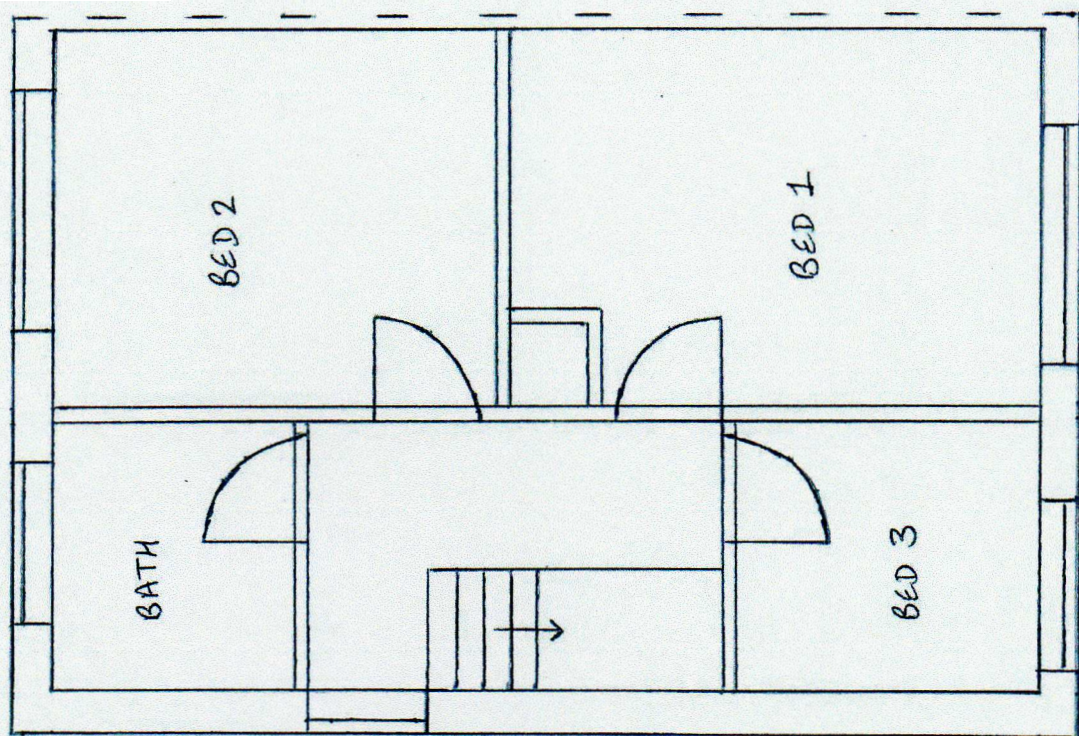

EXISTING FIRST FLOOR PLAN

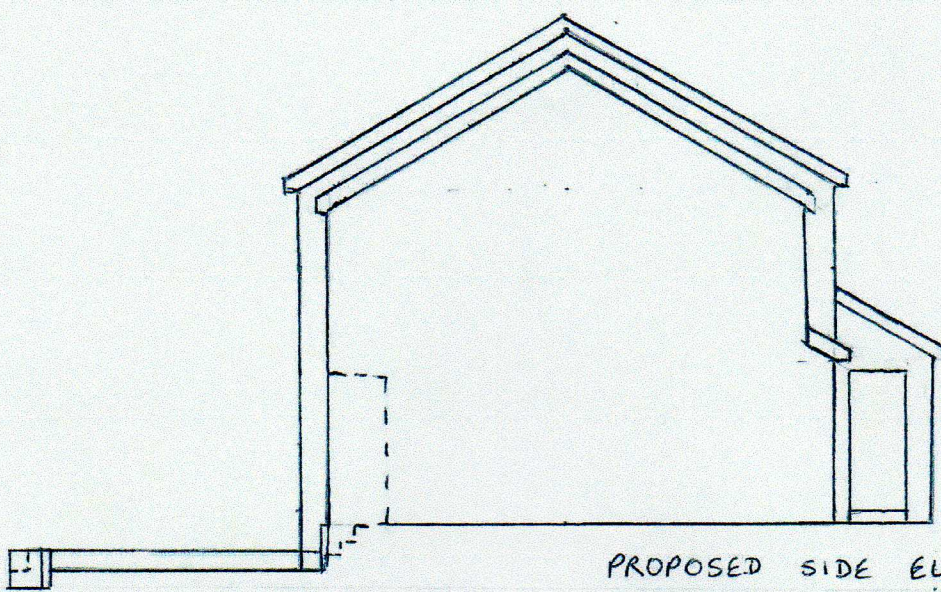


PROPOSED SIDE ELEVATION

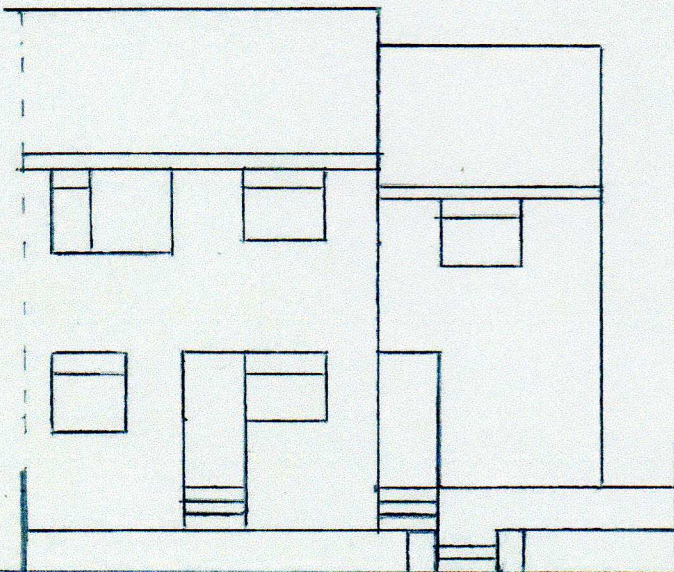


PROPOSED REAR
ELEVATION


SCALE 1:100


PROPOSED FRONT ELEVATION

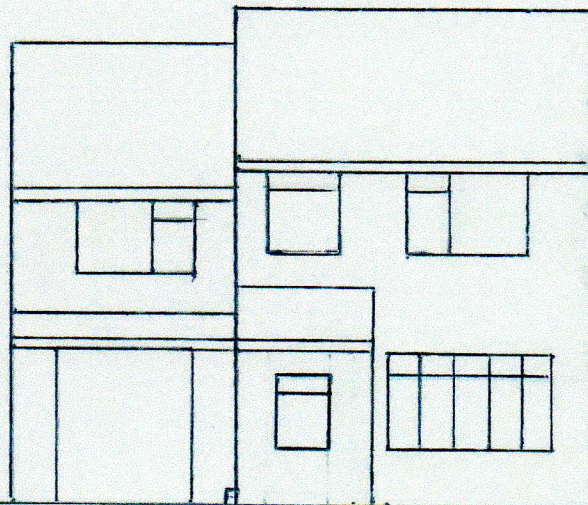

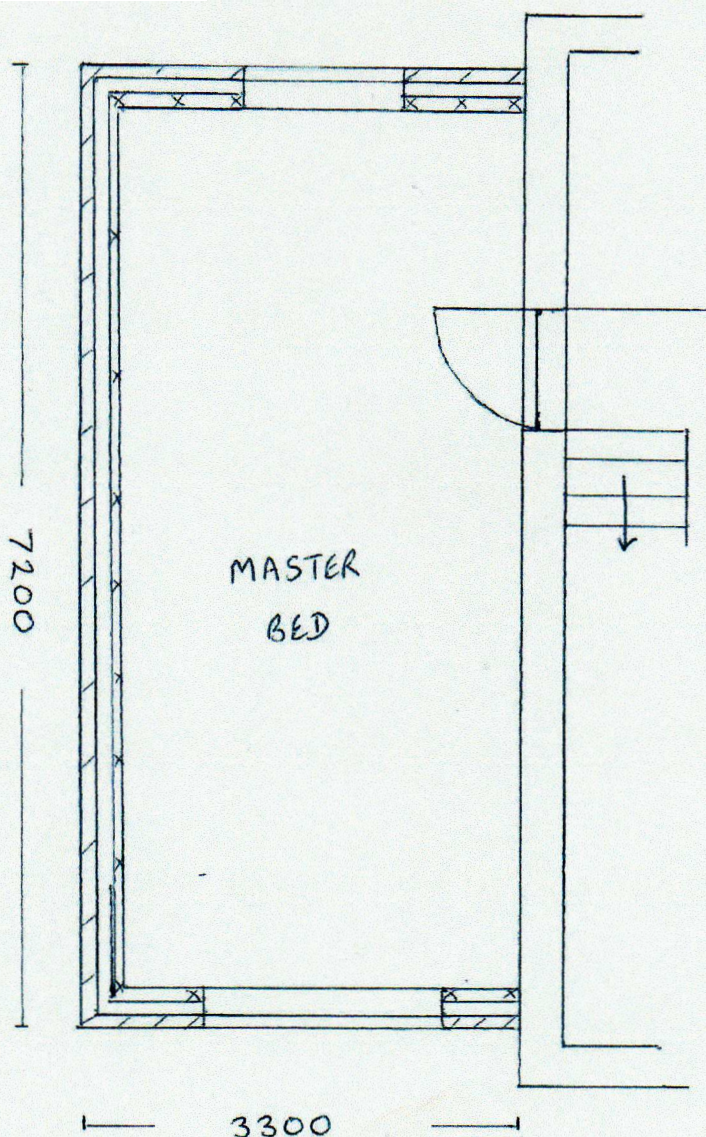

PROPOSED FIRST
FLOOR PLAN
SCALE 1:50

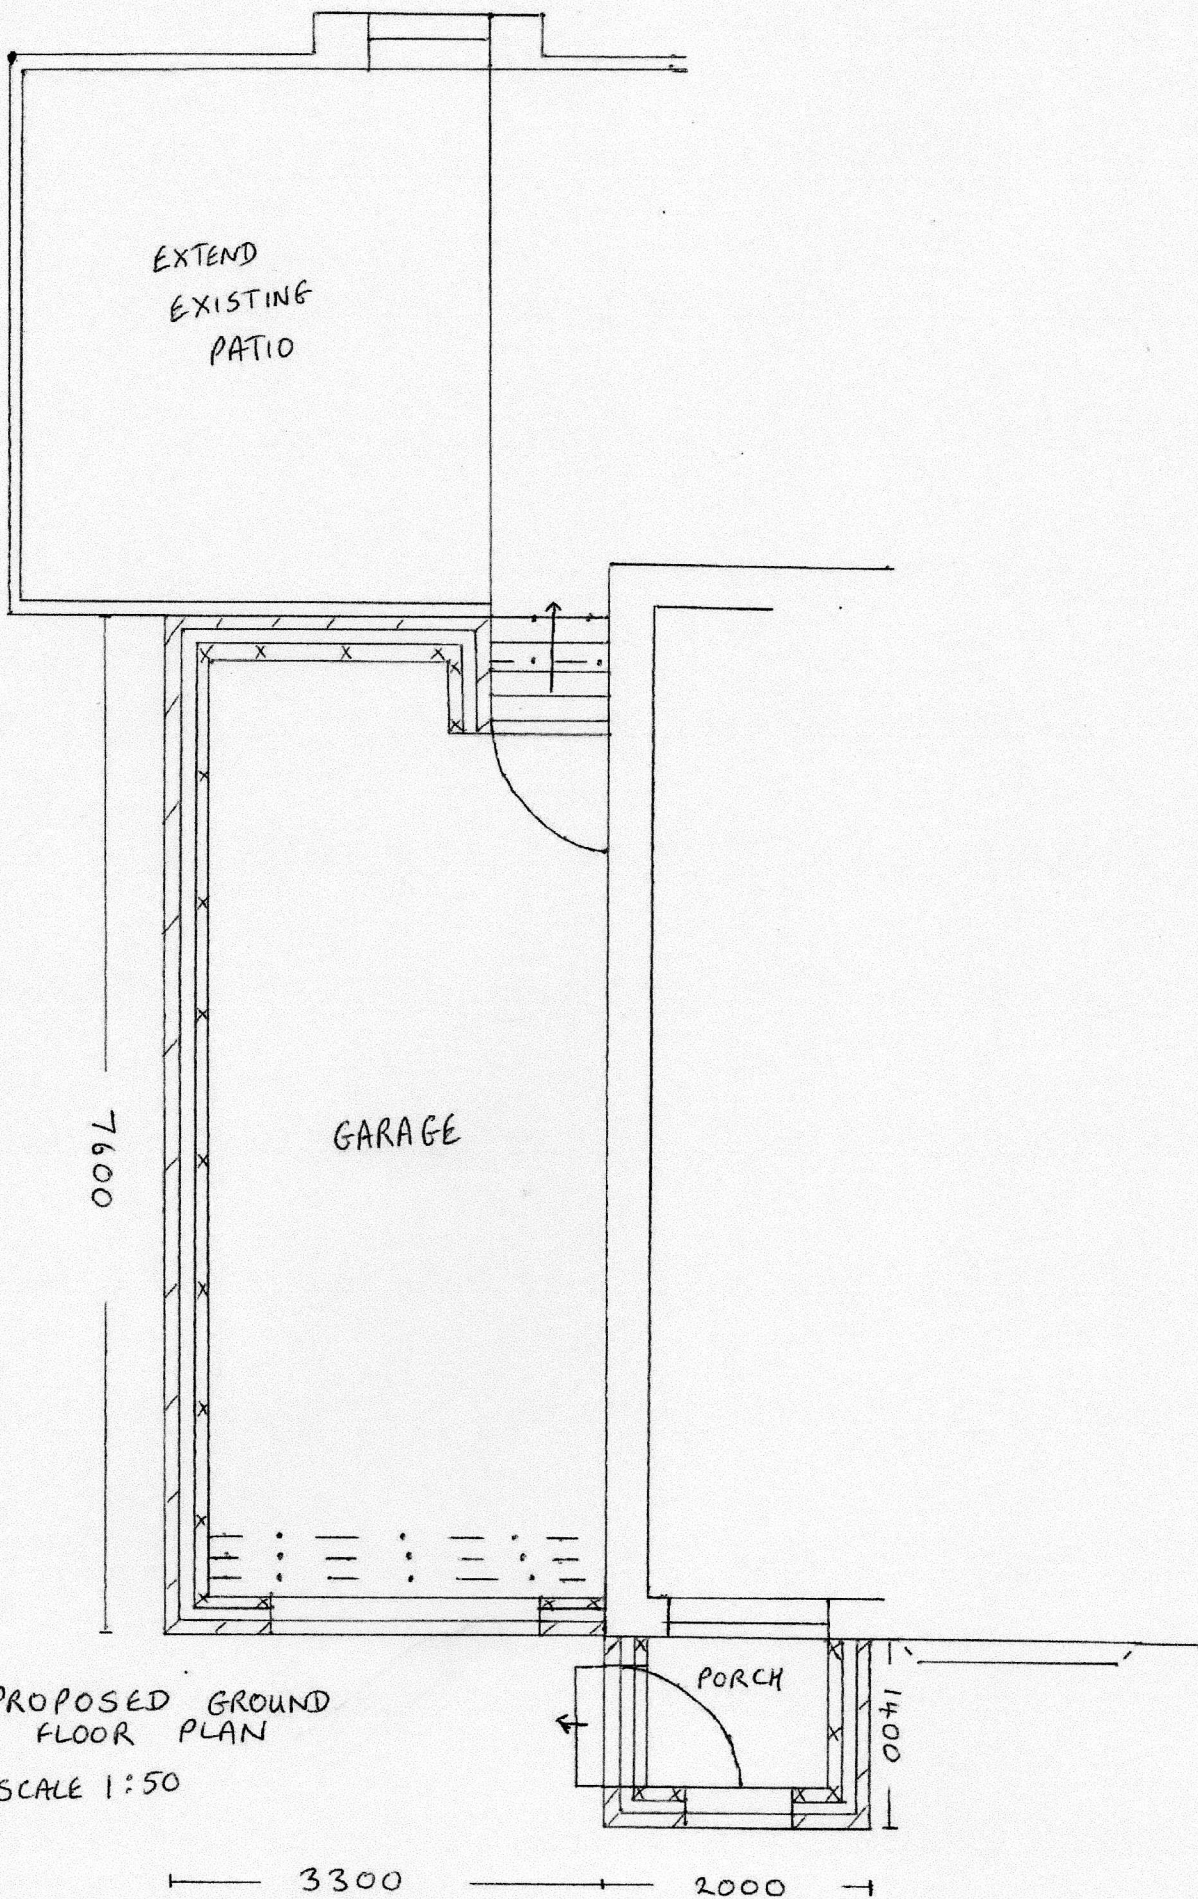

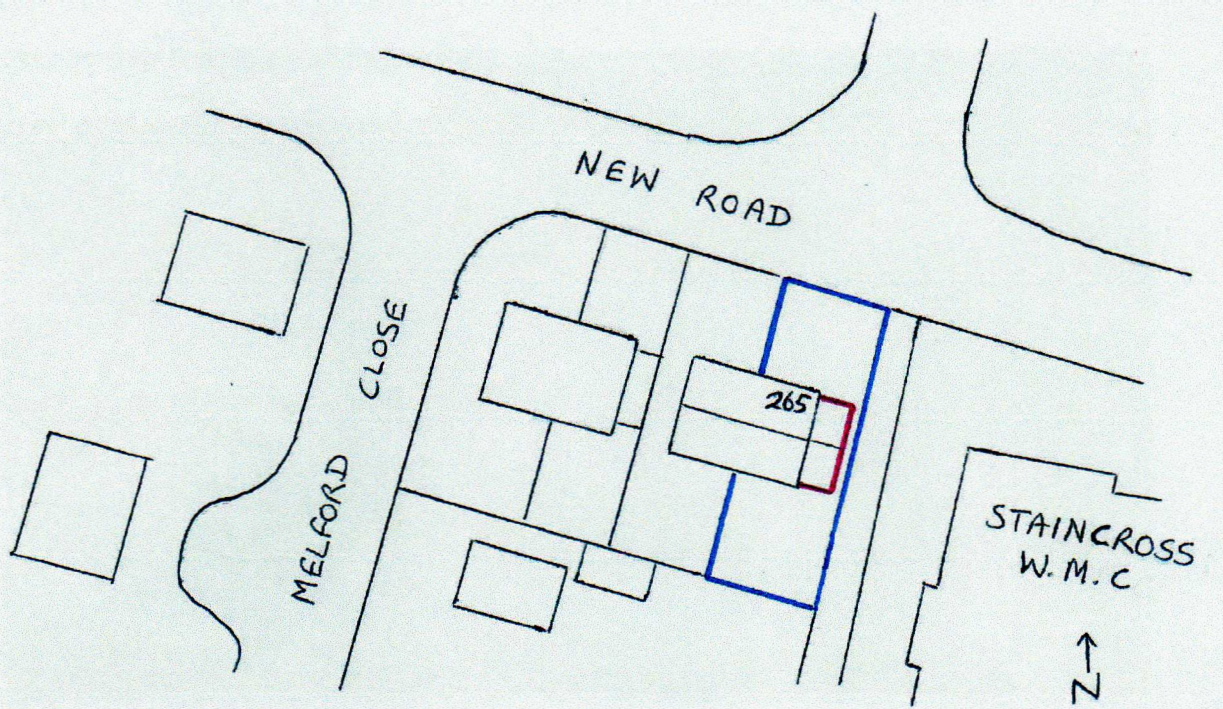

SITE PLAN

SCALE 1:500 ON A4