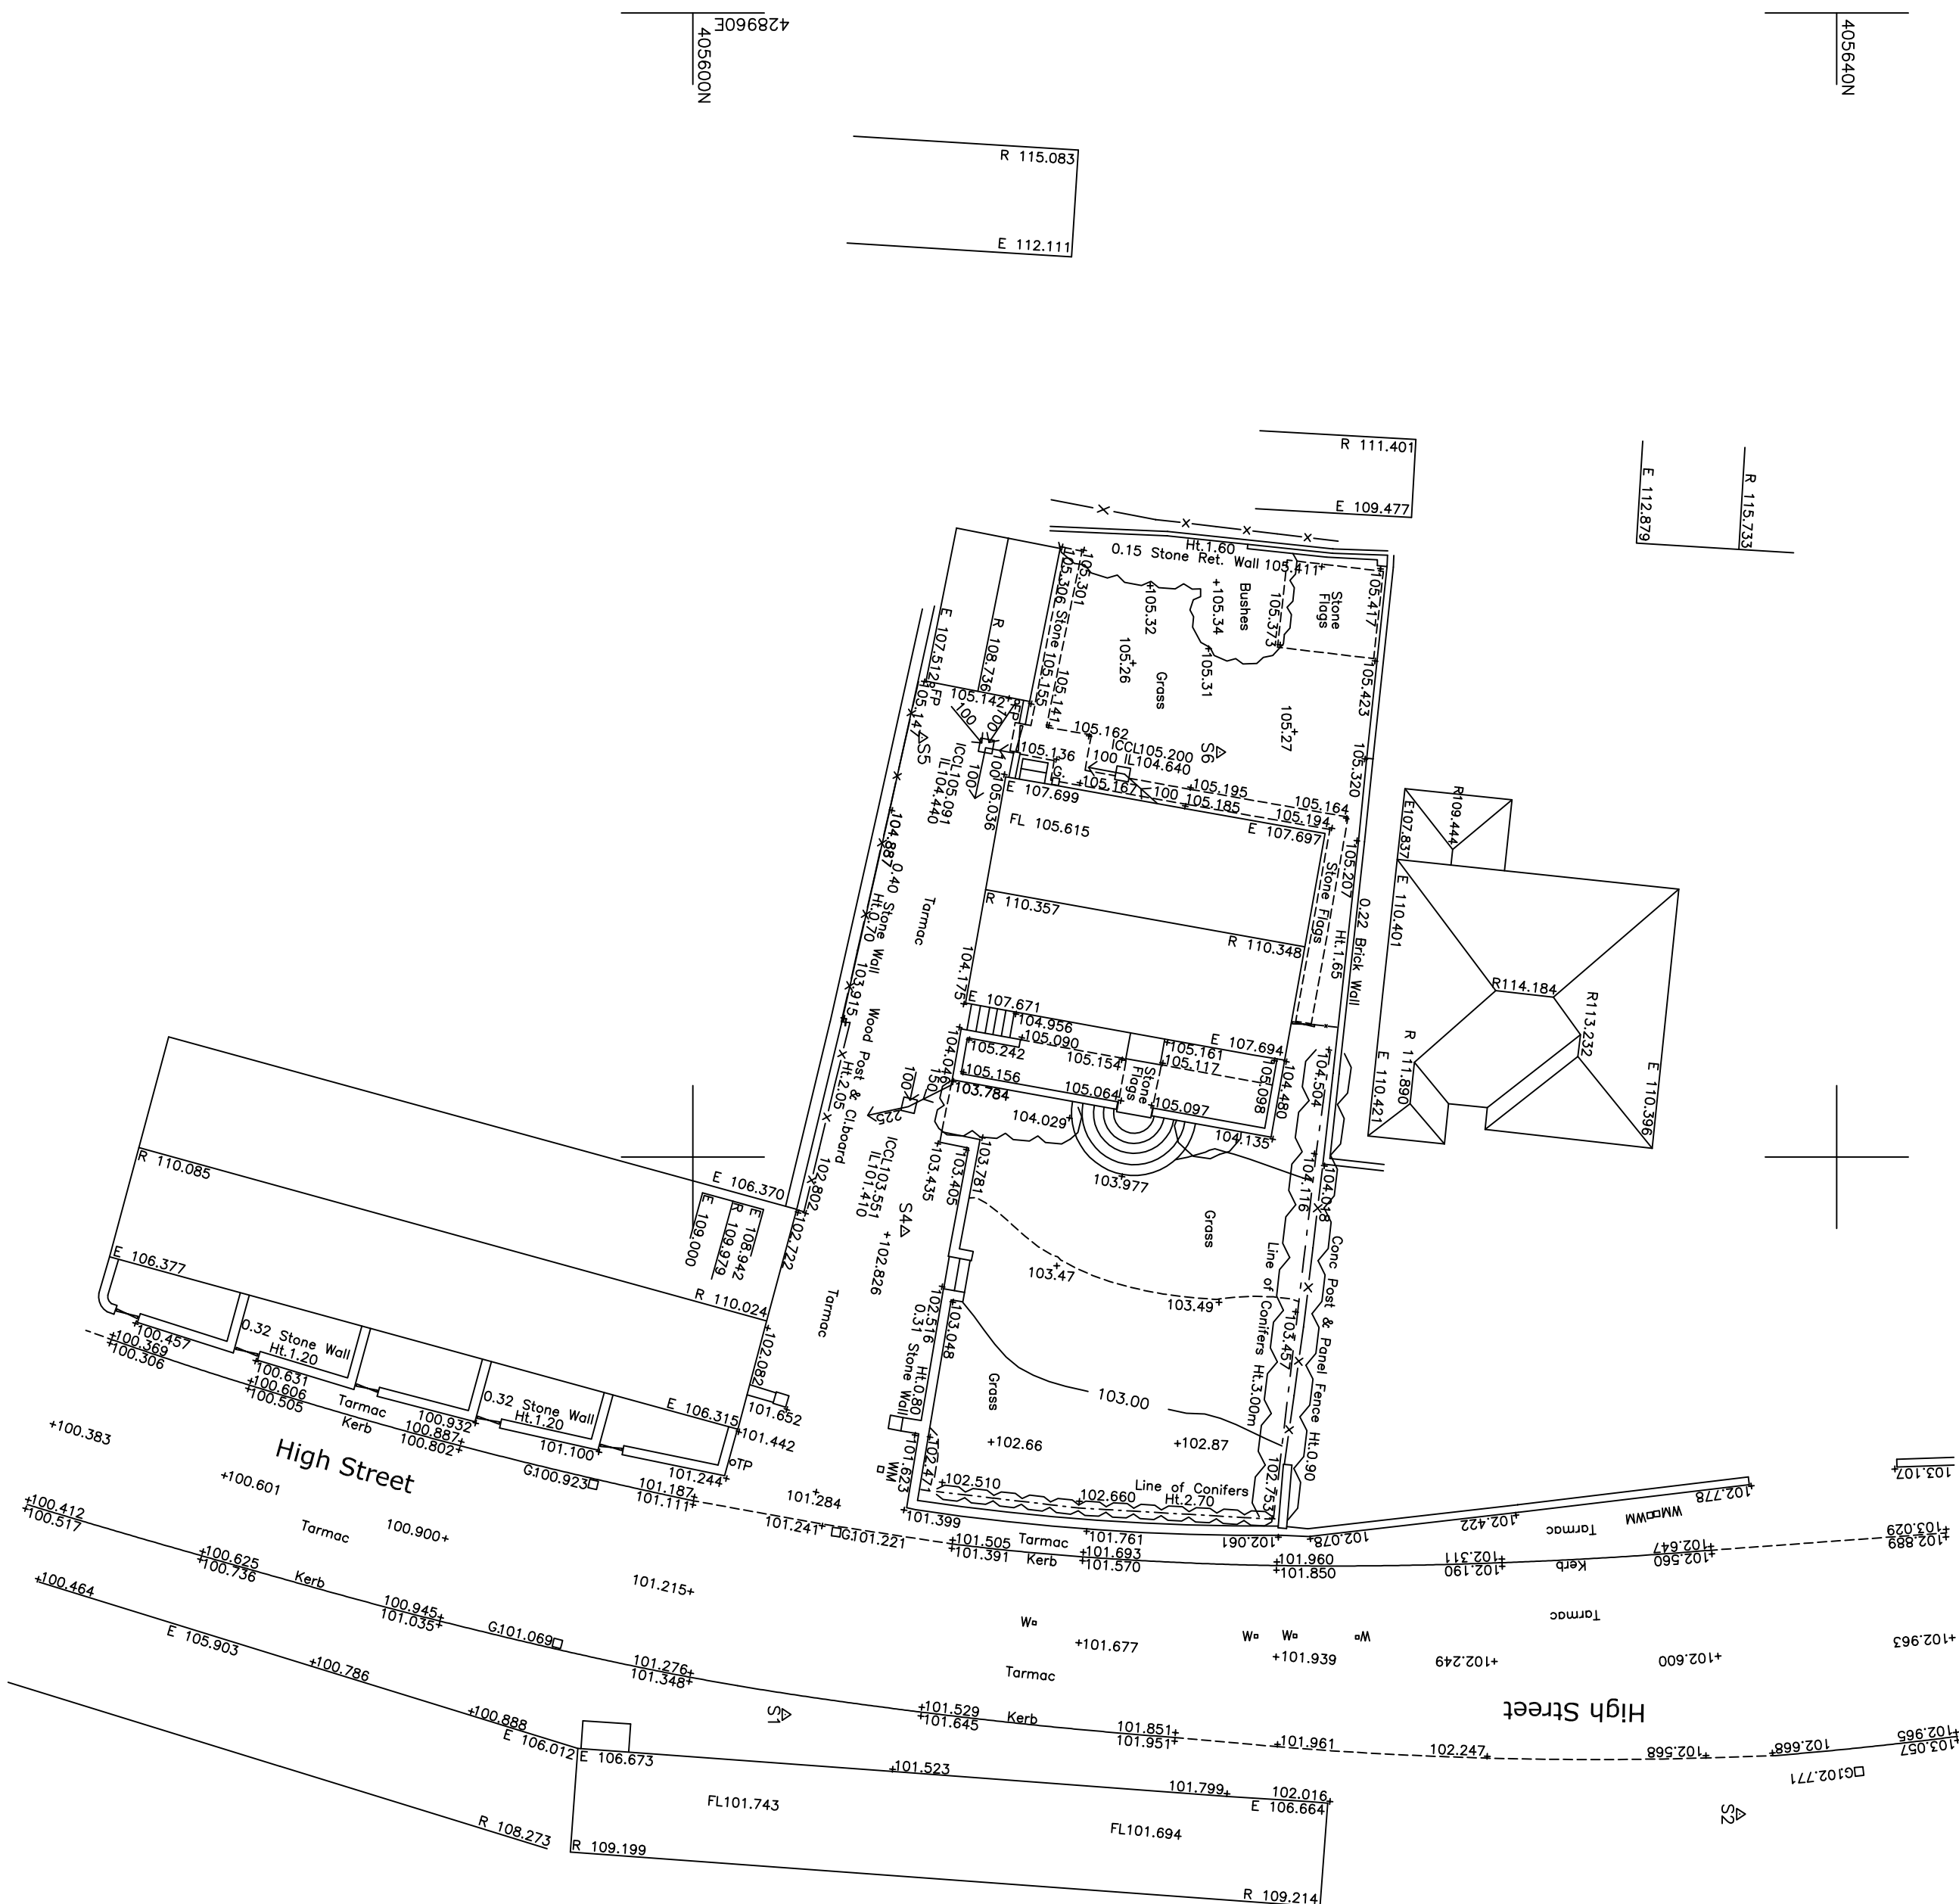
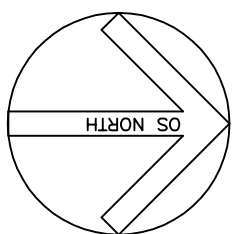


Station	Easting	Northing	Level
S1	429019.489	405603.228	101.418
S2	429022.972	405636.605	102.650
S3	429997.923	405561.415	99.851
S4	429002.582	405607.378	102.881
S5	429895.331	405608.012	105.075
S6	429895.844	405618.427	105.359

[illegible]