




PROPOSED DOUBLE STOREY EXTENSION
at No 1 NORWOOD DRIVE, BRIERLEY
for Mr. D. SIMPSON. Scale ~ 1:100

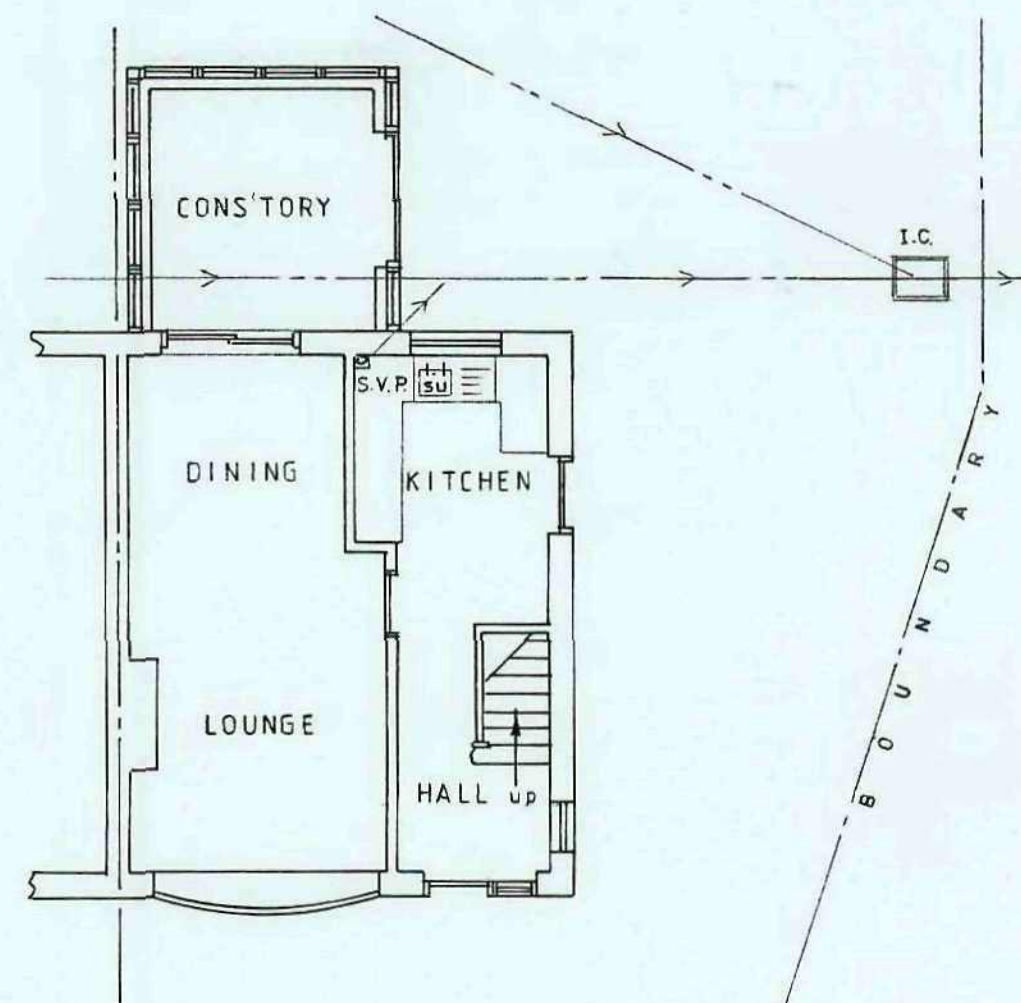


EXISTING G.F. PLAN

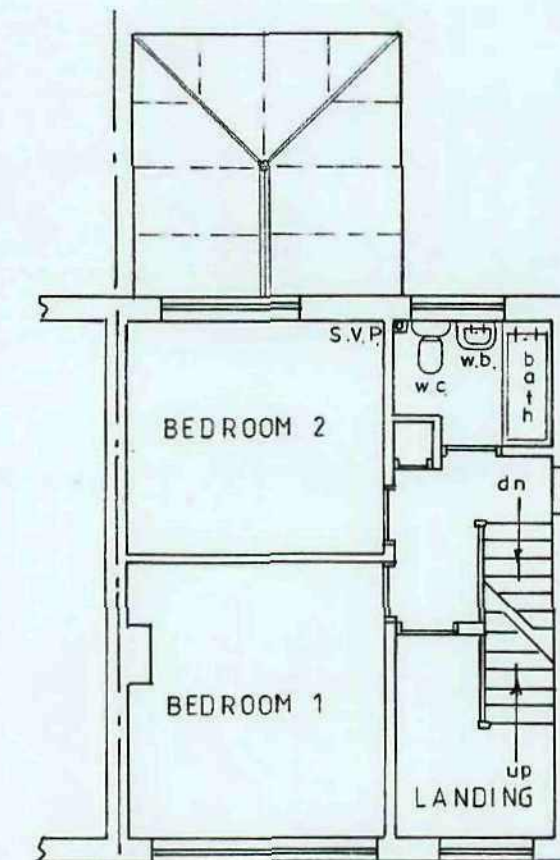


EXISTING F.F. PLAN

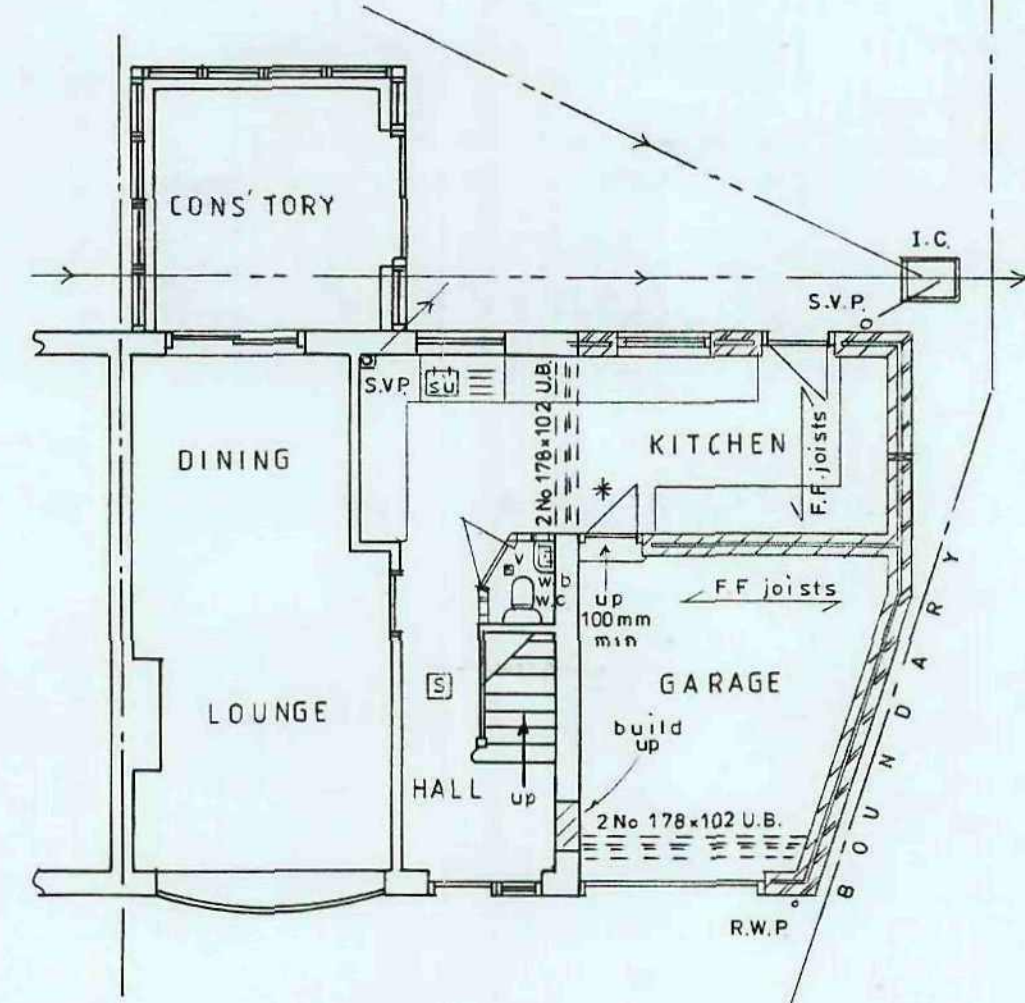


PROPOSED G.F. PLAN

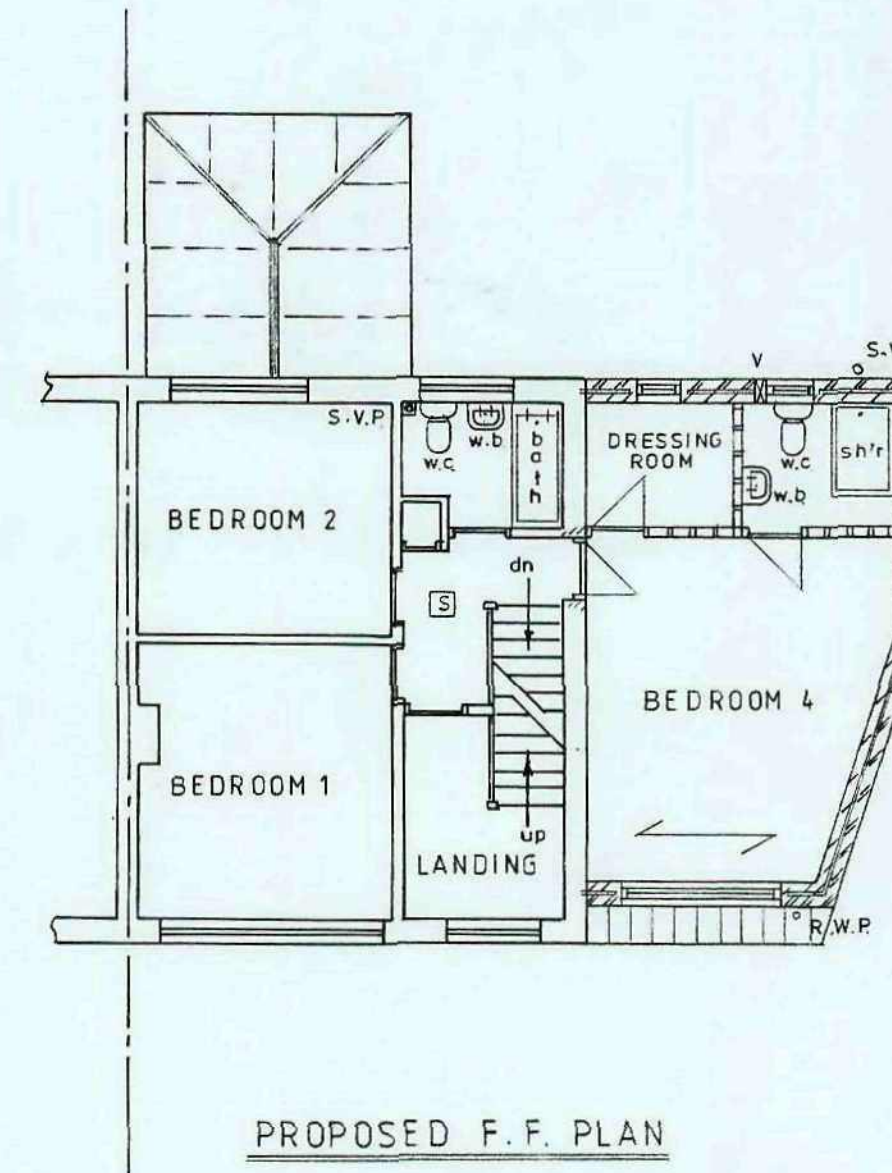


PROPOSED F.F. PLAN

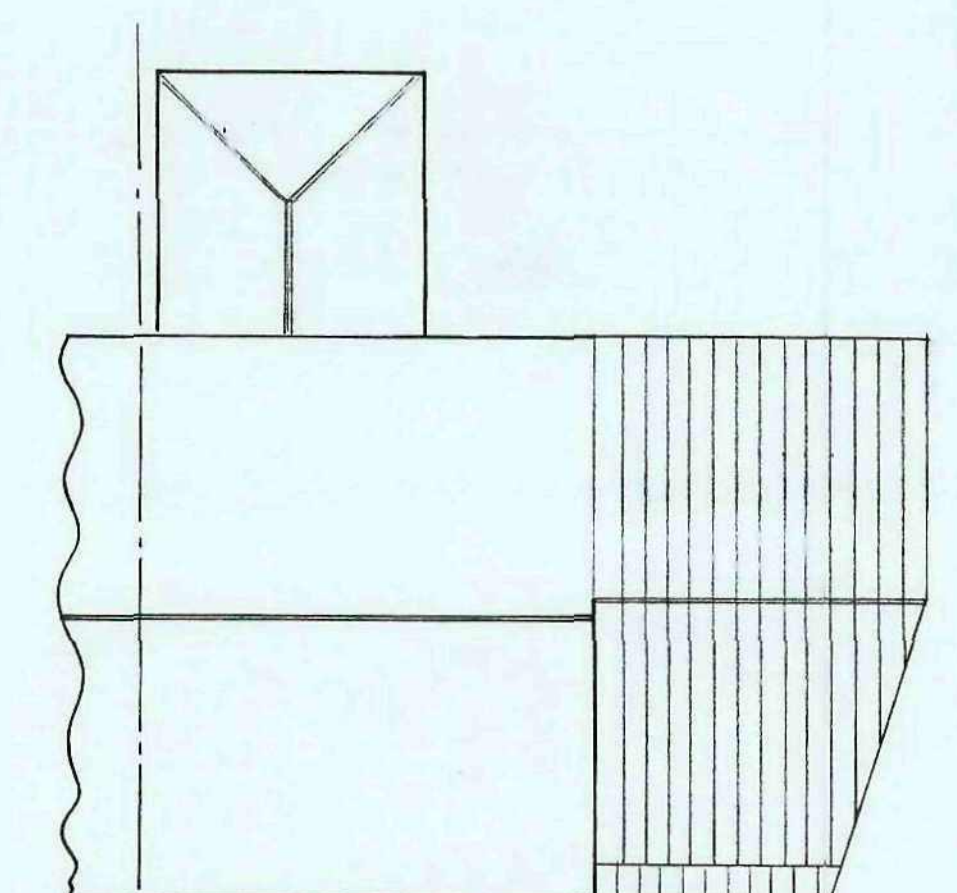


ROOF PLAN

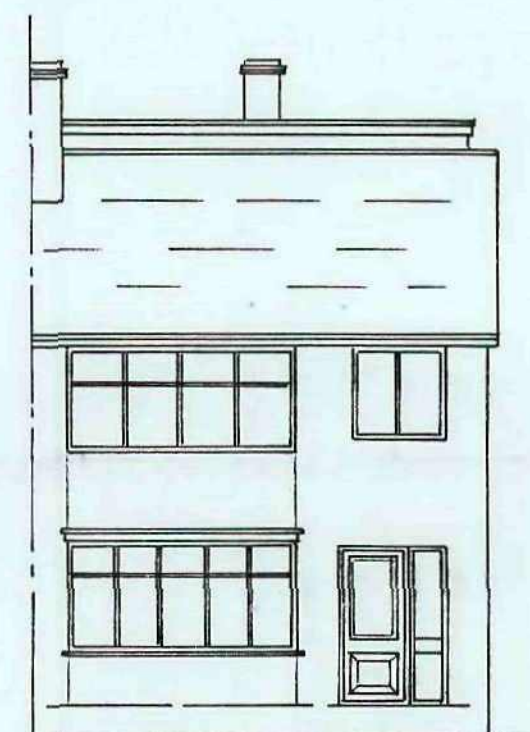


EXISTING FRONT

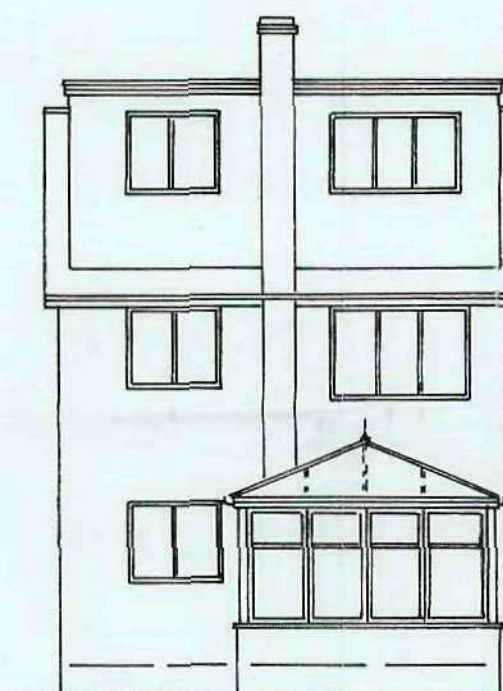


EXISTING REAR

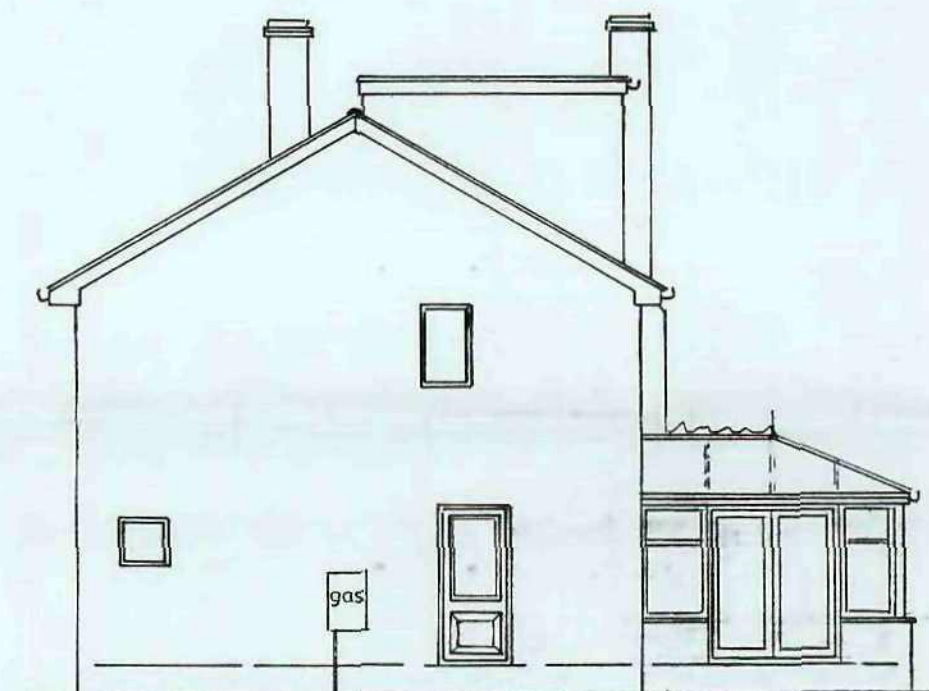

EXISTING SIDE

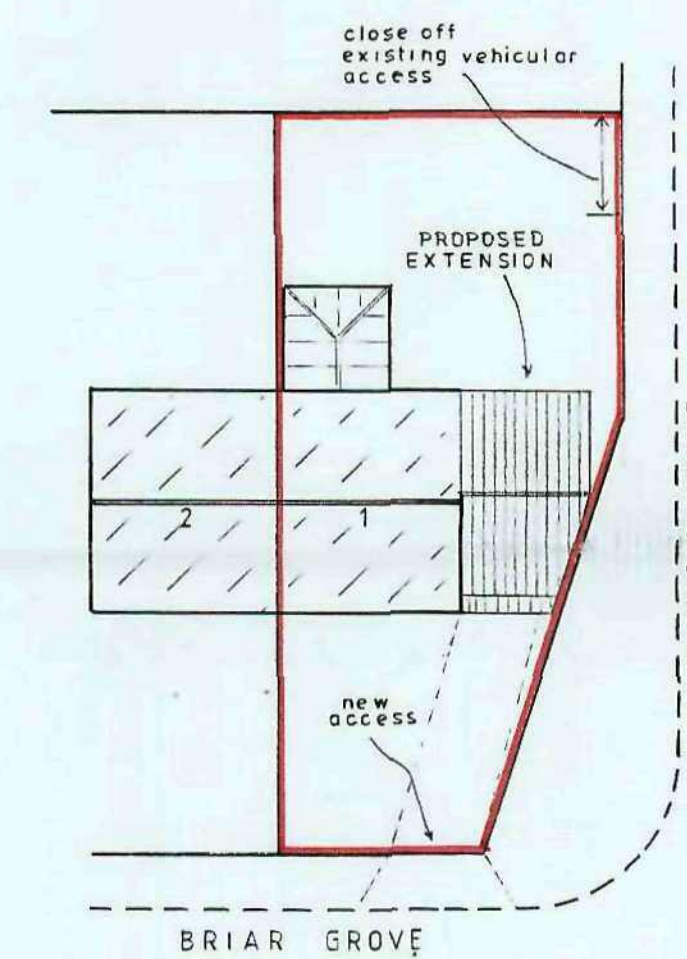


SITE PLAN 1:250

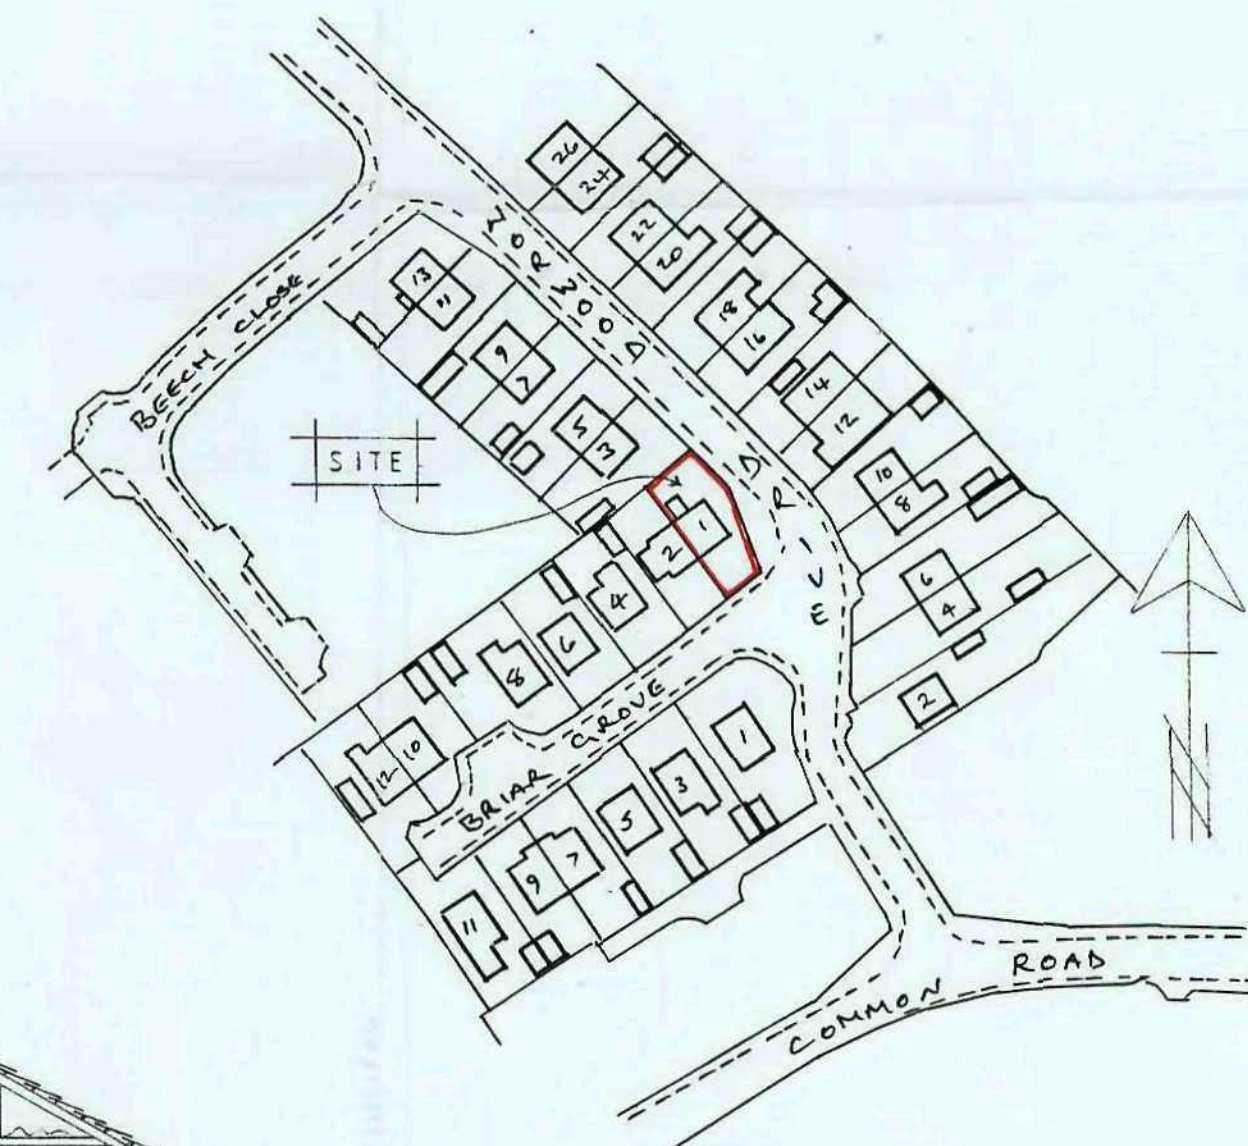


LOCATION PLAN 1:1250




PROPOSED FRONT

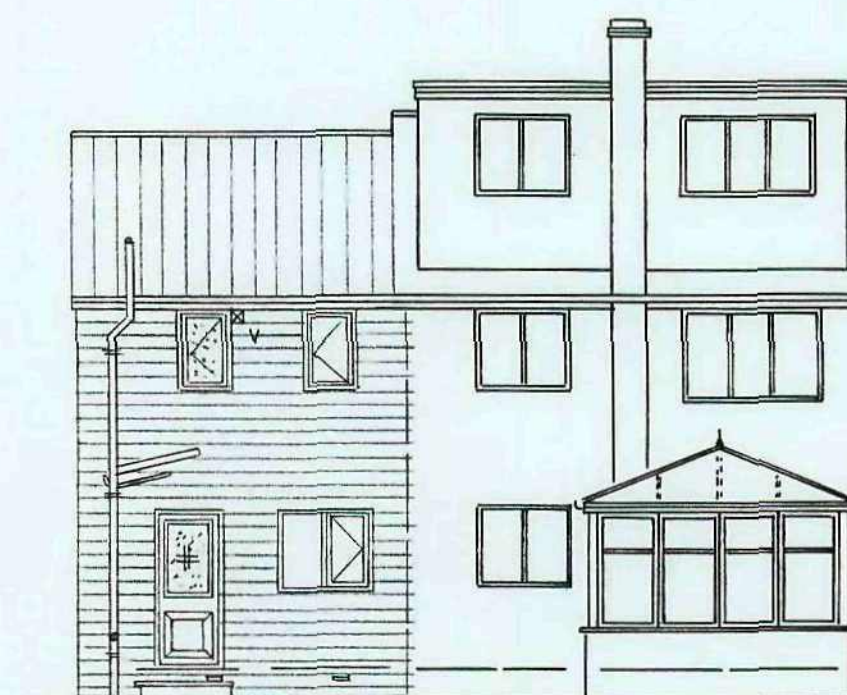

PROPOSED REAR

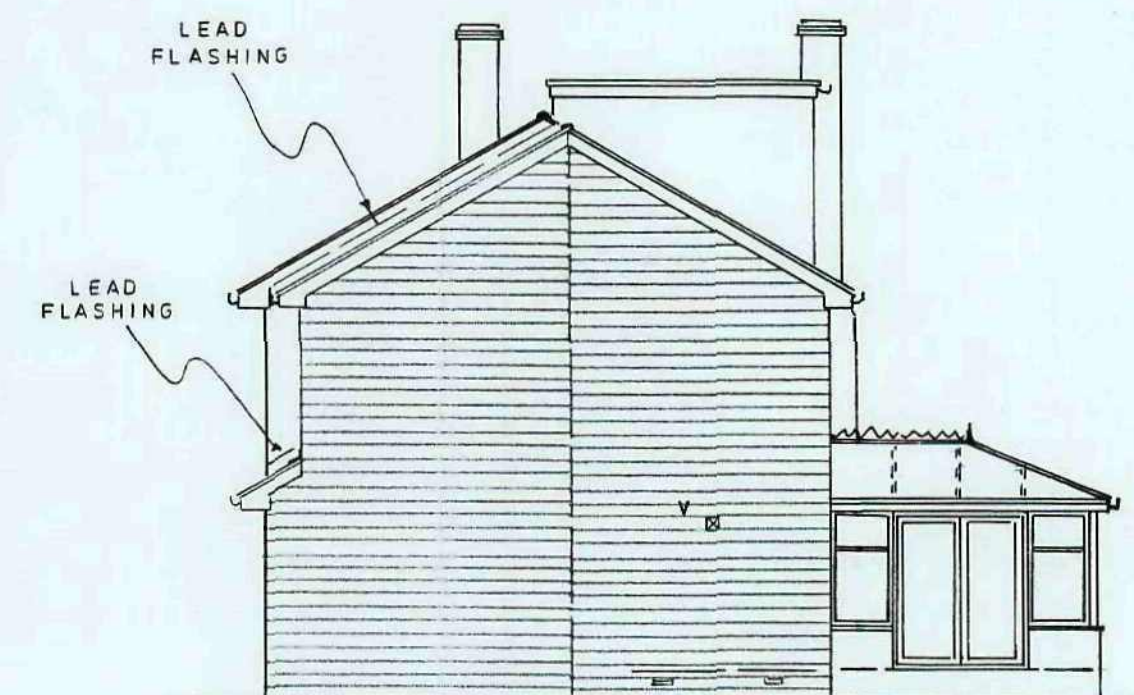

PROPOSED SIDE

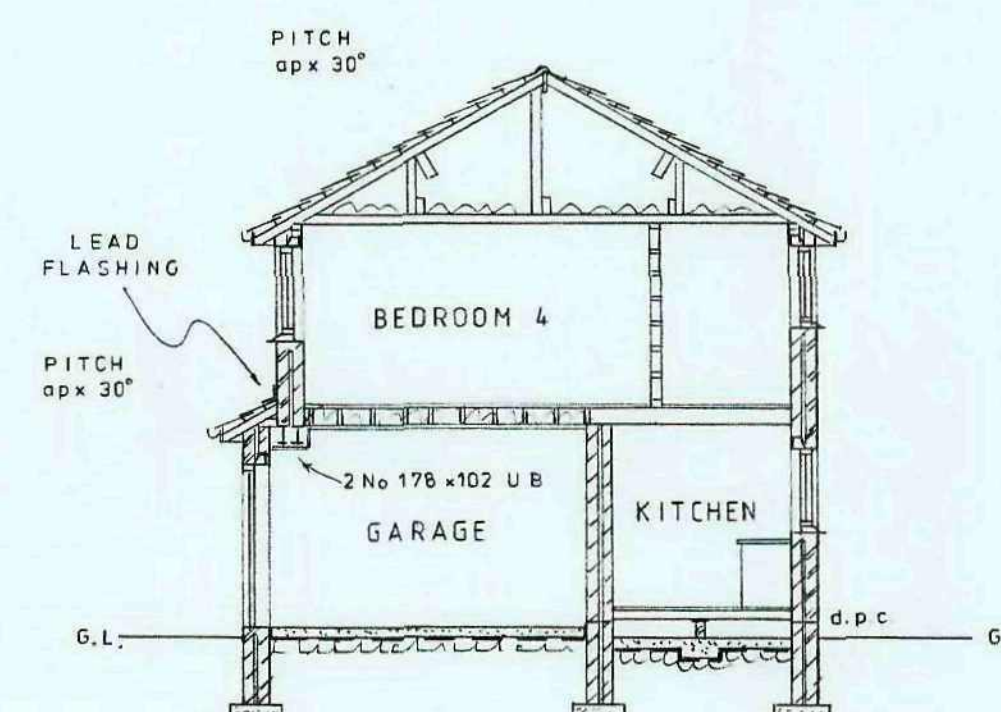

SECTION