


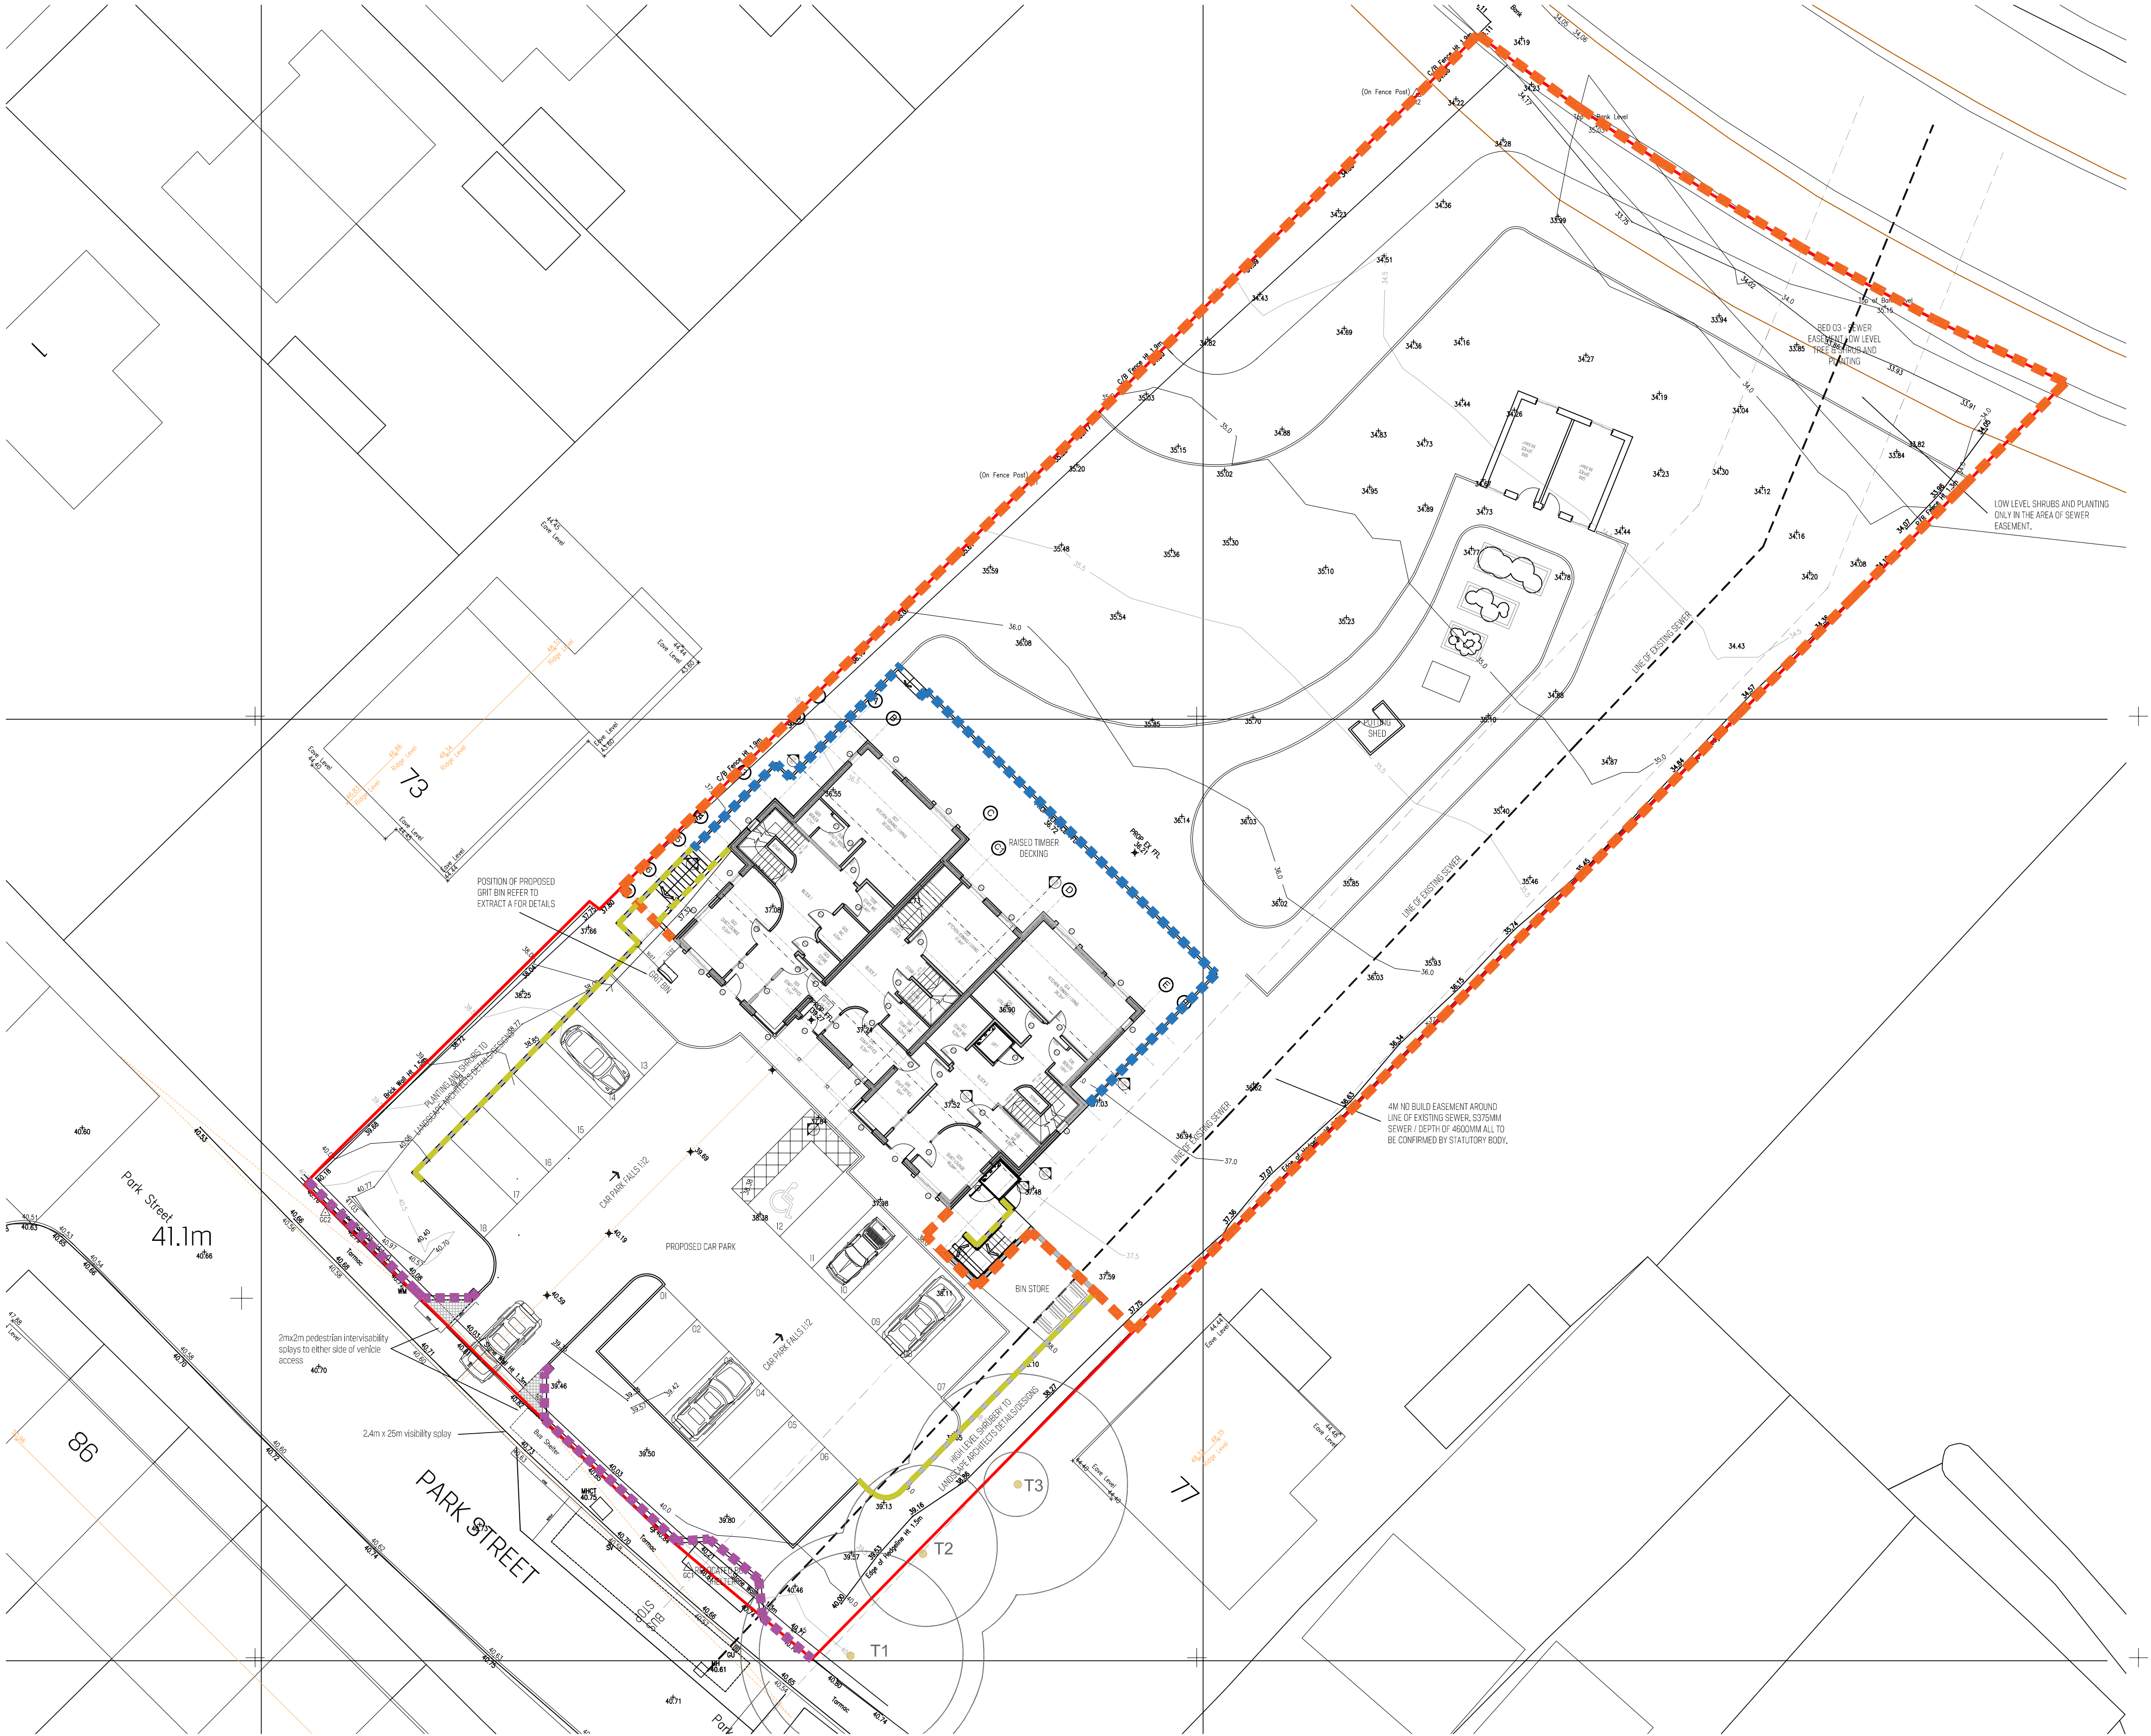


PROPOSED BOUNDARY TREATMENT PLAN | SCALE 1:200

PROPOSED BOUNDARY DETAILS | SCALE 1:50




2400mm High Close Boarded Fence

New 2.4m high close boarded fence. 3m high concrete posts @ approx. 2.5m c/cs [size of post to be confirmed]. 2.4 x 2.4m vertically lapped timber fencing panels.

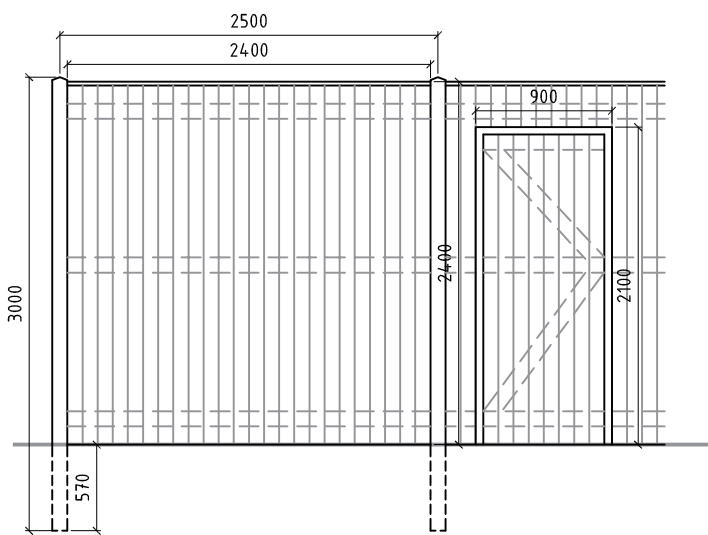


1.1m High Patio Railings

New patio boundary to comprise timber posts and handrail

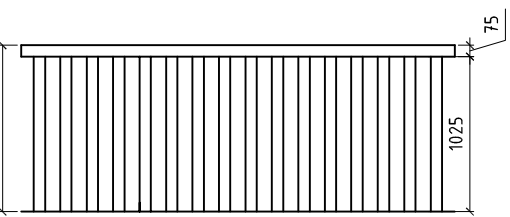



1.1m High Brick Wall

New 1.1m high brick wall to comprise of 1.1m brick work

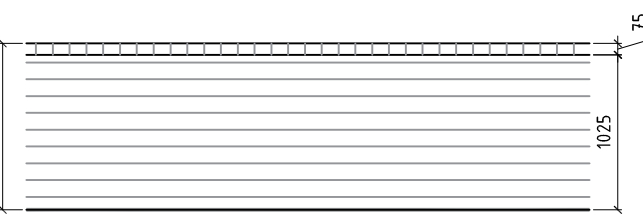


Existing Stone Wall to Park Street Boundary

Existing stone wall to be repaired and reinstated. New sections to match the existing with supporting piers as indicated on the drawings.

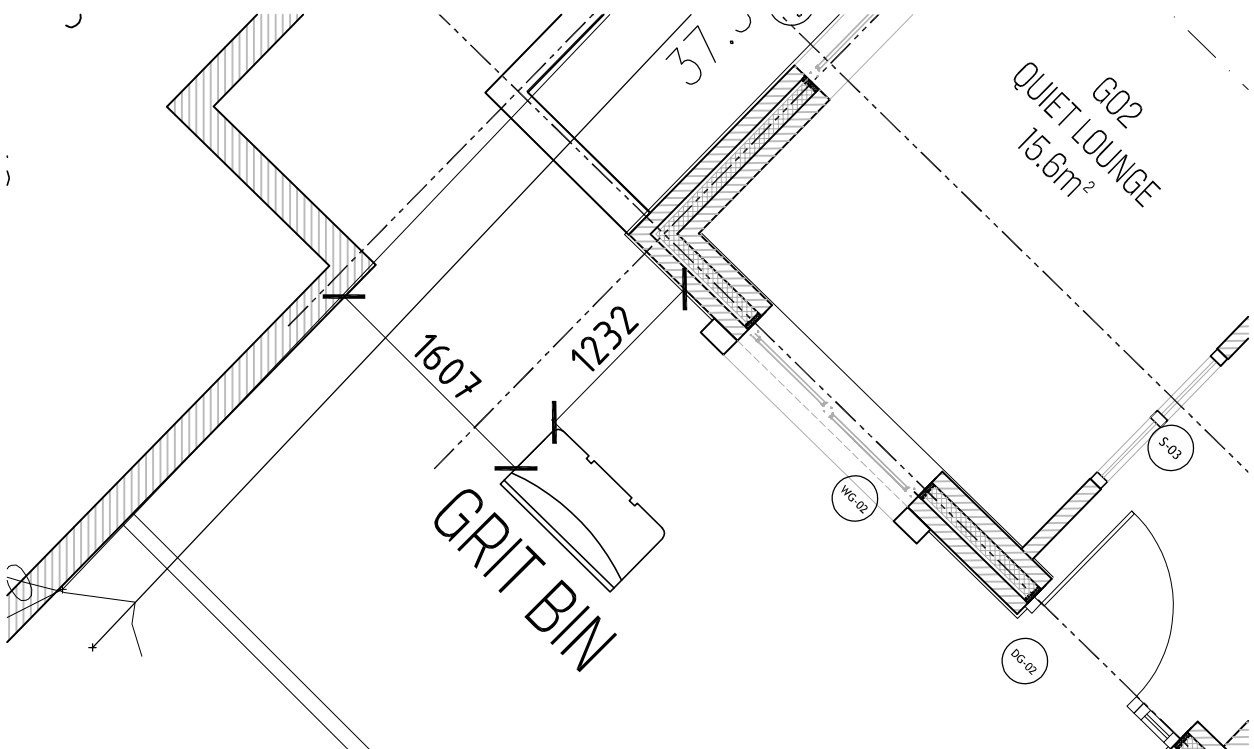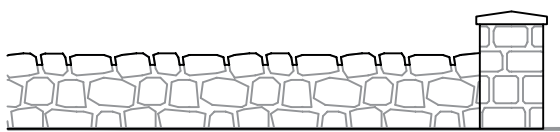

EXTRACT A - PROPOSED GRIT BIN LOCATION | SCALE 1:50

STATUS	CONDITIONS			
	A - DISCHARGE OF CONDITIONS APPLICATION			
	REVISION	DRAWN	CHECKED	DATE
	© Copyright SHACKARCHITECTURE. All rights reserved. Do Not scale this drawing. All dimensions are in millimetres unless stated otherwise. All dimensions must be checked on site prior to construction and any discrepancies reported to the architect.			

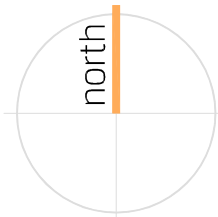

SHACKARCHITECTURE Ltd

A Unit 5, The Curve, 139 Telegraph Road, Heswall, Wirral, CH60 7SE
T +44(0)151 342 6516 E info@shackarchitecture.com W www.shackarchitecture.com

Client	H. SWEET & SONS
Project	MULBERRY LODGE - 10 BED CARE FACILITY
Title	PROPOSED BOUNDARY TREATMENT PLAN PROPOSED BOUNDARY DETAILS
Scale	VARIES@A1 Project No. SHACK339 Dwg. No. DC127 Rev A