



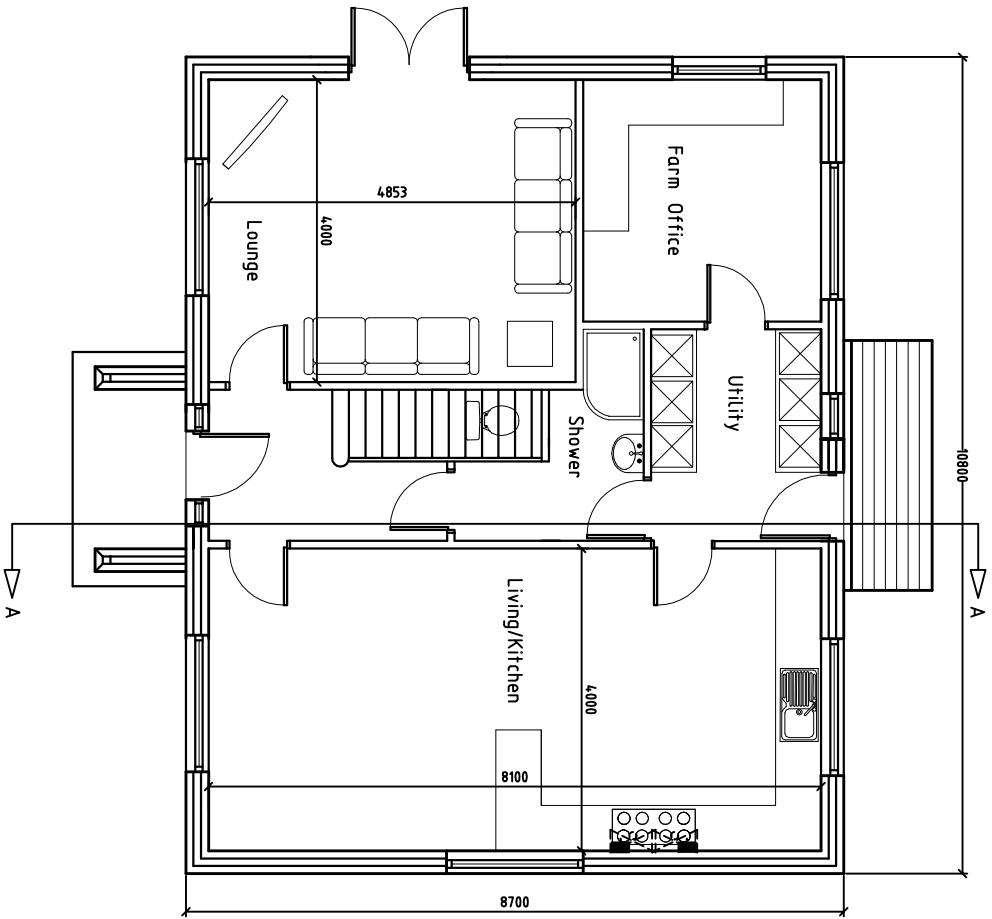

PROPOSED GROUND FLOOR

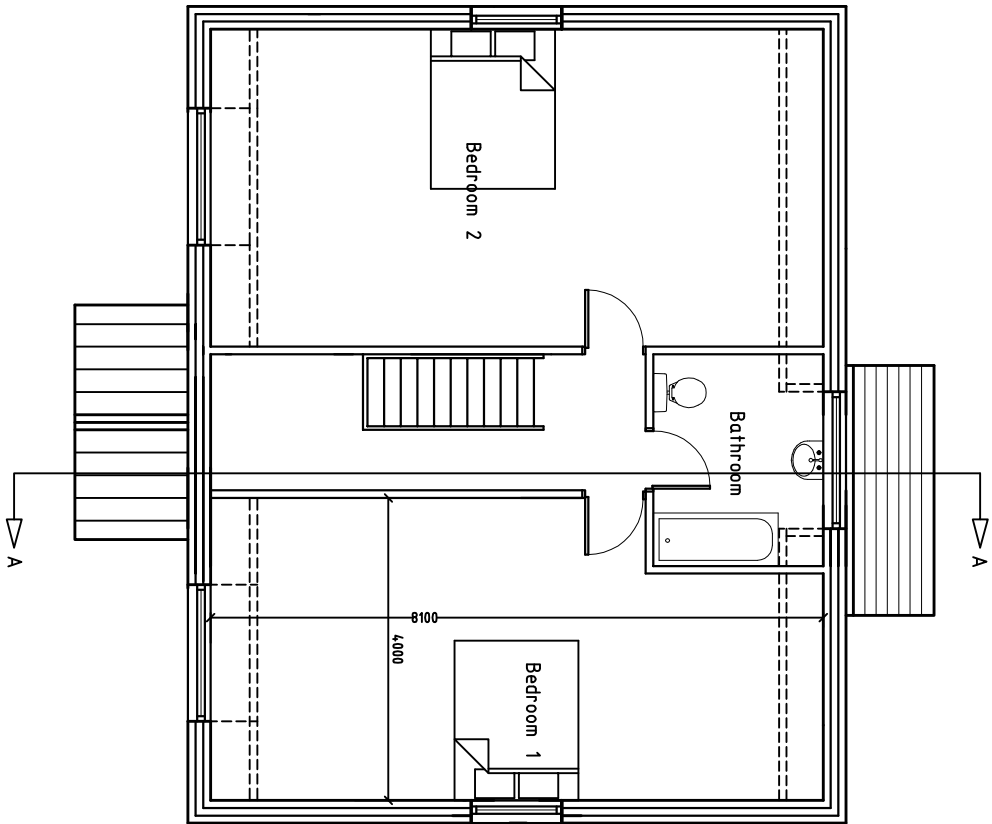

PROPOSED FIRST FLOOR

Project PROPOSED FARM HOUSE	Title PROPOSED FLOOR PLANS	Dwg. No.	106	Rev	C	Drawn	DS	
		Scales (if A1)	1:100	Date	July 11			