


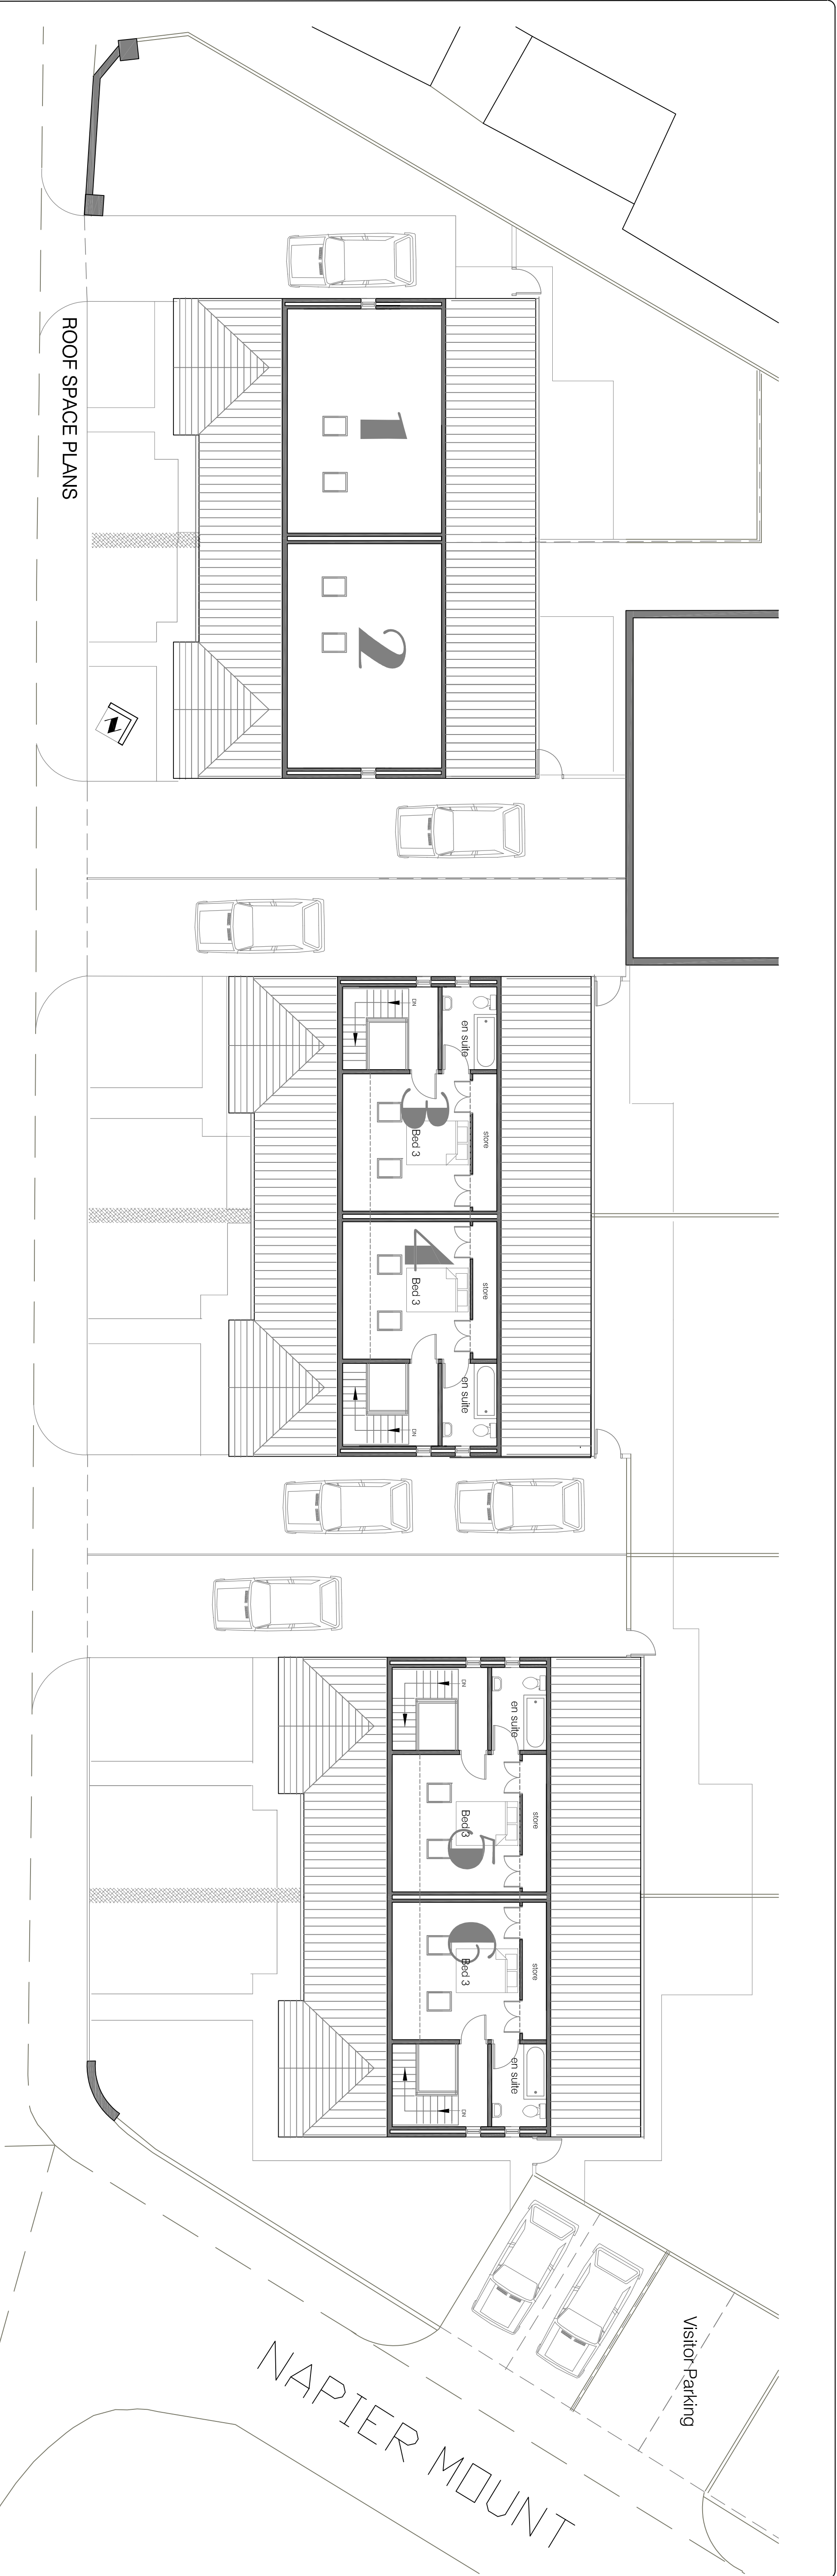

ROOF SPACE PLANS




GROUND FLOOR PLANS

DARLEY ROAD

NAPIER MOUNT

Visitor Parking

NAPIER

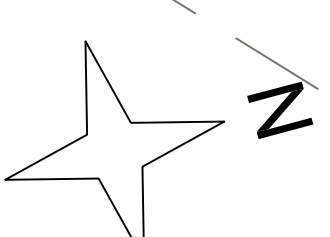

Project
Proposed Dwellings
adjoining Darley Ave,
Ward Green
Barnsley S70 6SU

Drawing
Proposed Plans
Scale 100@A1
Date March 2020

AMEAL architect
Michael Cooper Design RB&B

The Mission, Bridge Lane
Barnsley S70 6SU
(01462) 839044 or 0751466 1001
amealarchitect@vodafone.com

Drawn
RDD20PP.2
Rev. C