

Plan Site A 1:500


Typical planting matrices

Woodland mix A Willow carr


Species	Height	Type	Root stock
Acer campestre	100-125	Transplant	Bareroot
Alnus glutinosa	40-50	Branched	Bareroot
Betula pubescens	175-200	Feathered	Bareroot
Ilex aquifolium	40-50	Leader & laterals	Bareroot
Quercus robur	60-80	Transplant	Bareroot
Rosa canina	40-50	1+0 cuttings	Bareroot
Rubus idaeus	40-50	0/1 cutting	Bareroot
Salix spp	175-200	Locally harvested cuttings 600-800	Bareroot
Sorbus aucuparia	175-200	Feathered	Bareroot

Woodland mix B Wet woodland

Species	Height	Type	Root stock
Acer campestre	100-125	Transplant	Bareroot
Alnus glutinosa	175-200	Feathered	Bareroot
Betula pendula	175-200	Feathered	Bareroot
Corylus colurna	40-50	Branched	Bareroot
Crataegus	60-80	Transplant	Bareroot
Fraxinus excelsior	60-80	Transplant	Bareroot
Ilex aquifolium	40-50	Leader & laterals	Bareroot
Pinus sylvestris	60-80	Transplant	Bareroot
Quercus robur	40-50	Transplant	Bareroot
Rosa canina	40-50	1+0 Branched	Bareroot
Salix spp	175-200	Locally harvested cuttings 600-800	Bareroot
Sorbus aucuparia	175-200	Feathered	Bareroot

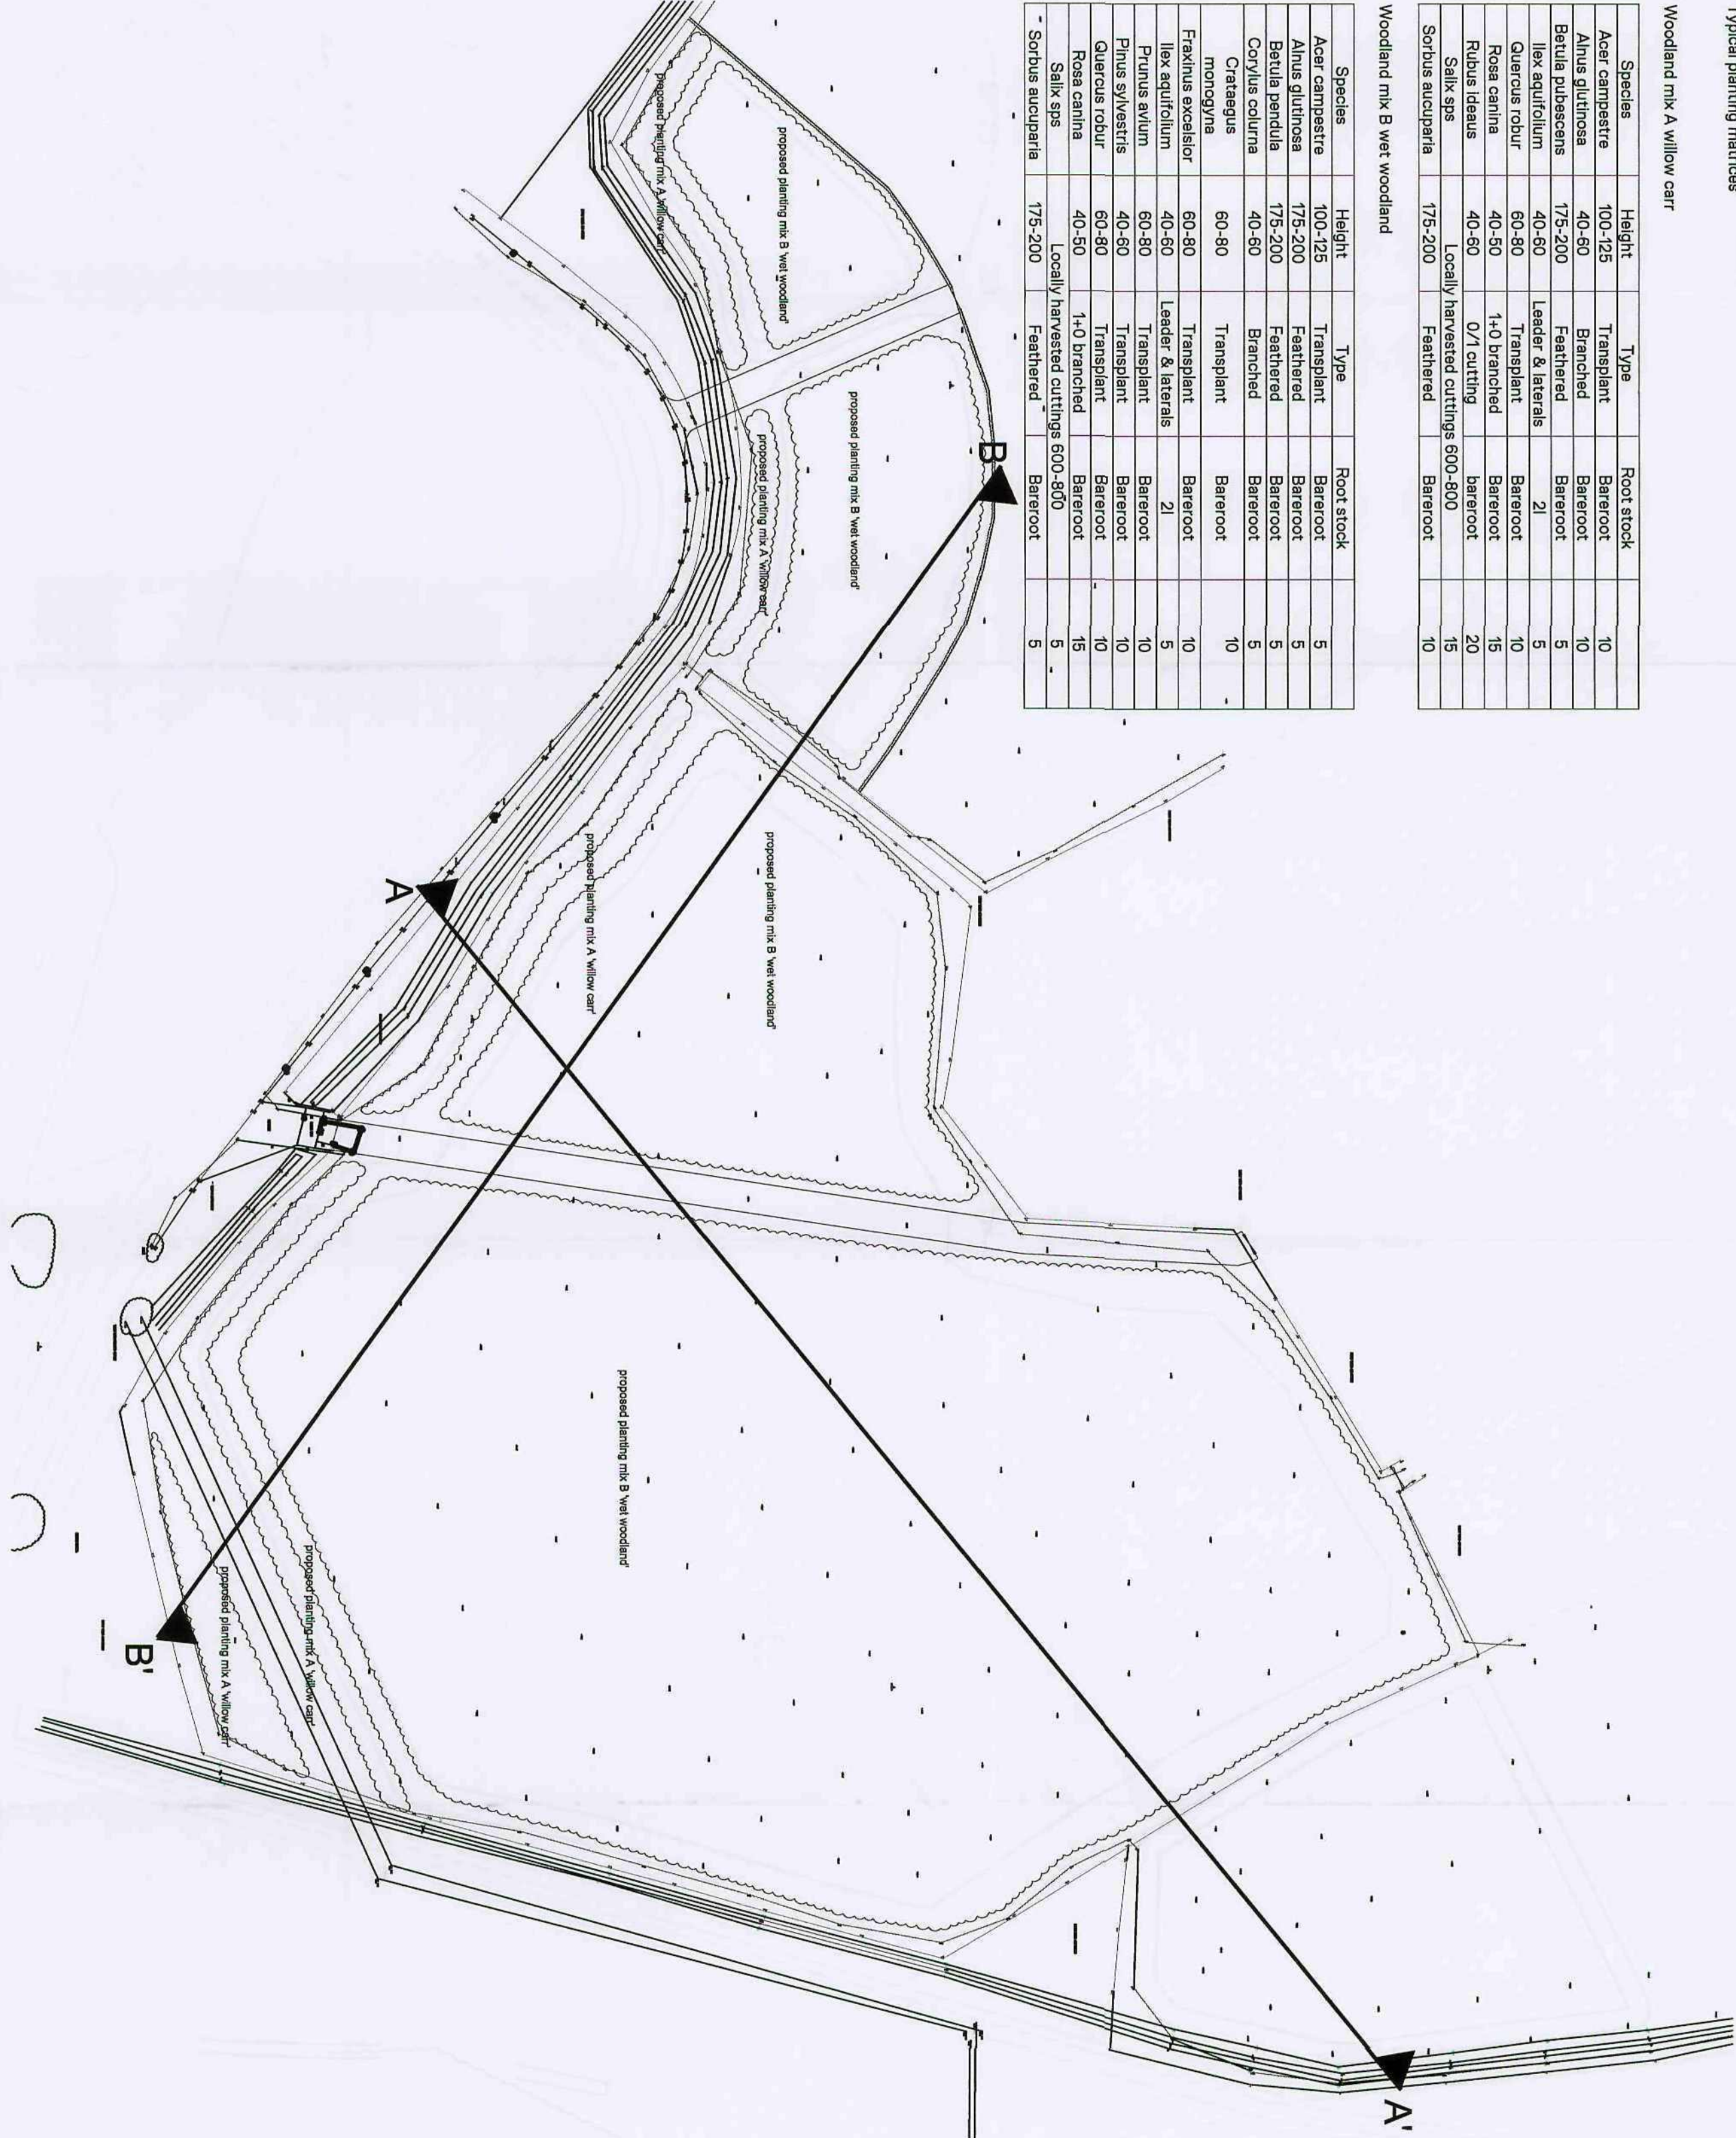

Plan Site B 1:500

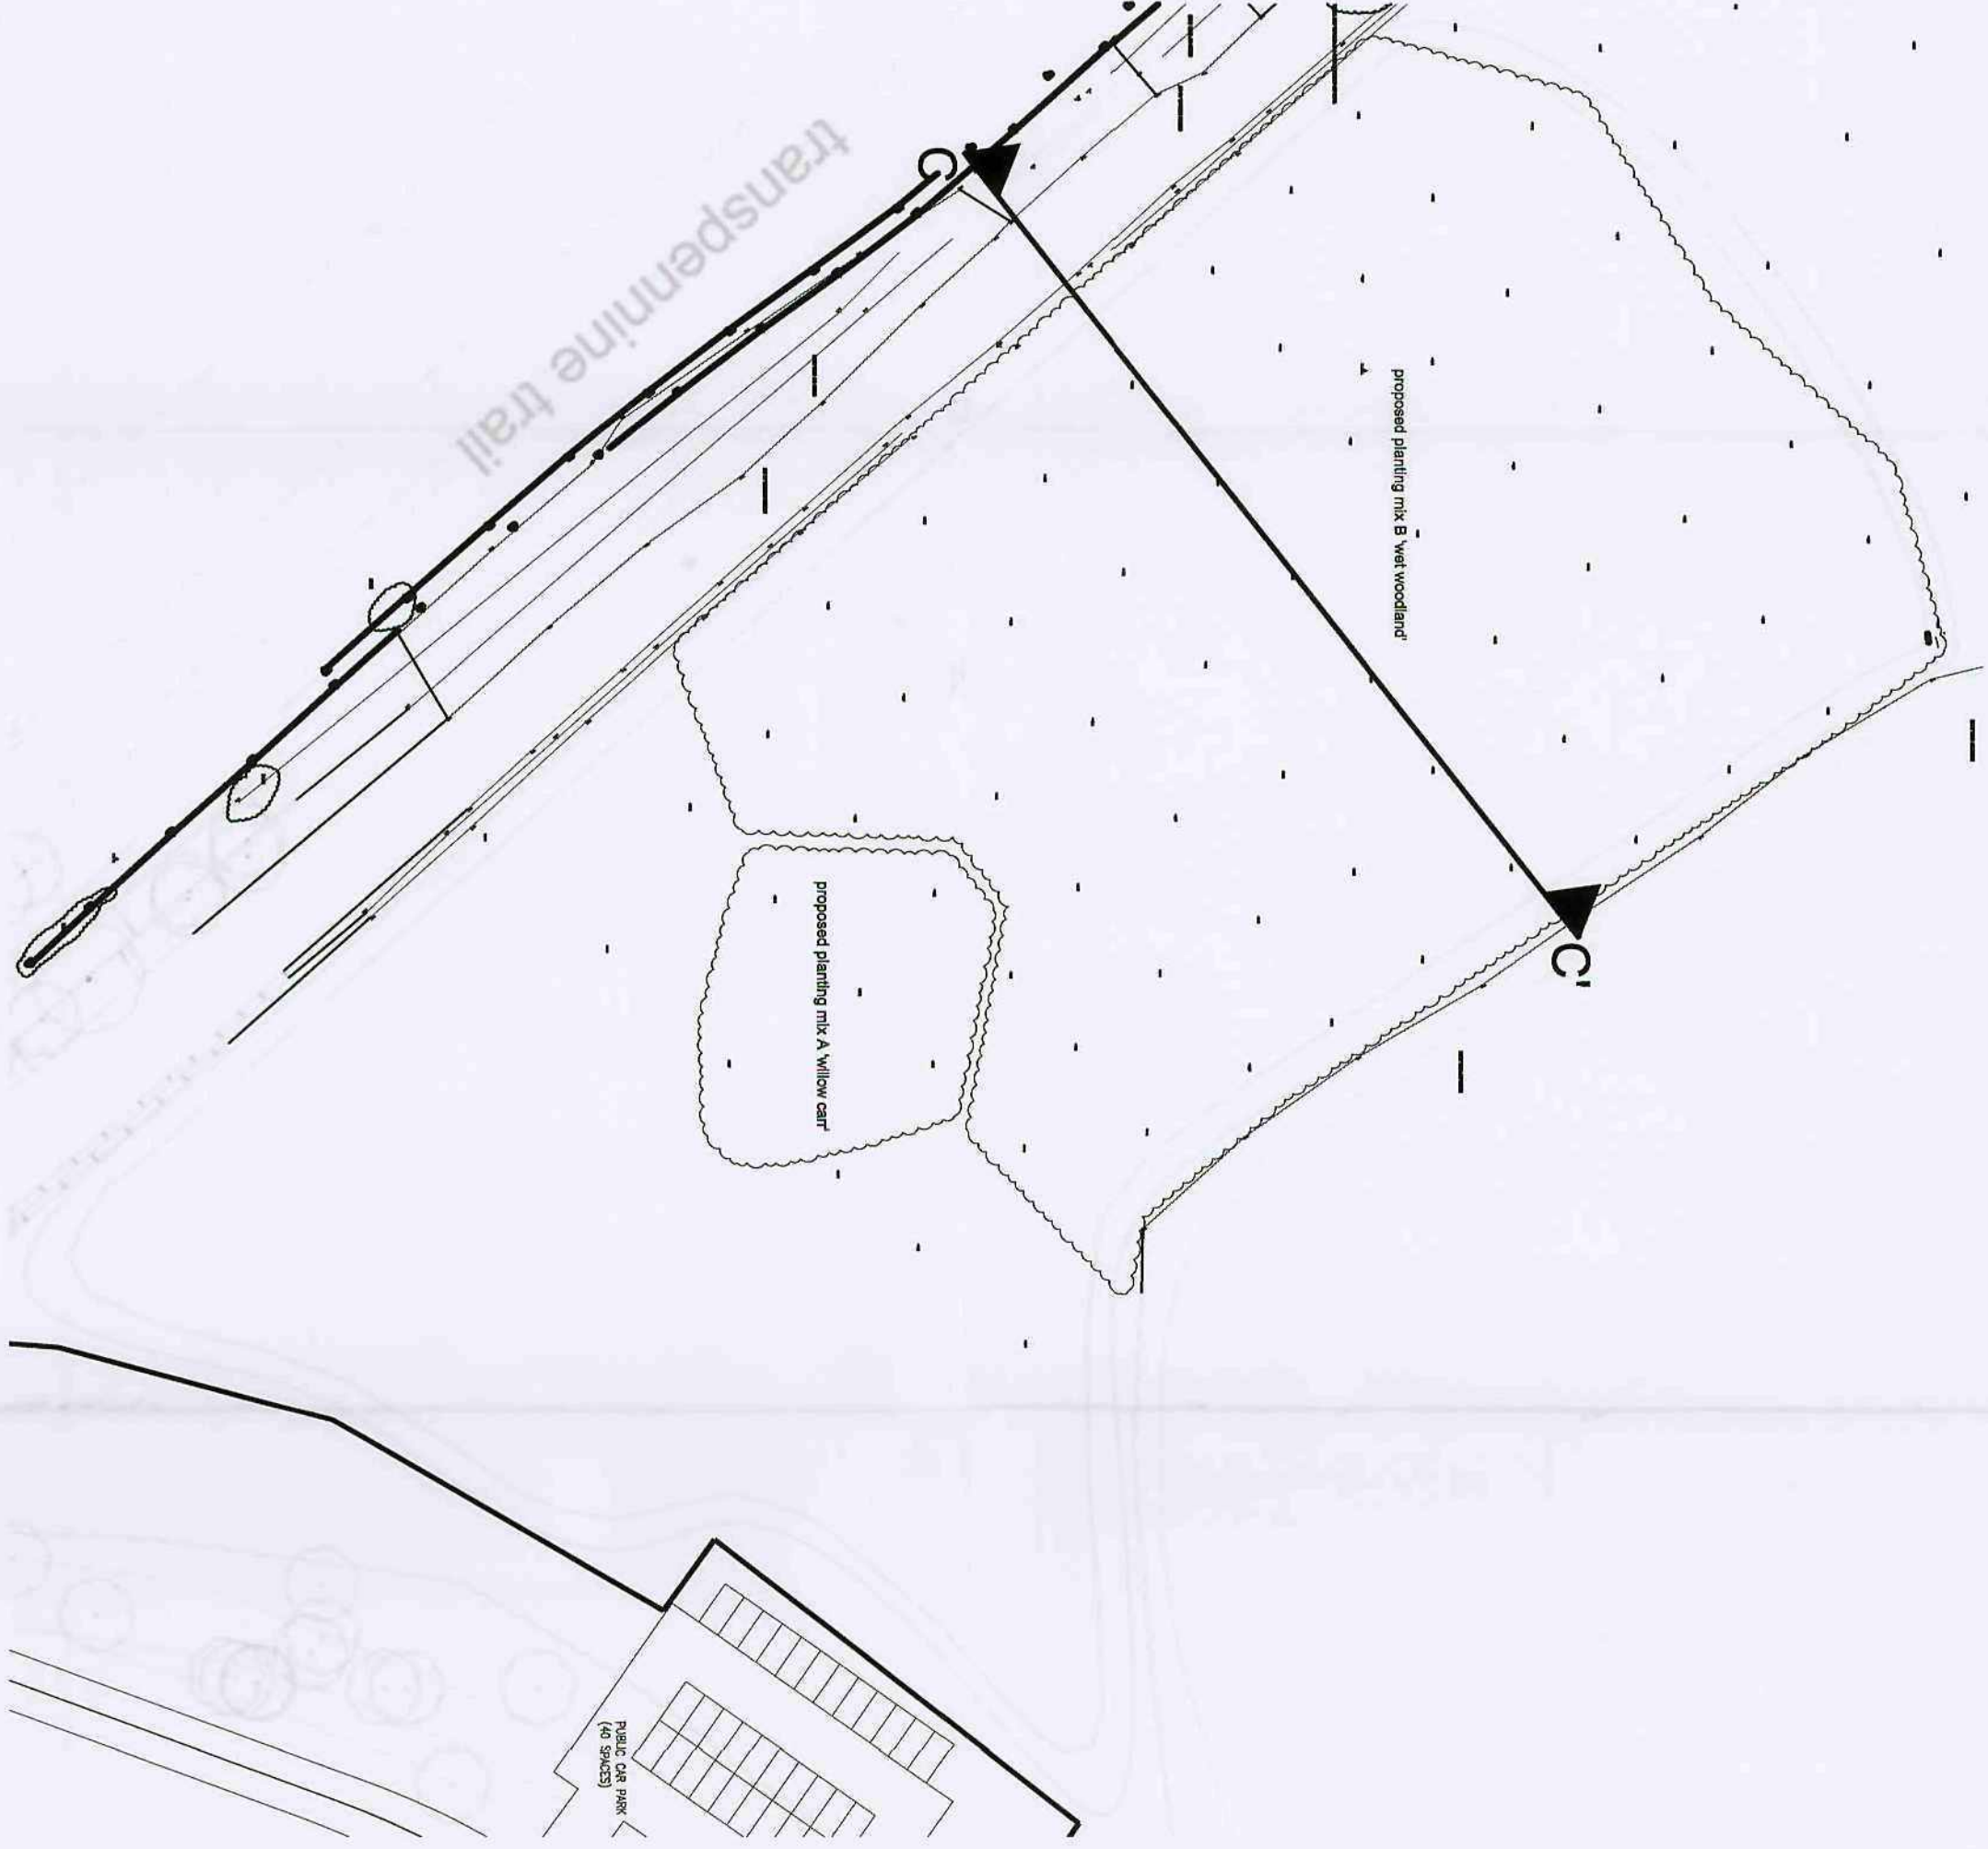

Key Plan 1:5000

Section A-A' 1:250



Section B-B' 1:250



Section C-C' 1:250

