




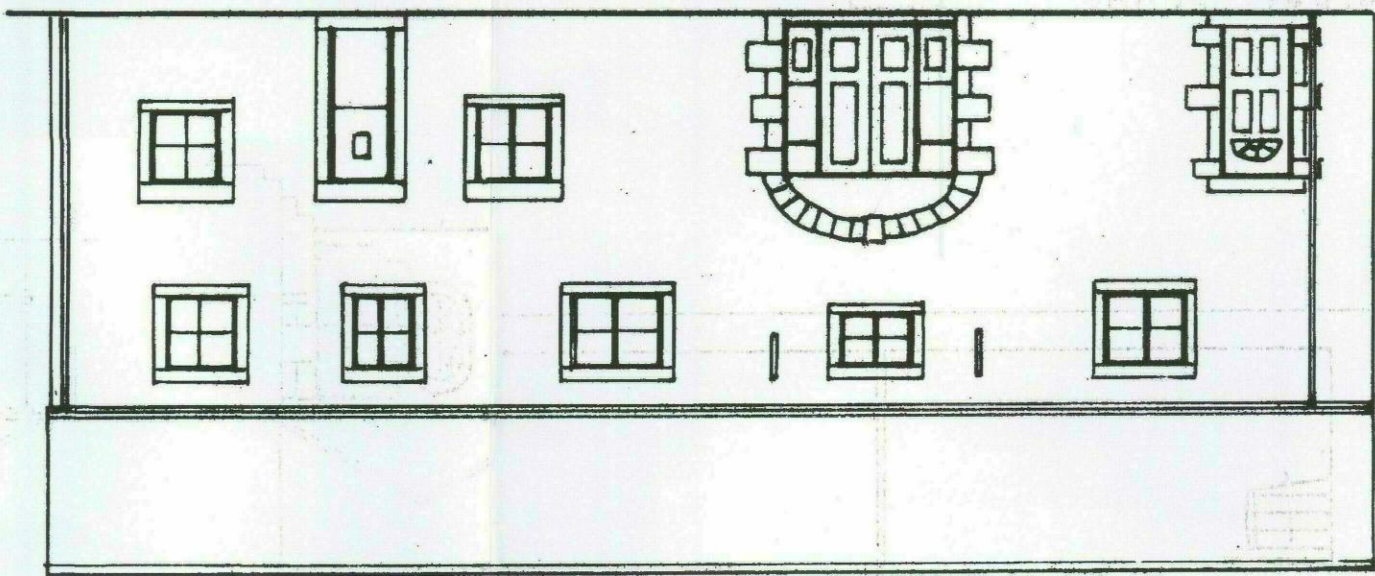


FRONT ELEVATION unchanged

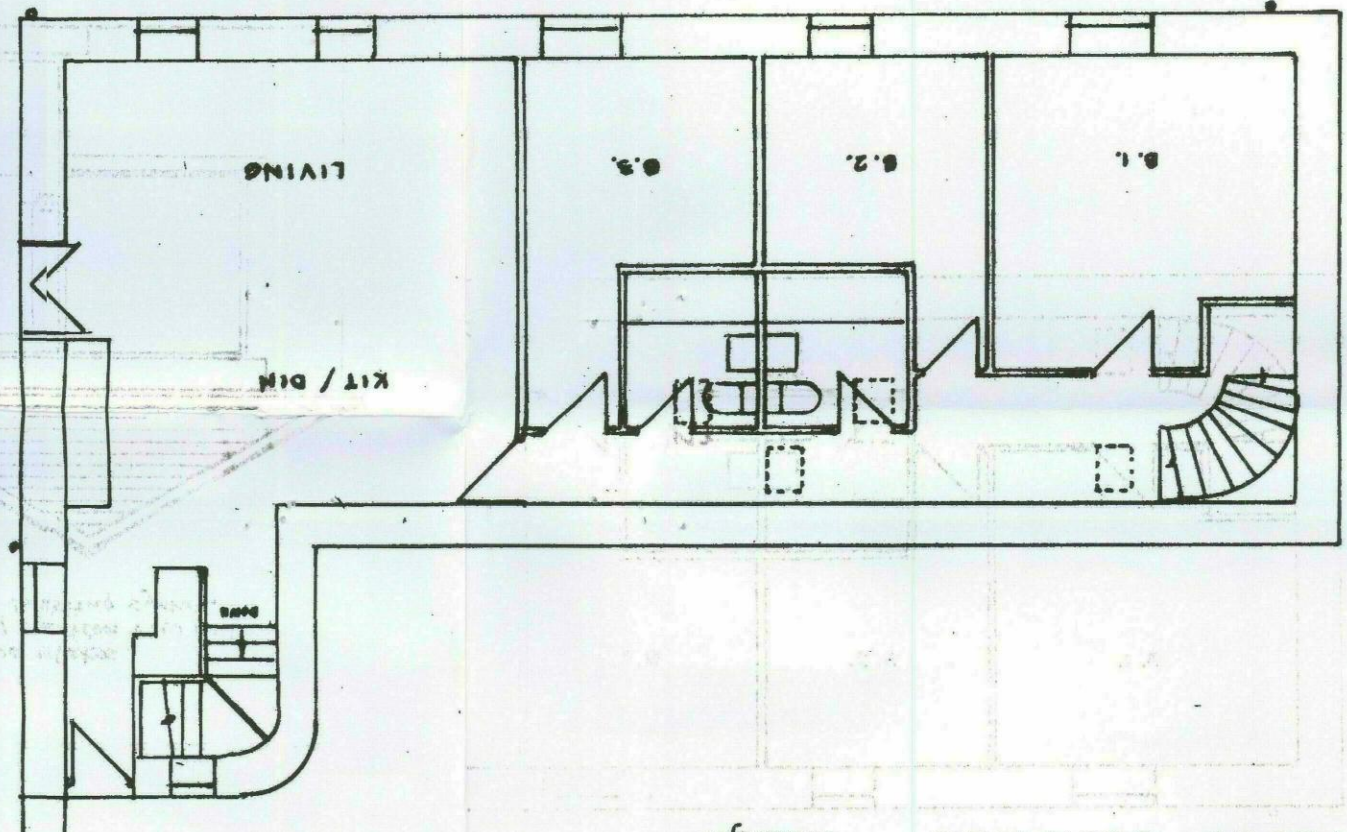


FIRST FLOOR unchanged

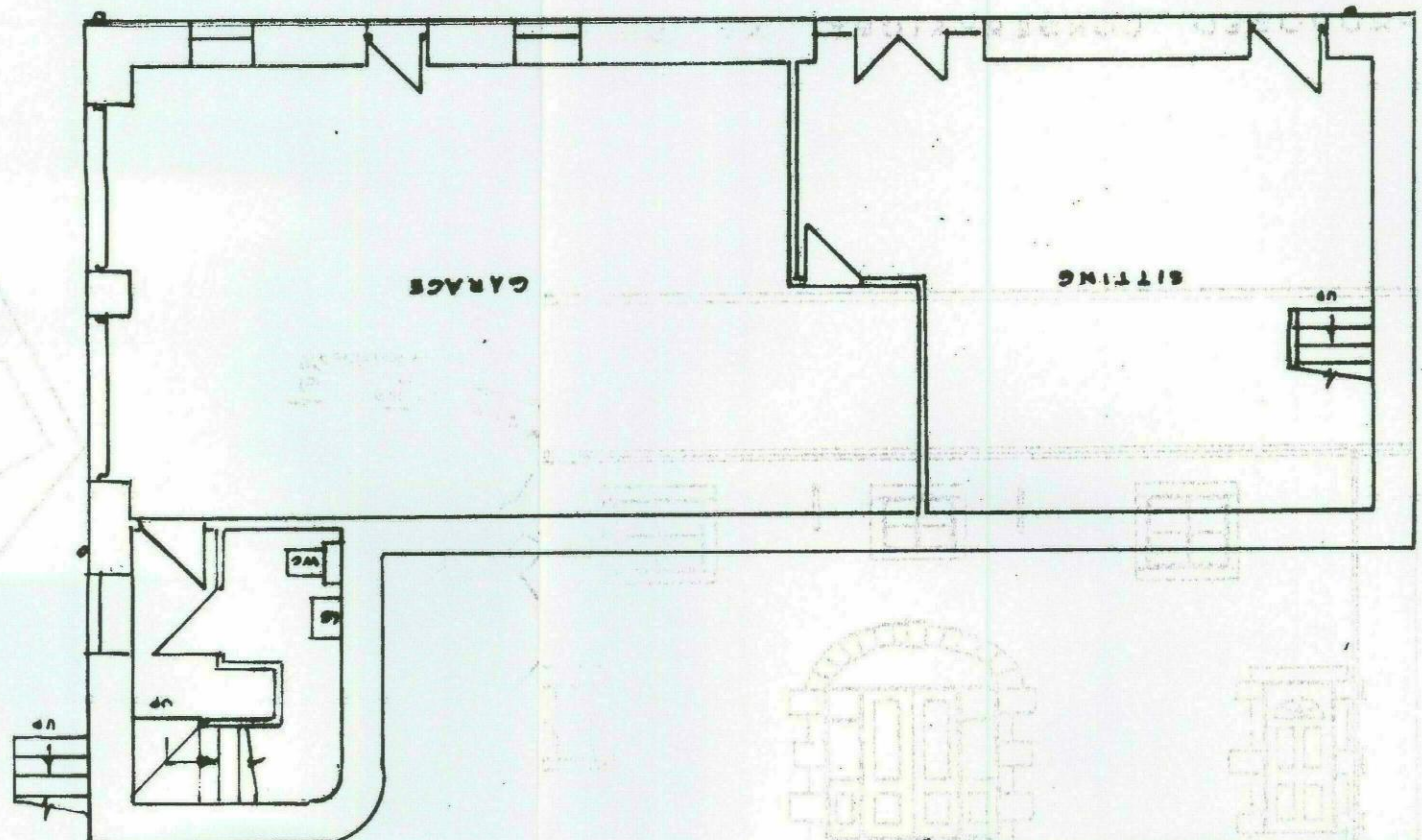


GROUND FLOOR unchanged

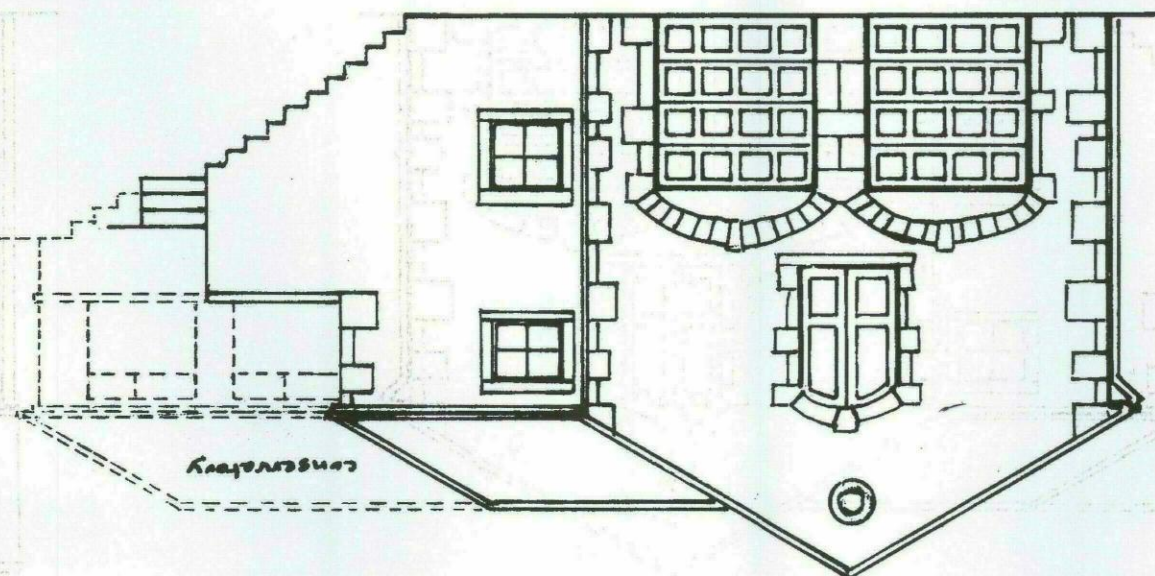


SIDE ELEVATION

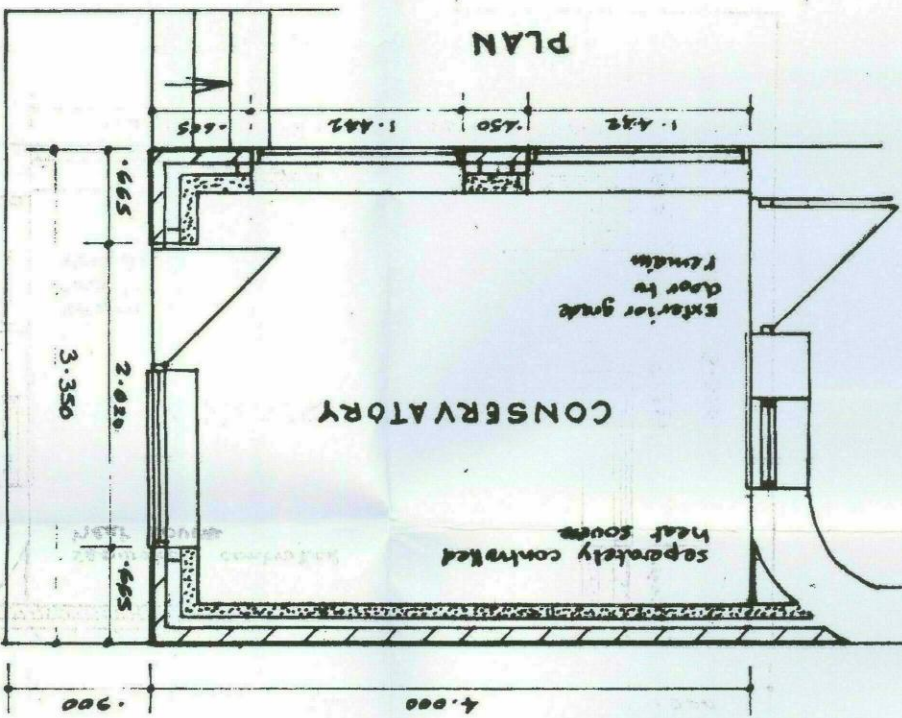


PLAN

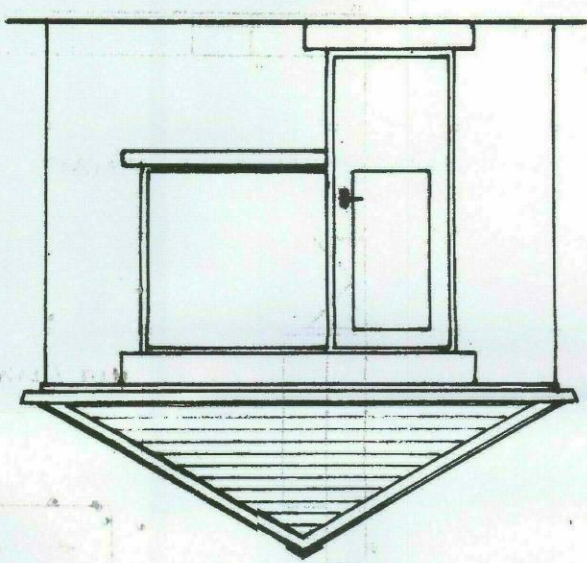


REAR ELEVATION

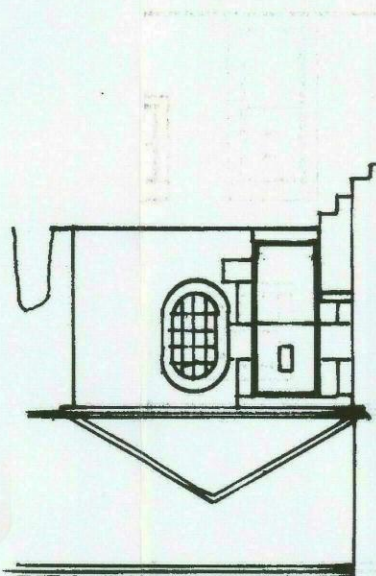


REAR ELEVATION

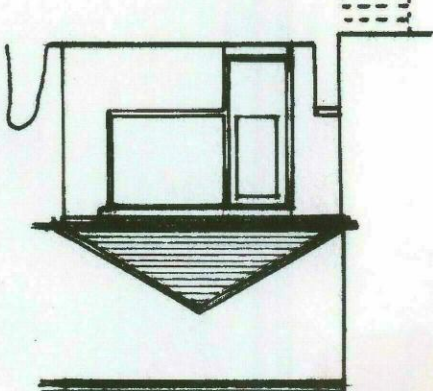


PROPOSED REAR ELEVATION

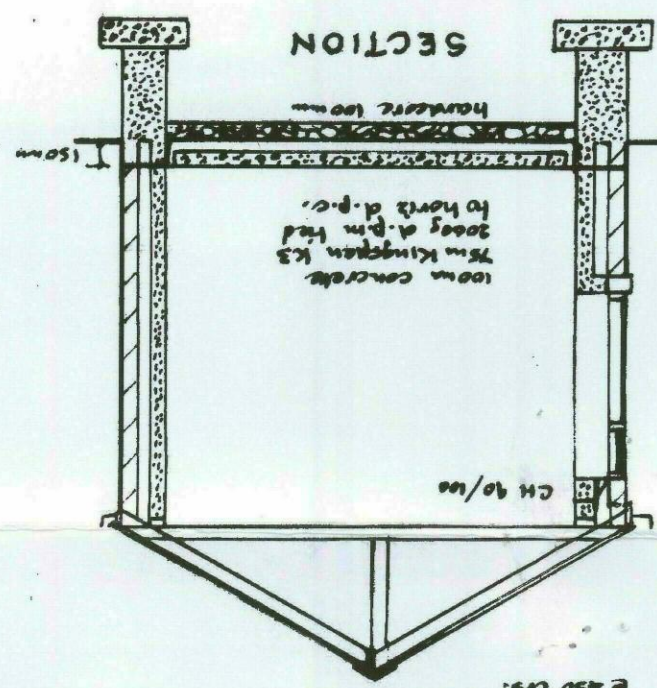

SECTION

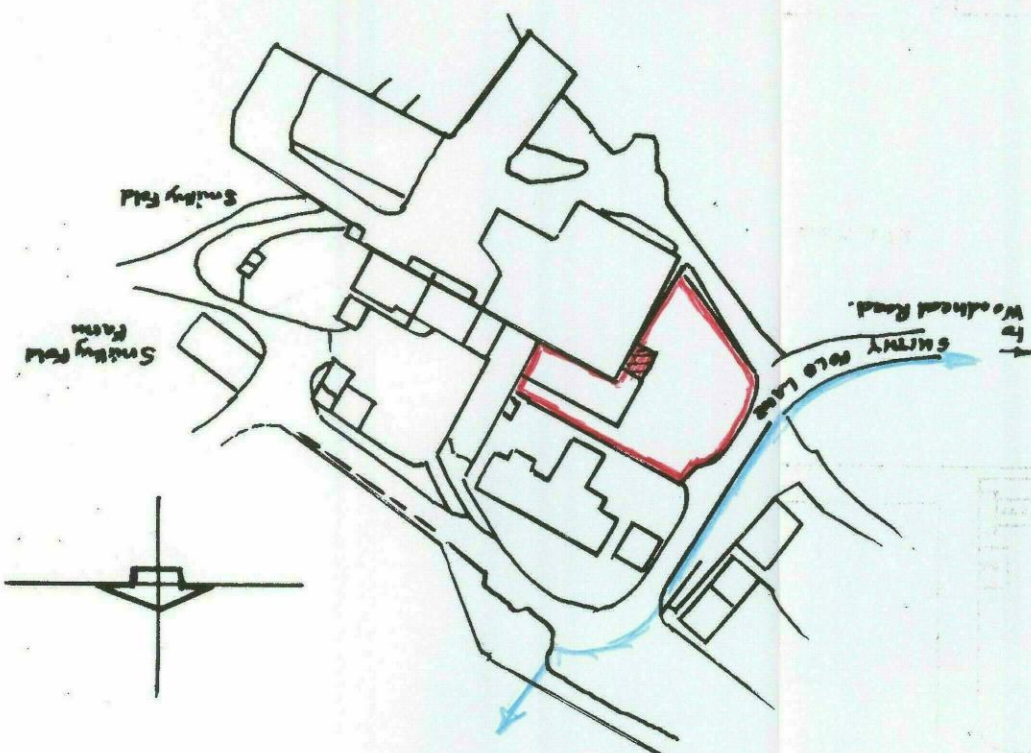

SITE PLAN 1/1250.

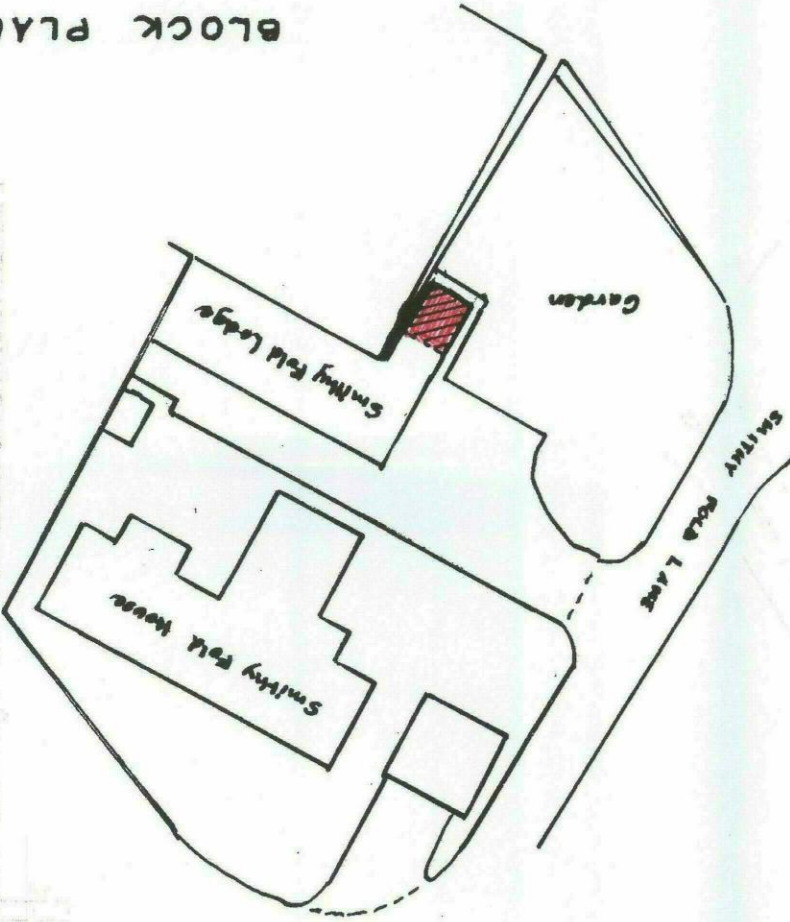

BLOCK PLAN 1/500.