




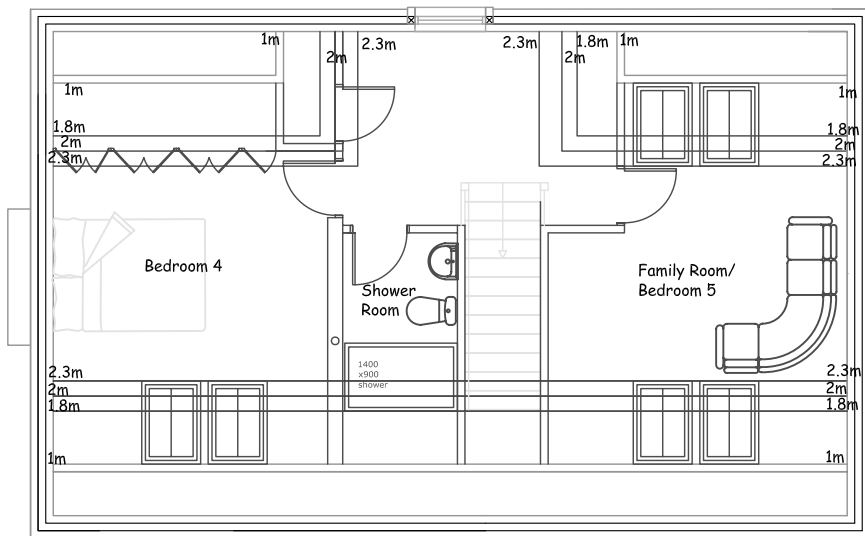


Second Floor Plan

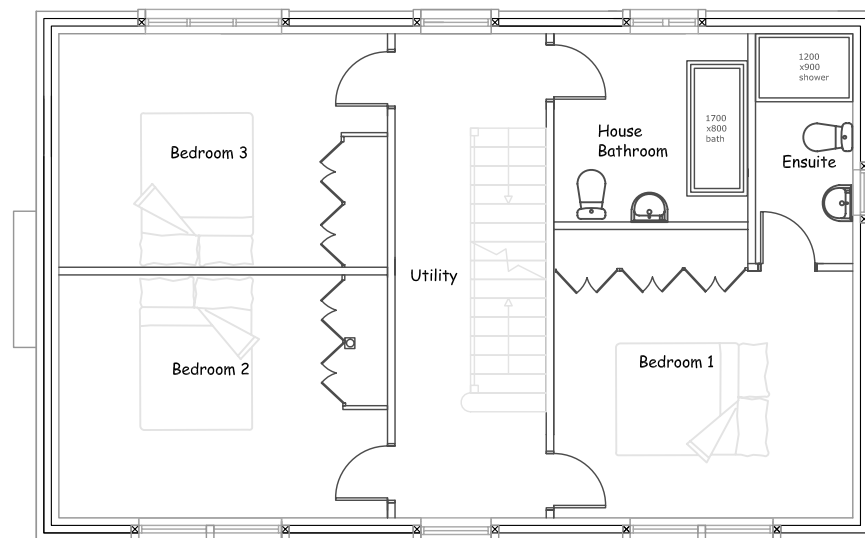


First Floor Plan

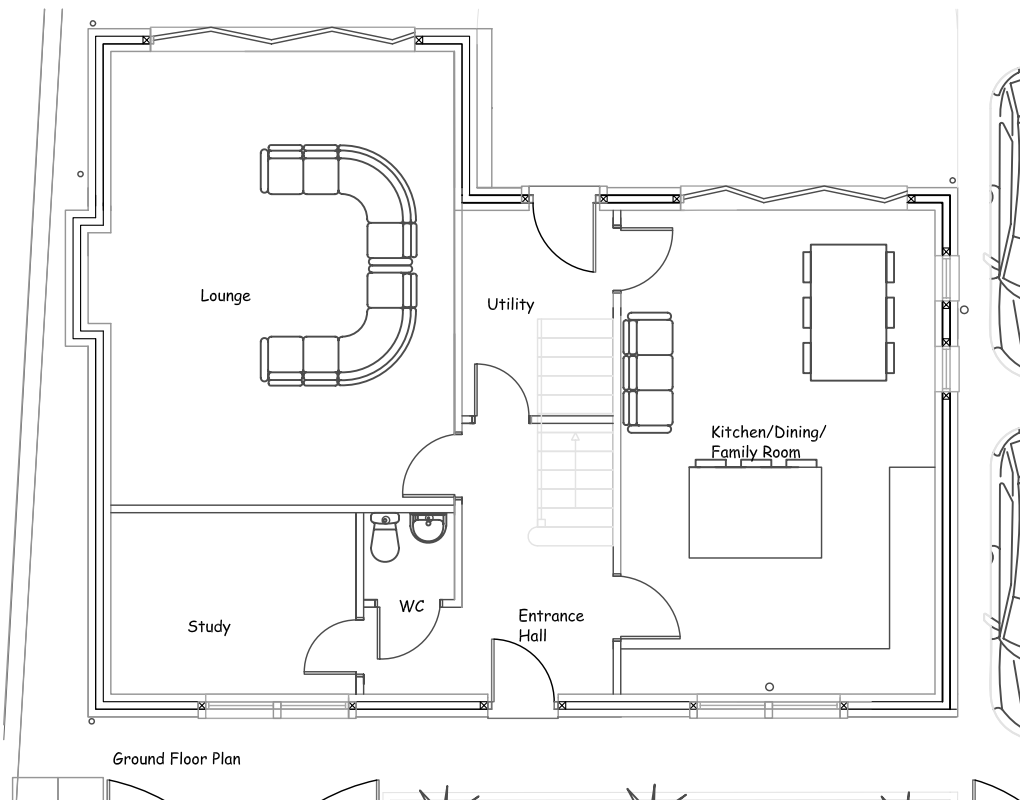


Ground Floor Plan

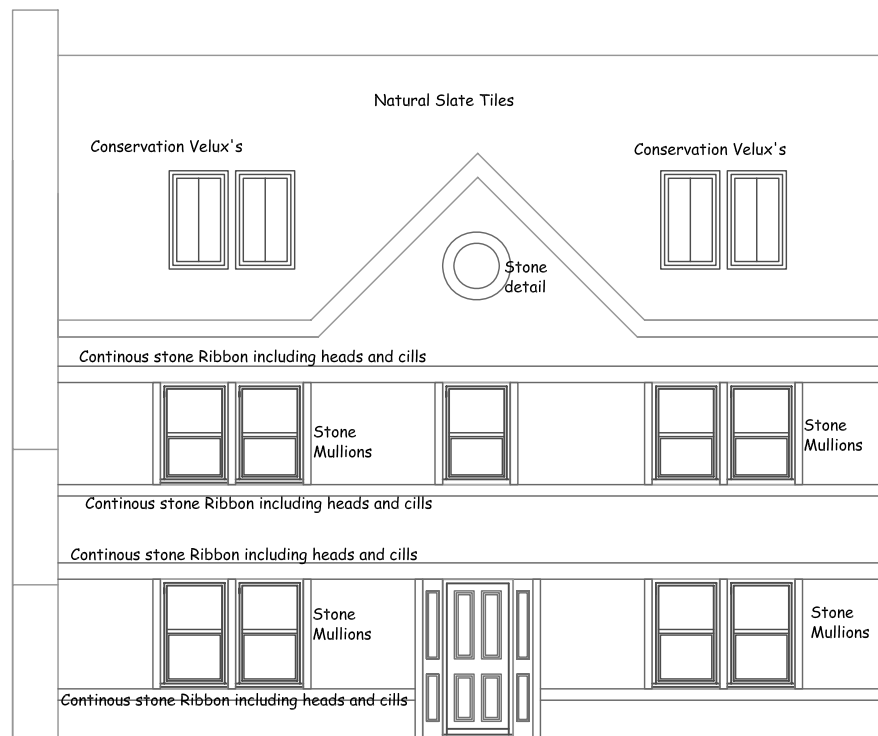


Front Elevation

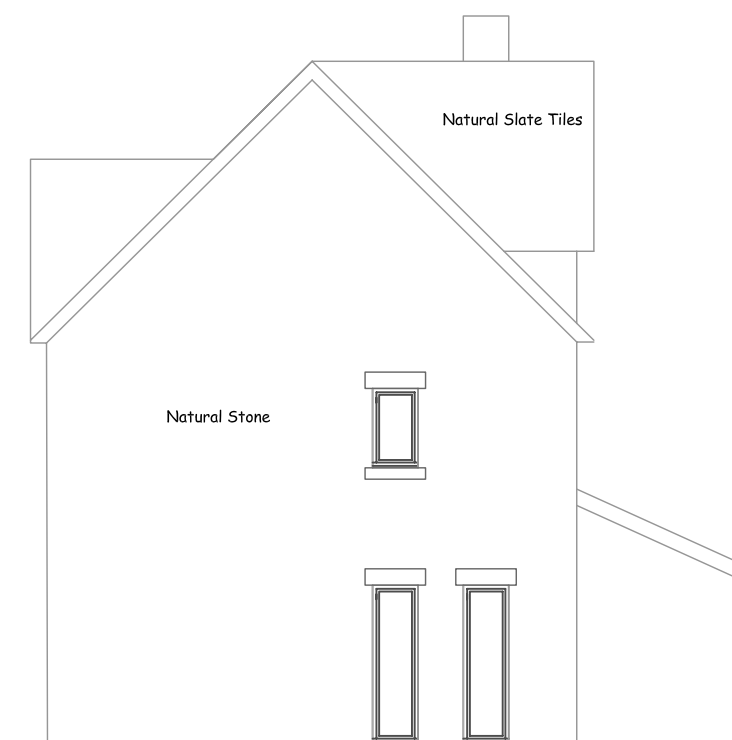

RH side Elevation

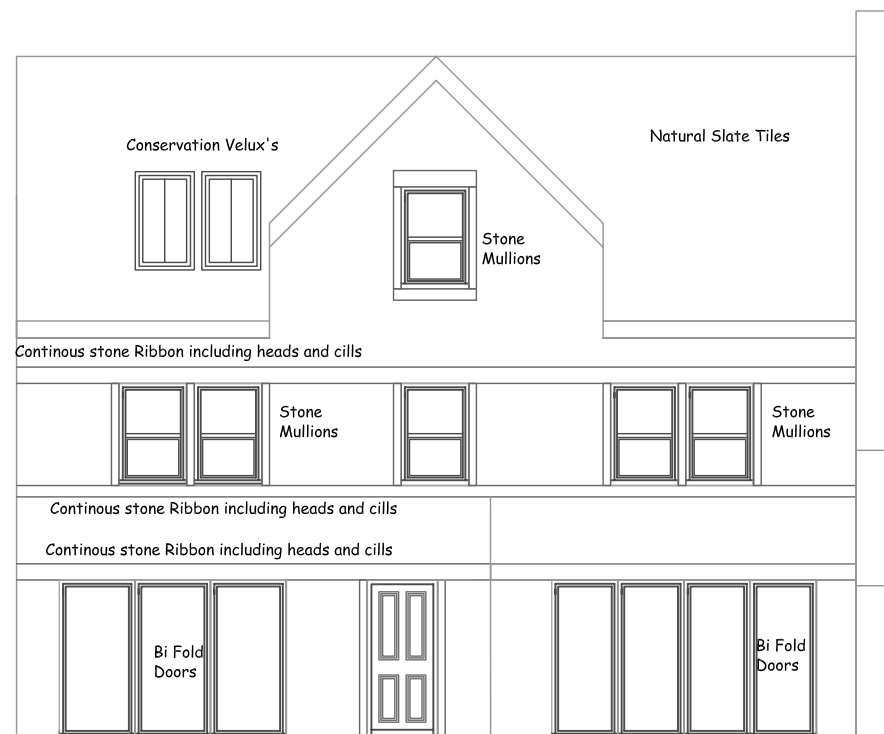

Rear Elevation

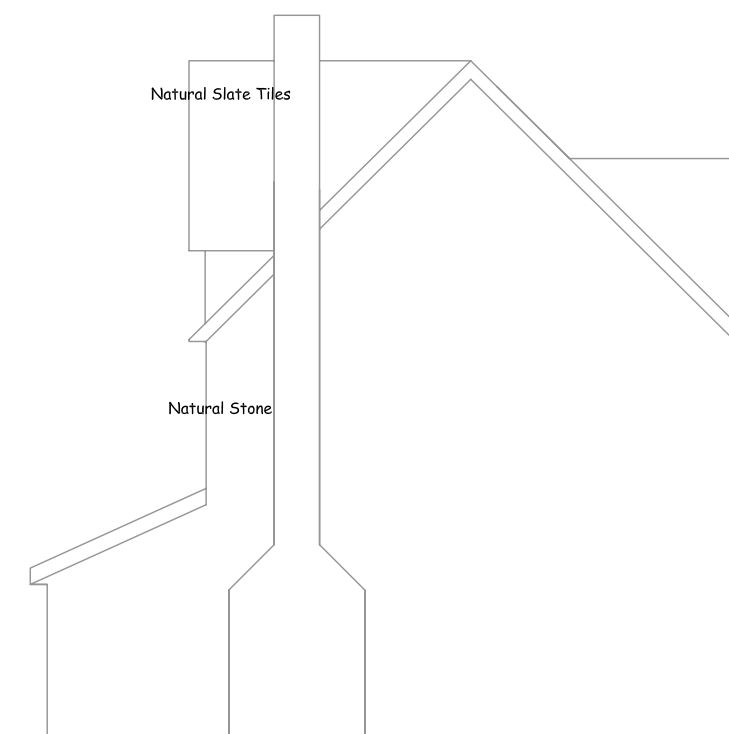

LH side Elevation

Ground Floor Area = 76.6
First Floor Area = 67.1m2
Second Floor Area 2m high = 36.6m2
Total Usable Floor Area = 180.3m2

SITE
PROPOSED NEW DWELLING AT GRANVILLE STREET, BARNLEY

CLIENT
MR J. P. CHEETHAM & MISS J. EARNSHAW

DRAWING TITLE
PROPOSED FLOOR PLANS & ELEVATIONS

DRAWING NO.
36.03

SCALE
1:100@A3/
1:50@A1

DATE
17.03.2020

REVISION
A

Rev A - House width reduced to accomdate parking and taper in titles 02.05.2020