



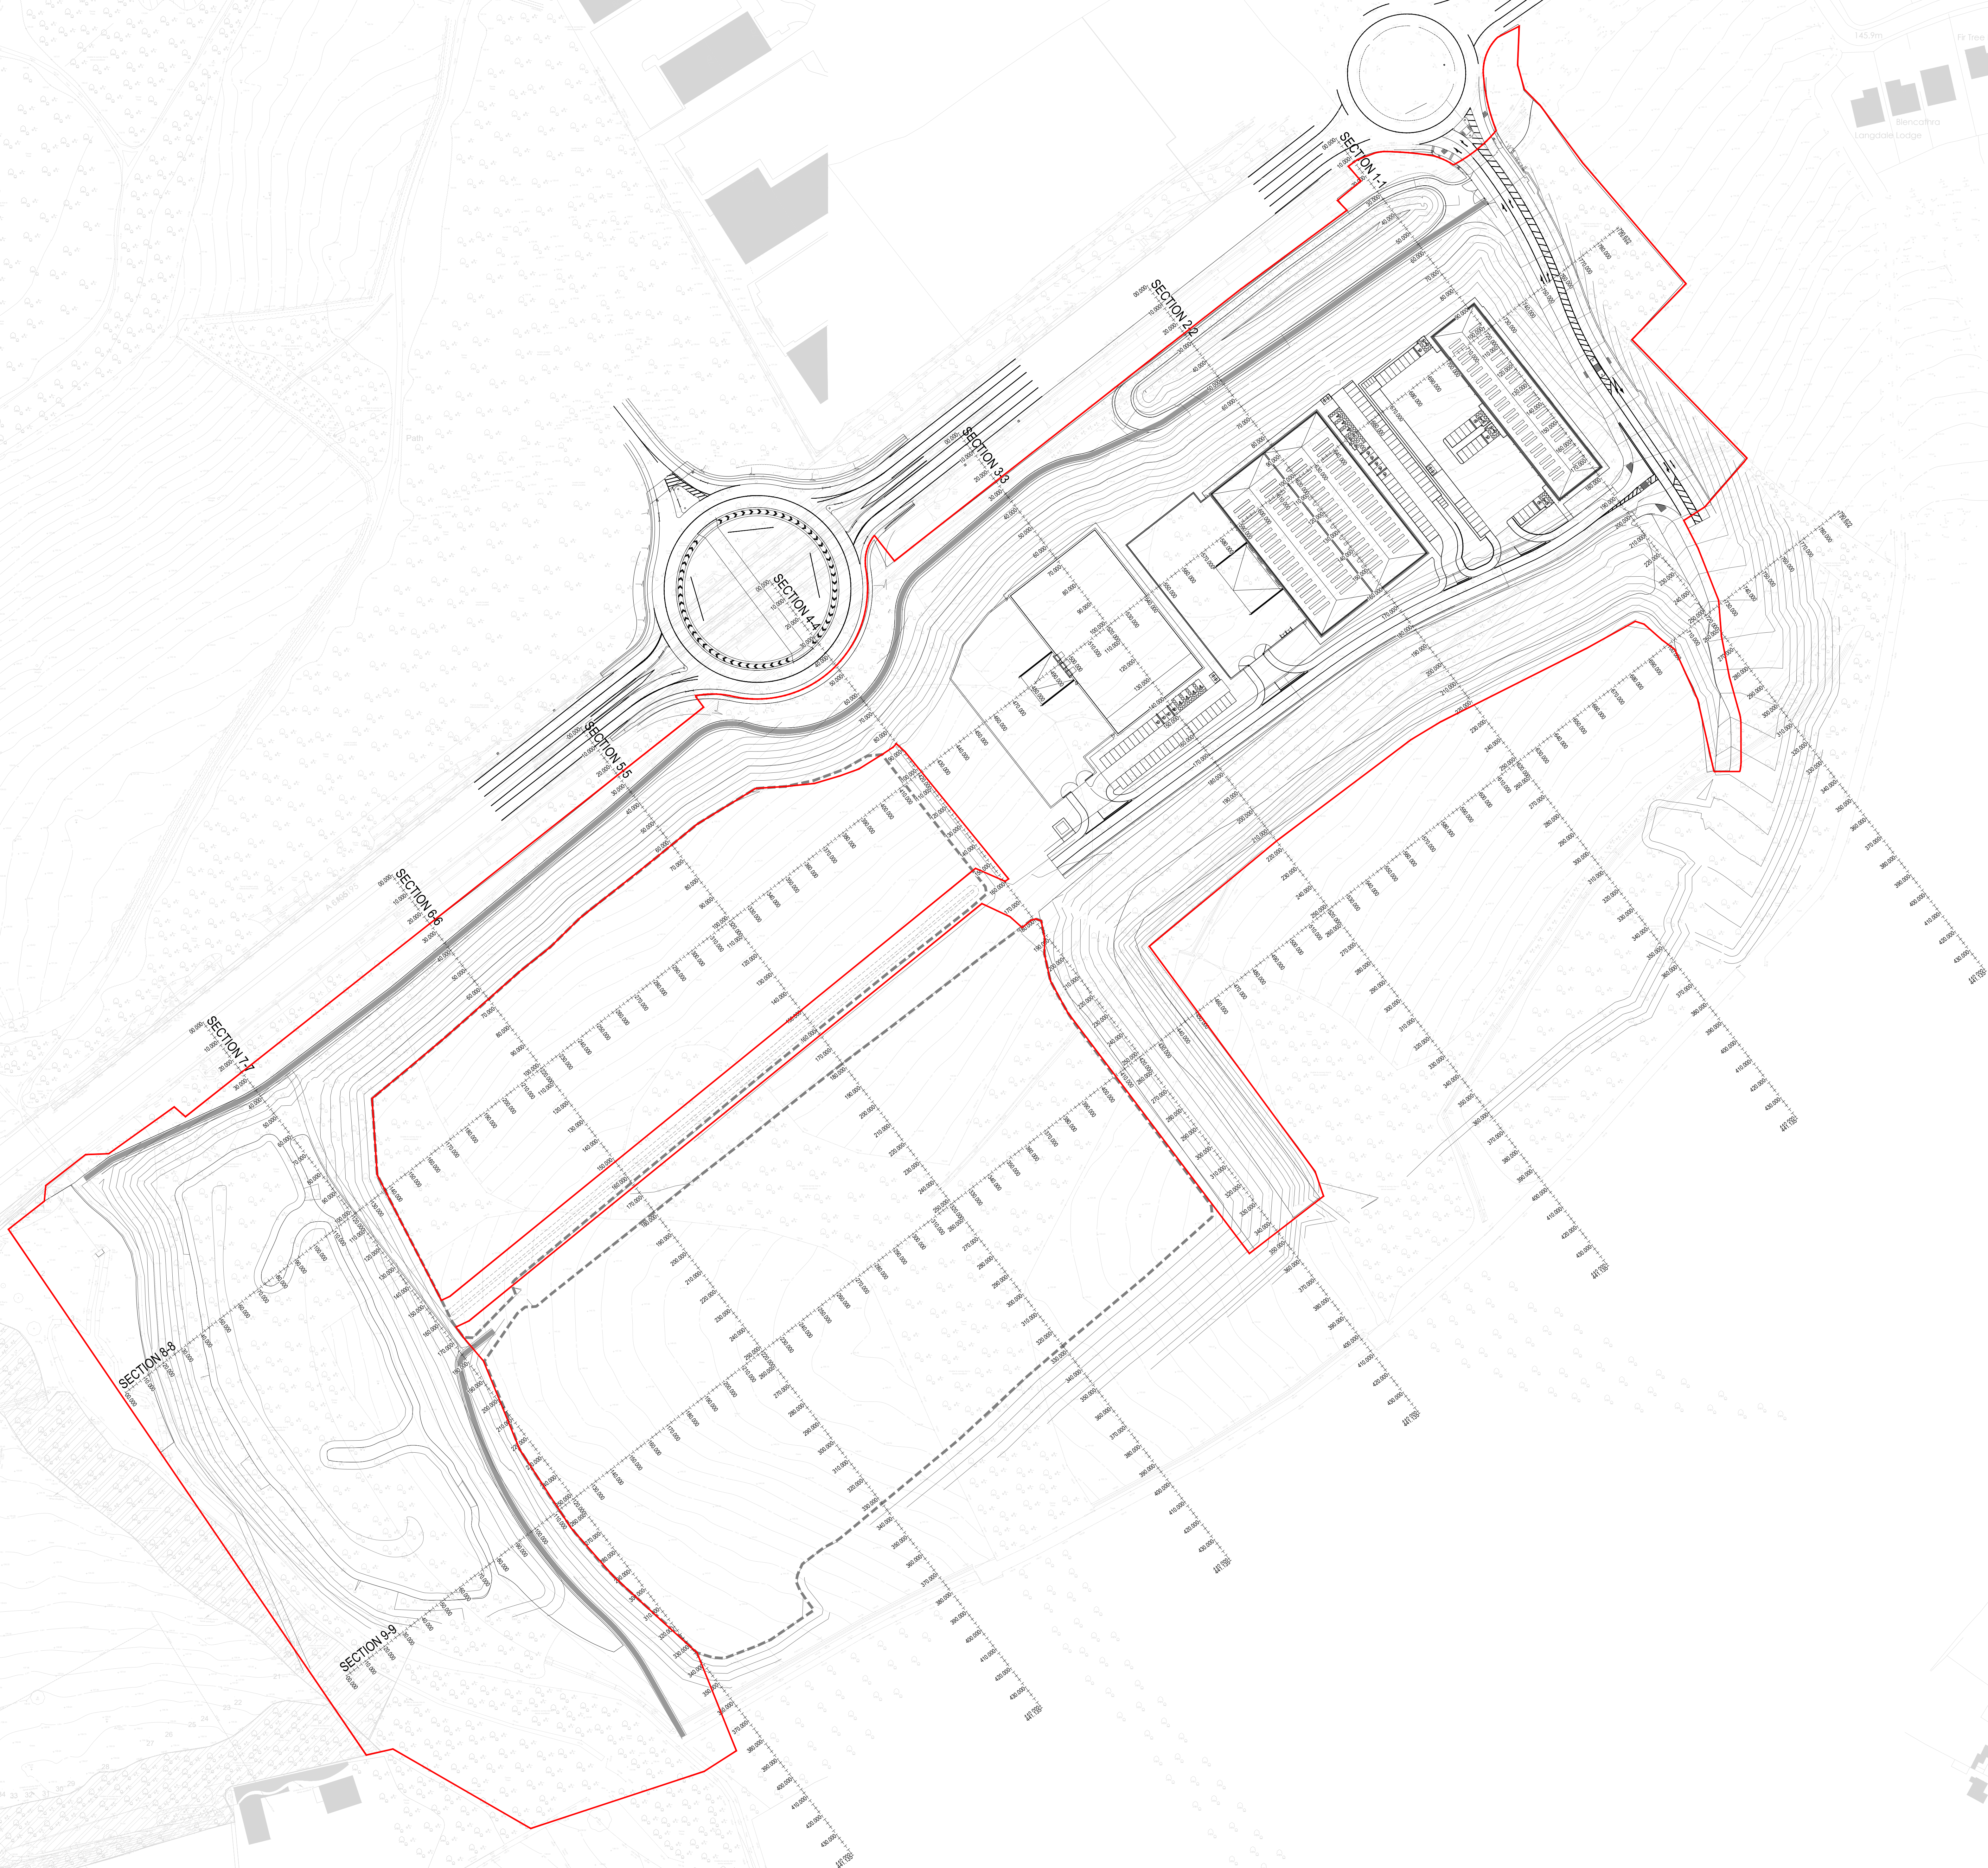

14.05.2021	INFO ADDED TO SURF PLANNING CONSULTANTS COMMENTS	AMF	VW	2			
11.05.2021	FIRST ISSUE	AMF	VW	1			
Date	Revisions	Drawn	Checked	Rev			
Orig Status	PRELIMINARY R W O CONSULTING ENGINEERS WWW.RWGROUPOF.CO.UK INFO@RWGROUPOF.CO.UK						
NORTH EAST 0191 256632							
YORKSHIRE 0113 332359							
Client HARWORTH GROUP							
Project ROCKINGHAM PHASE 2 BIRDWELL							
Title SITE SECTIONS LOCATION PLAN							
DO NOT SCALE	Scale @ A3: 1:1000	Drawn	AMF	Checked VW			
Job No	Y20112	Orig No	D603	Date: 11.05.2021			
				Rev: 2			

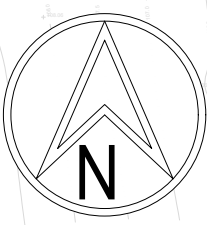