


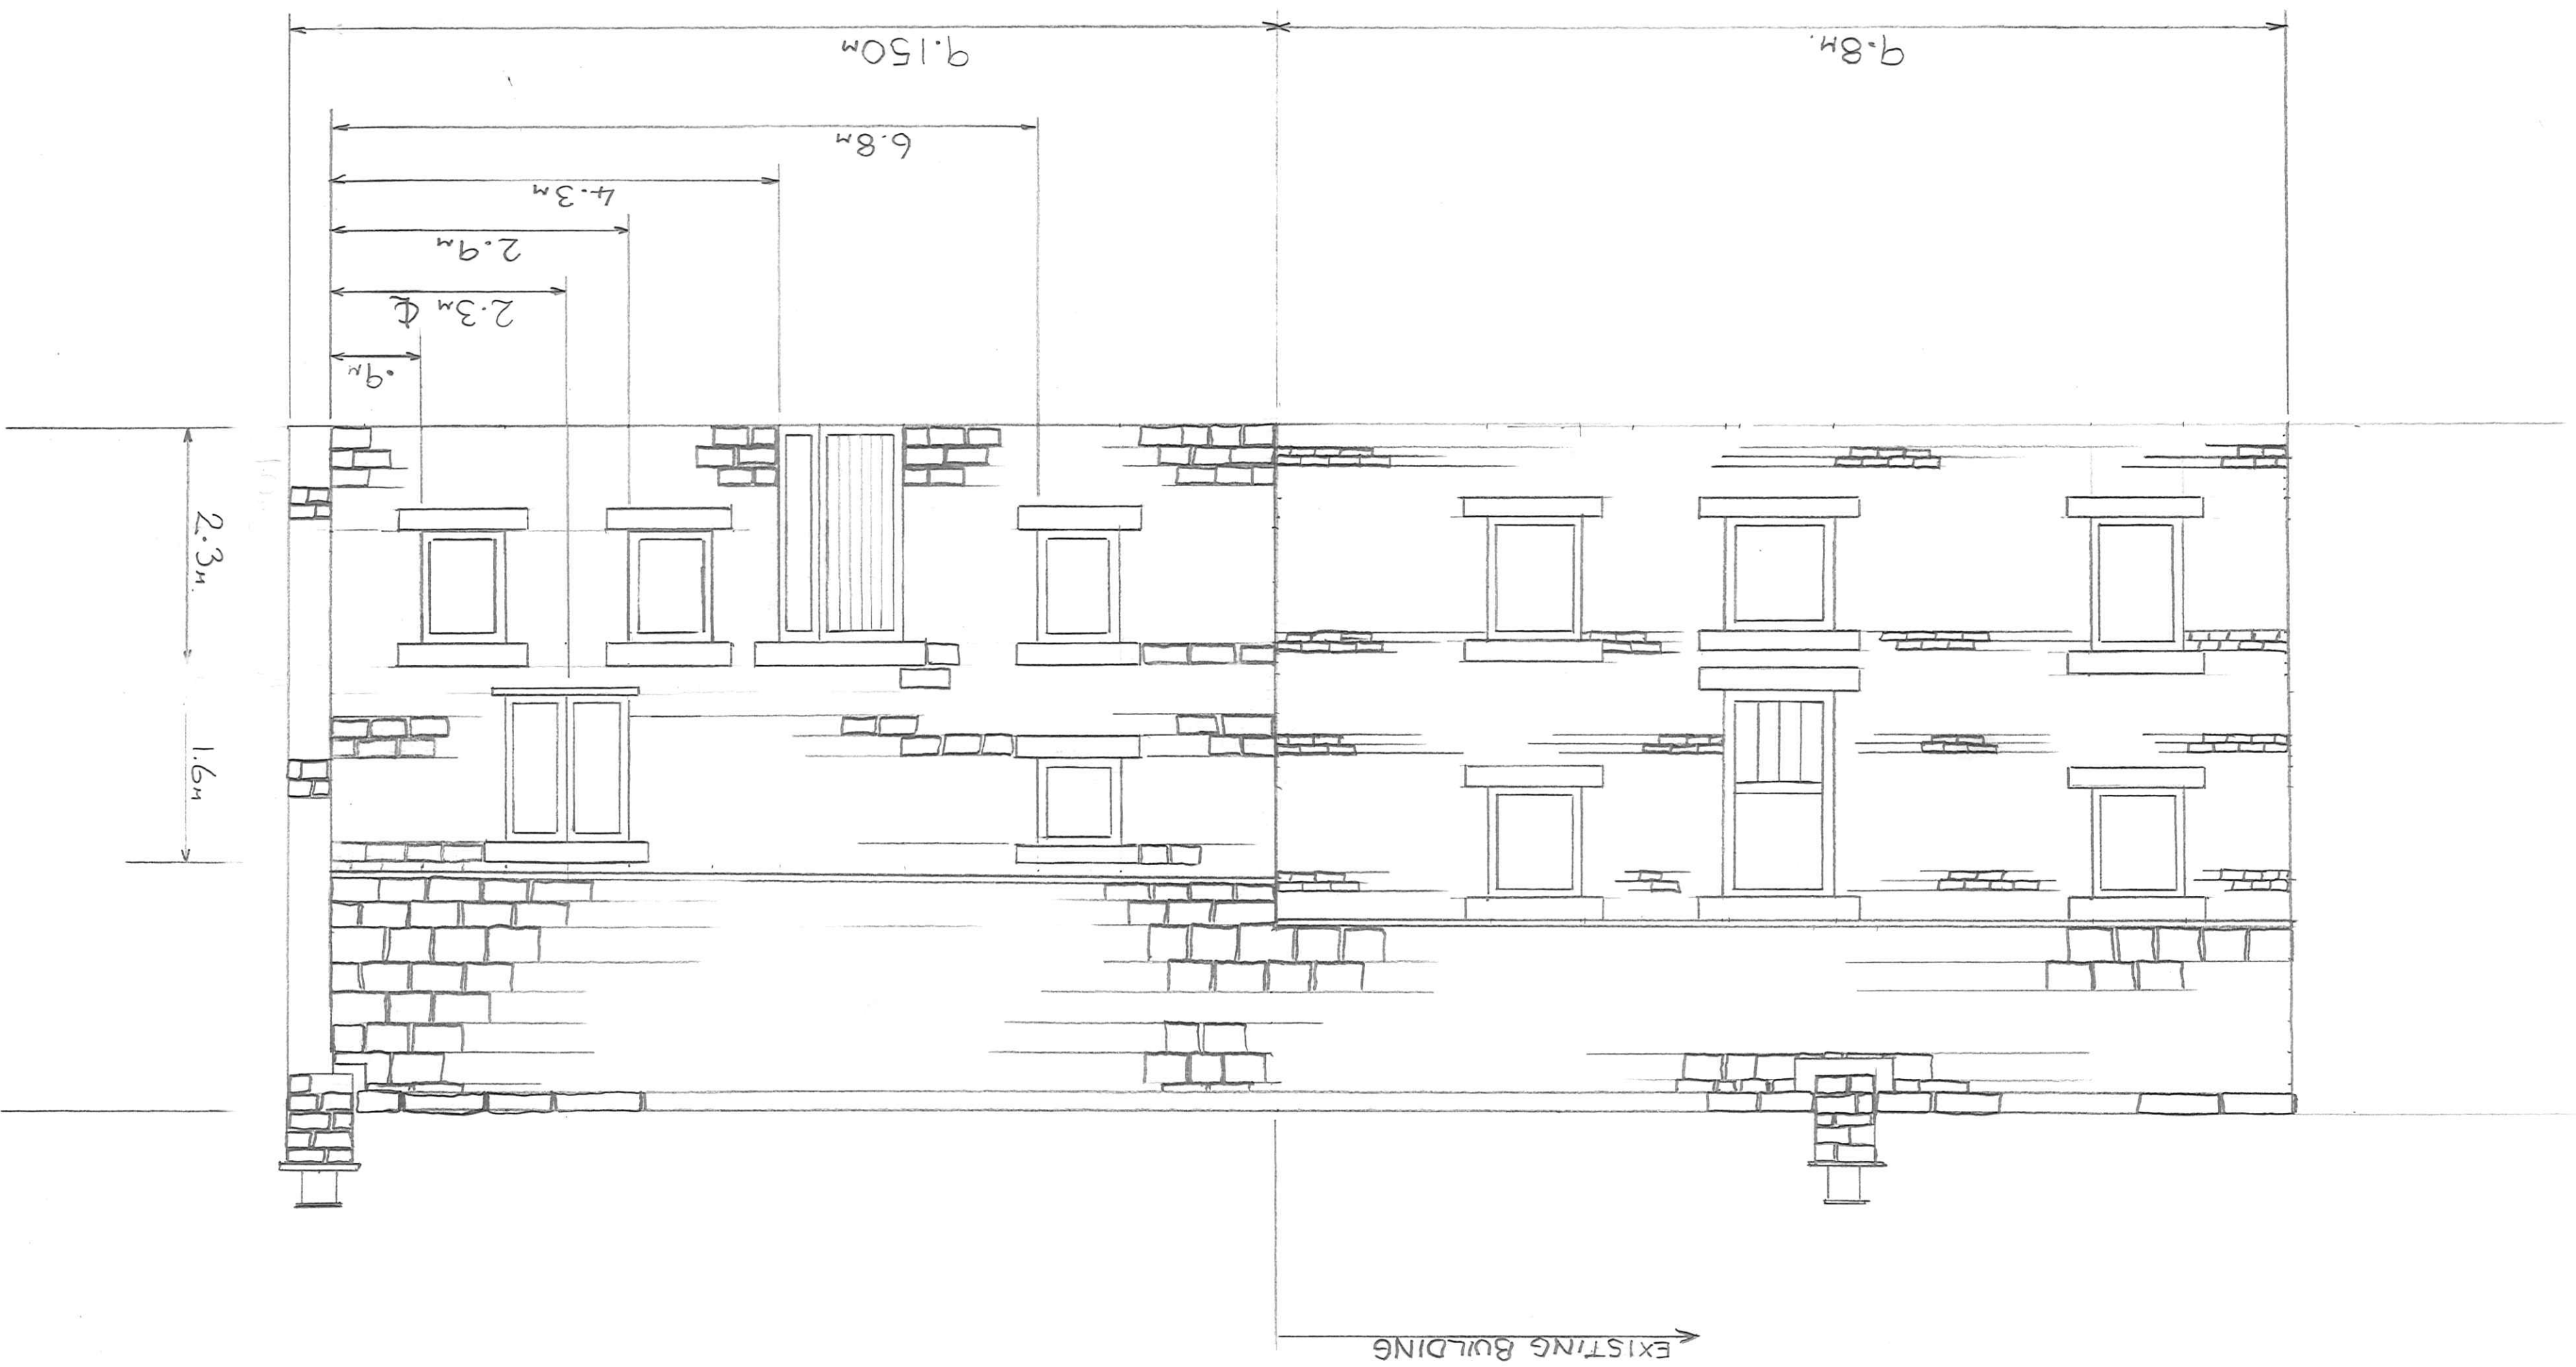

HILLSIDE BARN
 THURSTONE
 SHEFFIELD
 S369QT
 REF 005
 SCALE 1:50