



signs that do the business

MEDEL PLANNING PERMISSION

EXISTING



PROPOSED




Height from ground to
bottom of sign pan
3.5mtr



signs that do the business

MEDEL PLANNING PERMISSION

SIGN CONSTRUCTION (HALO ILLUMINATED)

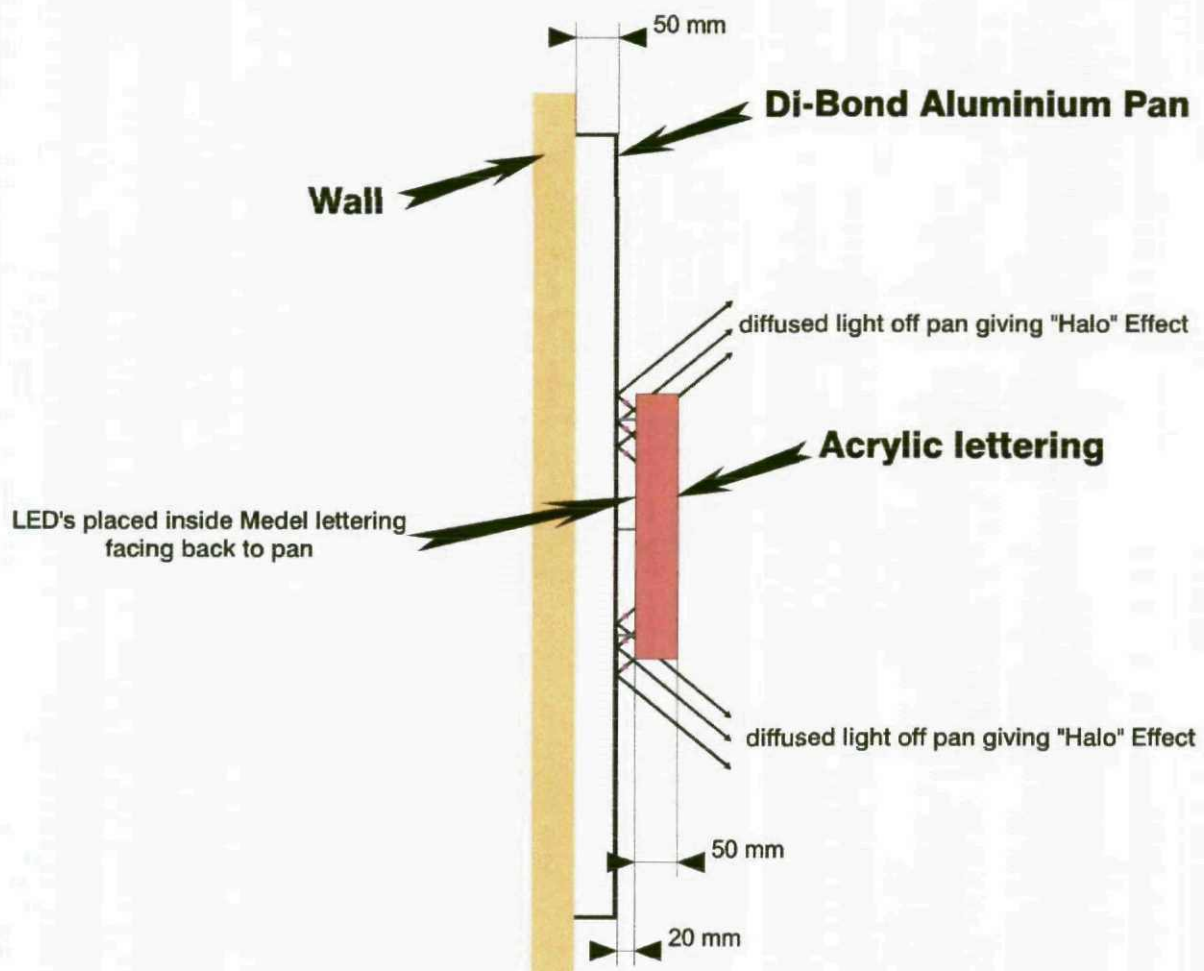



signs that do the business

MEDEL PLANNING PERMISSION

