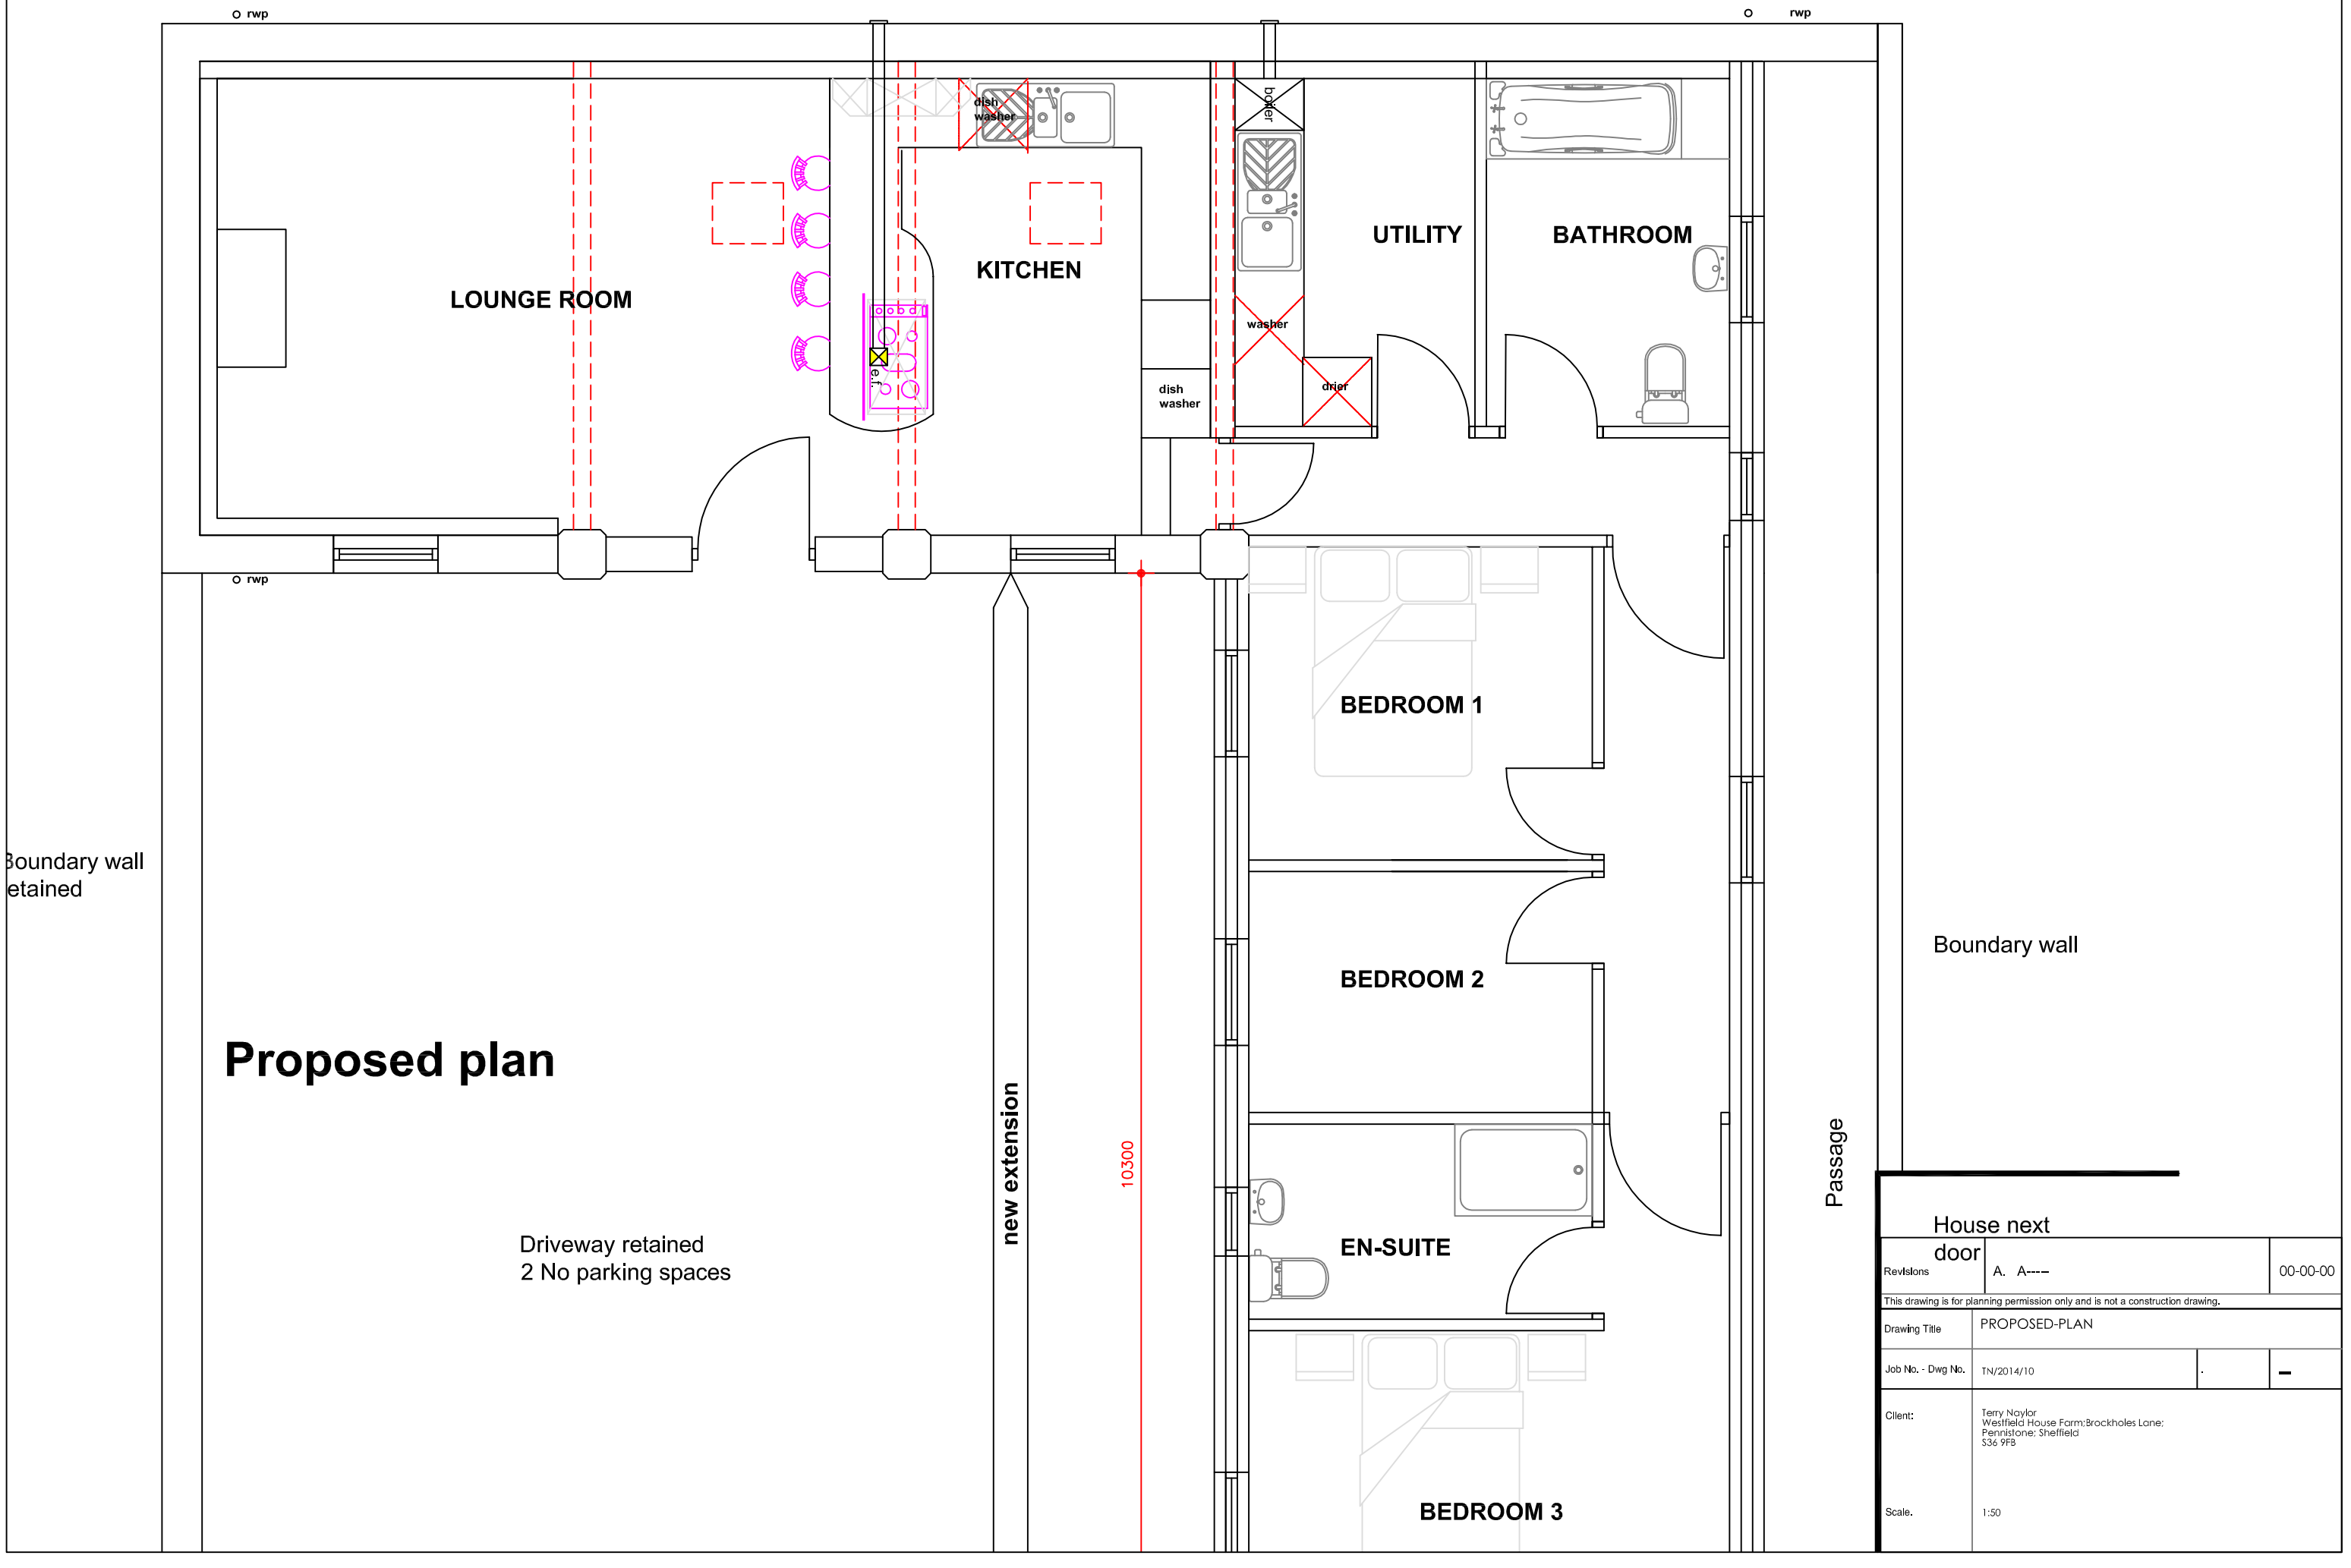

Proposed plan

Driveway retained
2 No parking spaces

Revisions	A. A----	00-00-00

This drawing is for planning permission only and is not a construction drawing.

Drawing Title	PROPOSED-PLAN		
Job No. - Dwg No.	TN/2014/10	.	-
Client:	Terry Naylor Westfield House Farm;Brockholes Lane; Pennistone; Sheffield S36 9PB		
Scale.	1:50		